


FIRST FLOOR PLAN - AS EXISTING

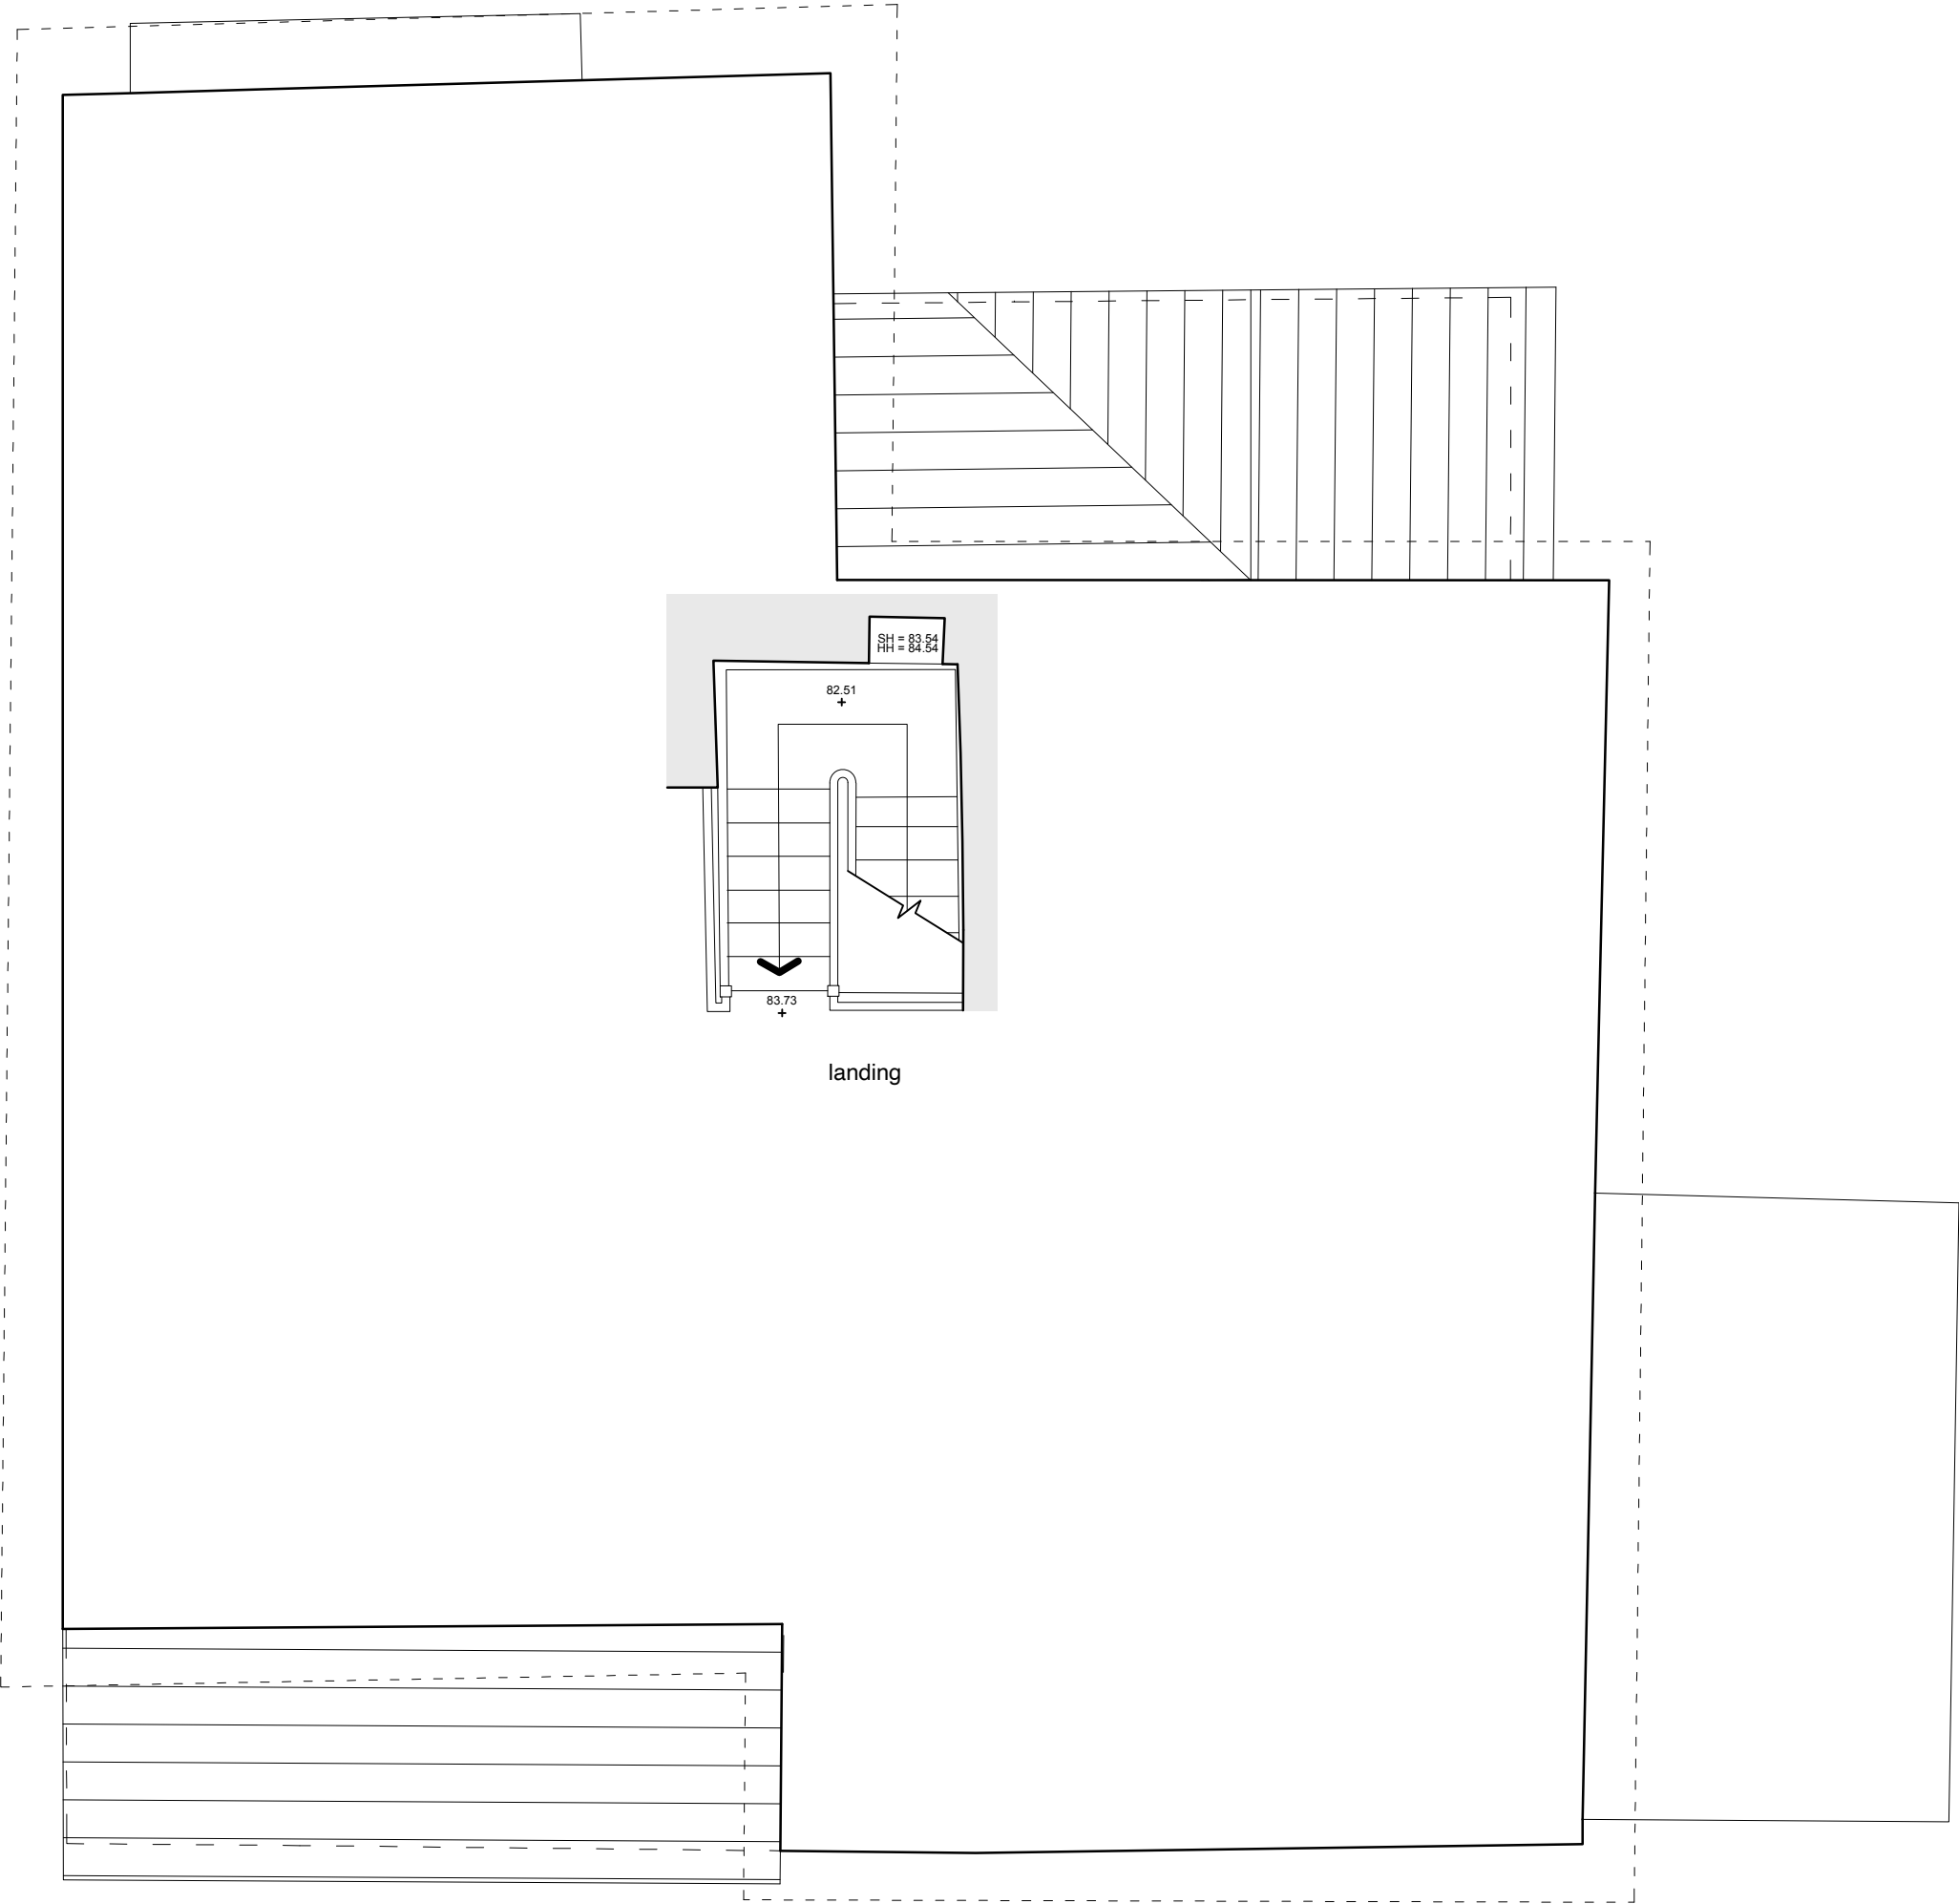

P L A N N I N G

Client **Matthew Pickett**
Project **22 Woods Hill, Limpley Stoke**
Title **First Floor Plan - As Existing**

Drwg No. **23_21 - 05**
Scale **1:50 @ A3**
Date **Apr. 2024**
Drawn **ST** Checked ******



Molehill Design Ltd 1A Triangle Villas, Bath, BA2 3JF
www.molehilldesign.co.uk e: info@molehilldesign.co.uk

This drawing is copyright. Only figured dimensions to be used. Contractors not to scale from this drawing and must check all dimensions before proceeding.