


FIRST FLOOR PLAN - AS PROPOSED

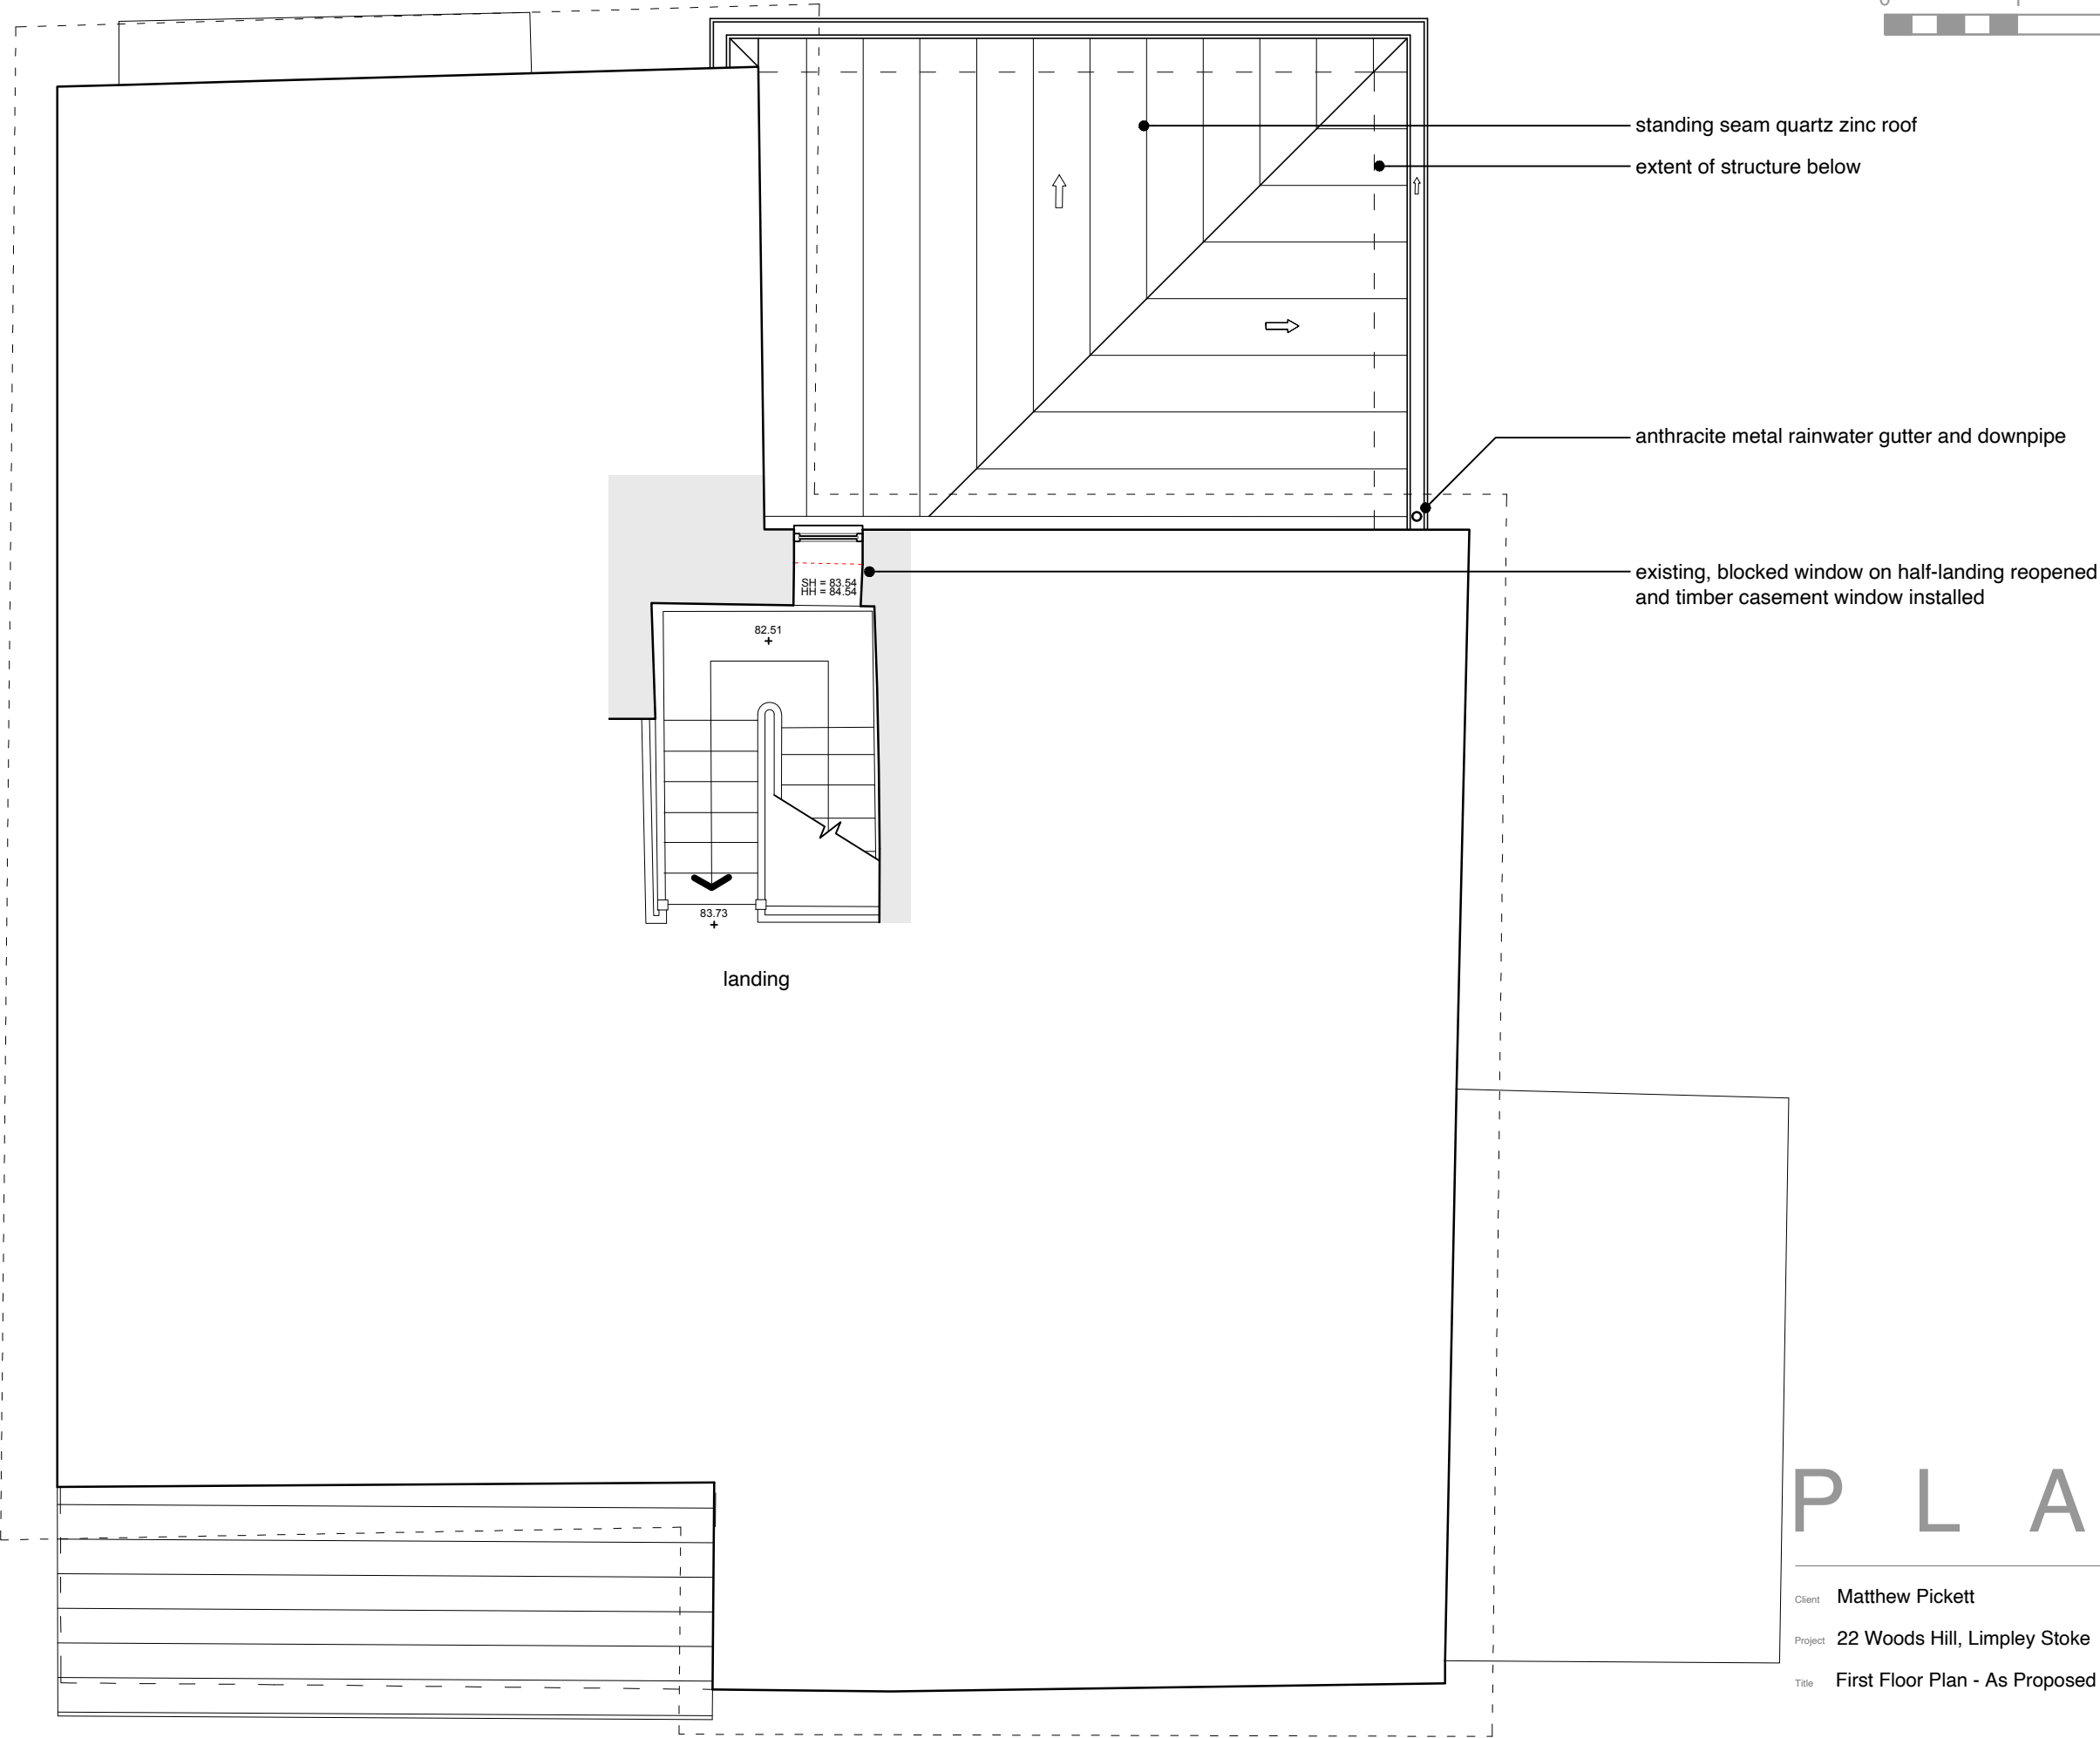

P L A N N I N G

Client Matthew Pickett

Drwg No. 23_21 - 23

Project 22 Woods Hill, Limpley Stoke

Scale 1:50 @ A3

Title First Floor Plan - As Proposed

Date Apr. 2024

Drawn ST Checked **



Molehill Design Ltd 1A Triangle Villas, Bath, BA2 3JF
www.molehilldesign.co.uk e: info@molehilldesign.co.uk

This drawing is copyright. Only figured dimensions to be used. Contractors not to scale from this drawing and must check all dimensions before proceeding.