


GROUND FLOOR PLAN - AS PROPOSED

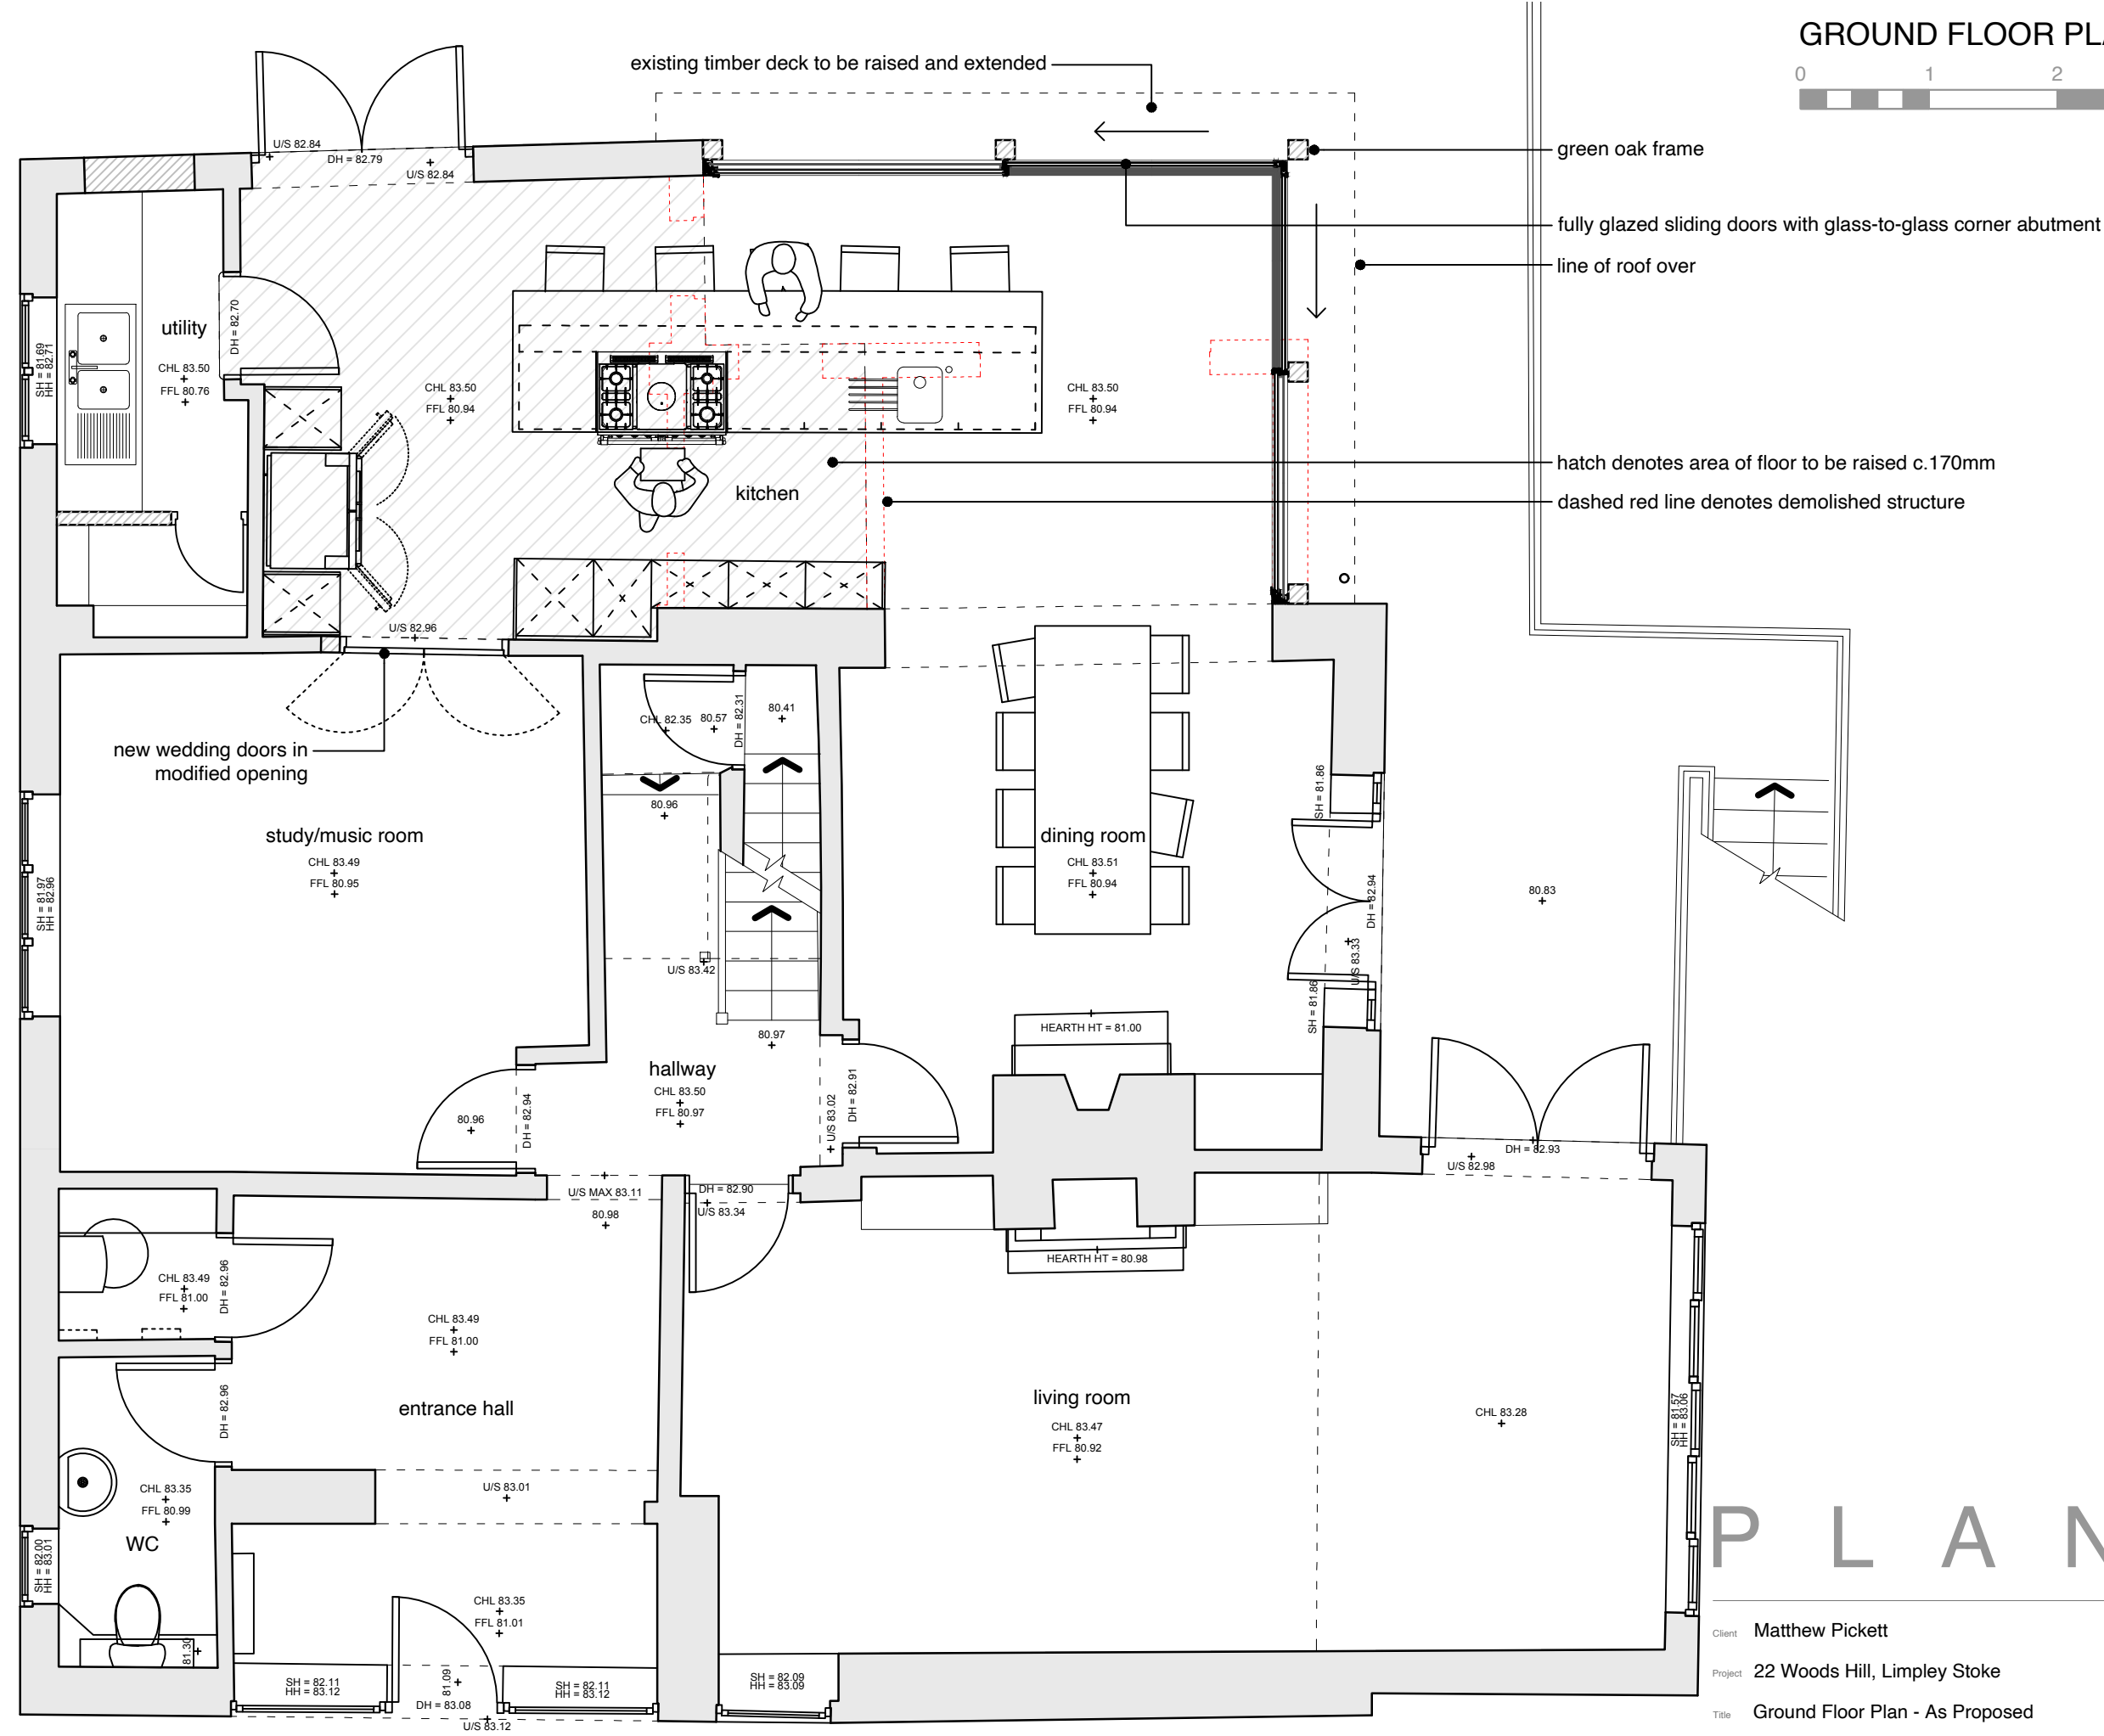

P L A N N I N G

Client Matthew Pickett
Project 22 Woods Hill, Limpley Stoke
Title Ground Floor Plan - As Proposed

Drwg No. 23_21 - 22
Scale 1:50 @ A3
Date Apr. 2024
Drawn ST Checked **

