




1. Bath Stone Rubble - Coursed
2. Bath Stone Ashlar
3. Horizontal Timber Boards - Painted
4. Clay Roof Tiles
5. Timber Window
6. PVCu Window
7. Timber Door
8. Alumium Door
9. Timber Deck/Steps

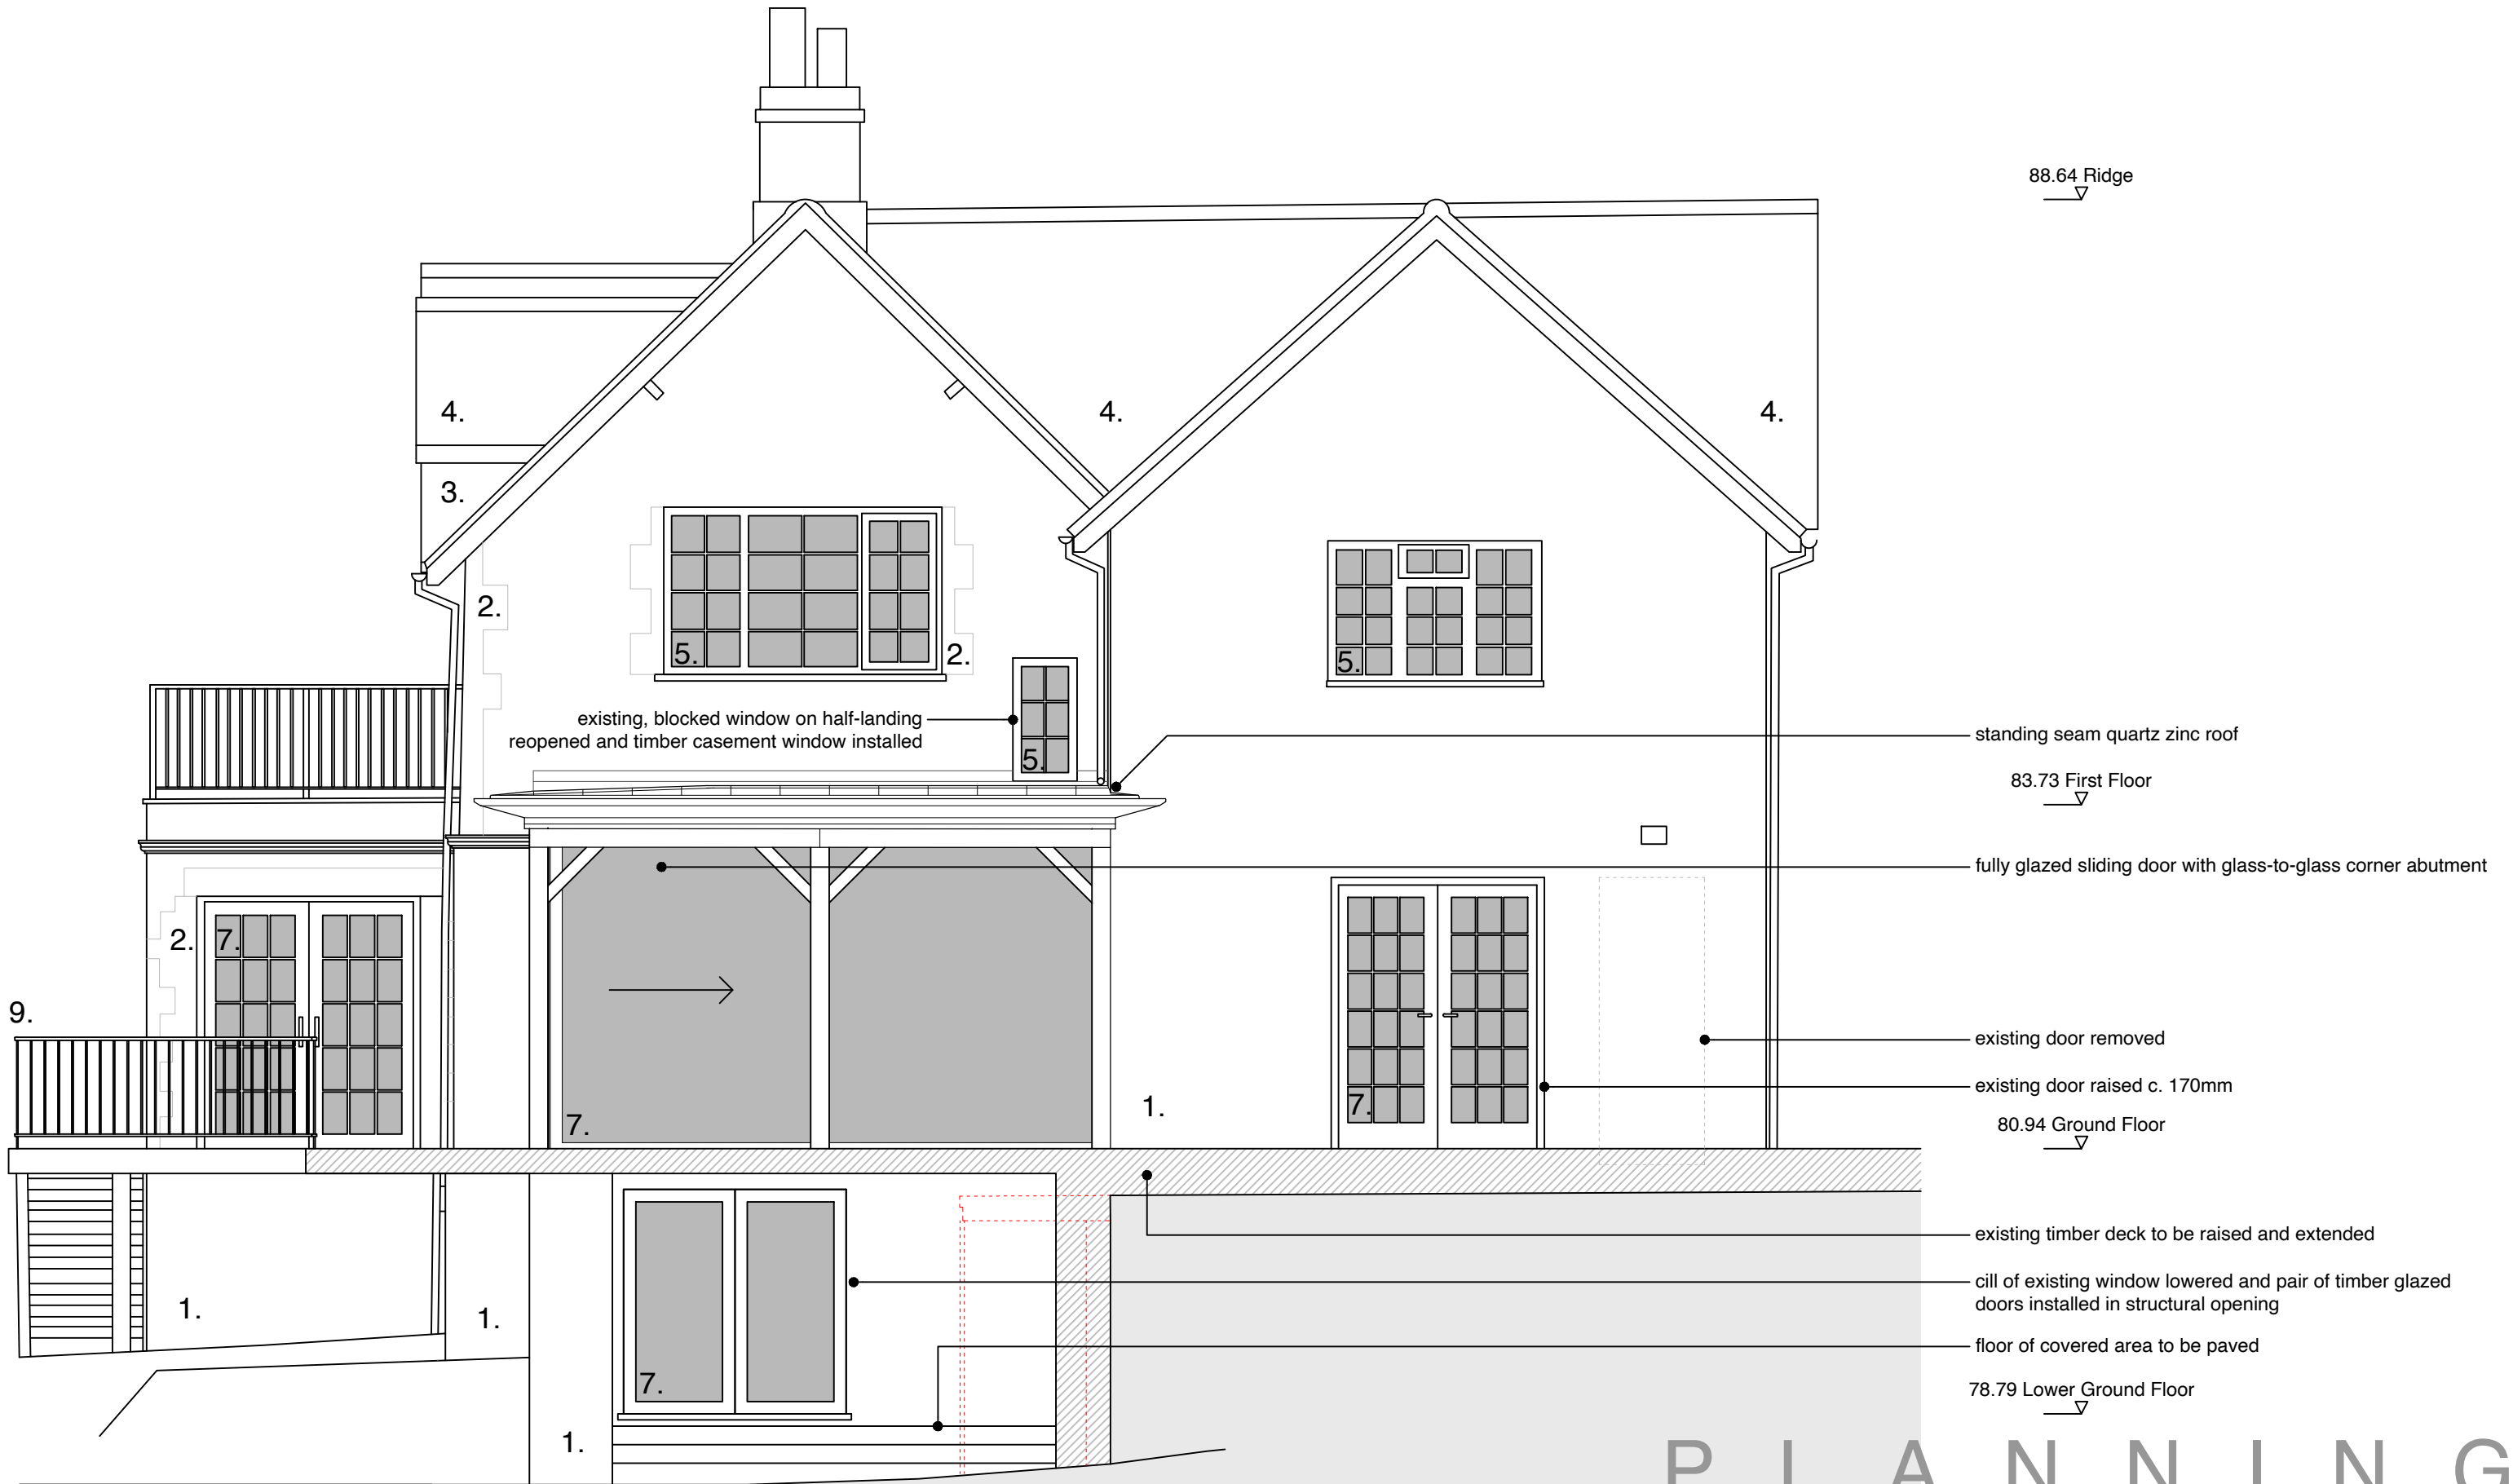

NORTH EAST ELEVATION - AS PROPOSED

P L A N N I N G

Client Matthew Pickett  
Project 22 Woods Hill, Limpley Stoke  
Title Northeast Elevation - As Proposed

Drwg No. 23\_21 - 25  
Scale 1:50 @ A3  
Date Apr. 2024  
Drawn ST Checked \*\*



Molehill Design Ltd 1A Triangle Villas, Bath, BA2 3JF  
www.molehilldesign.co.uk e: info@molehilldesign.co.uk

This drawing is copyright. Only figured dimensions to be used. Contractors not to scale from this drawing and must check all dimensions before proceeding.