


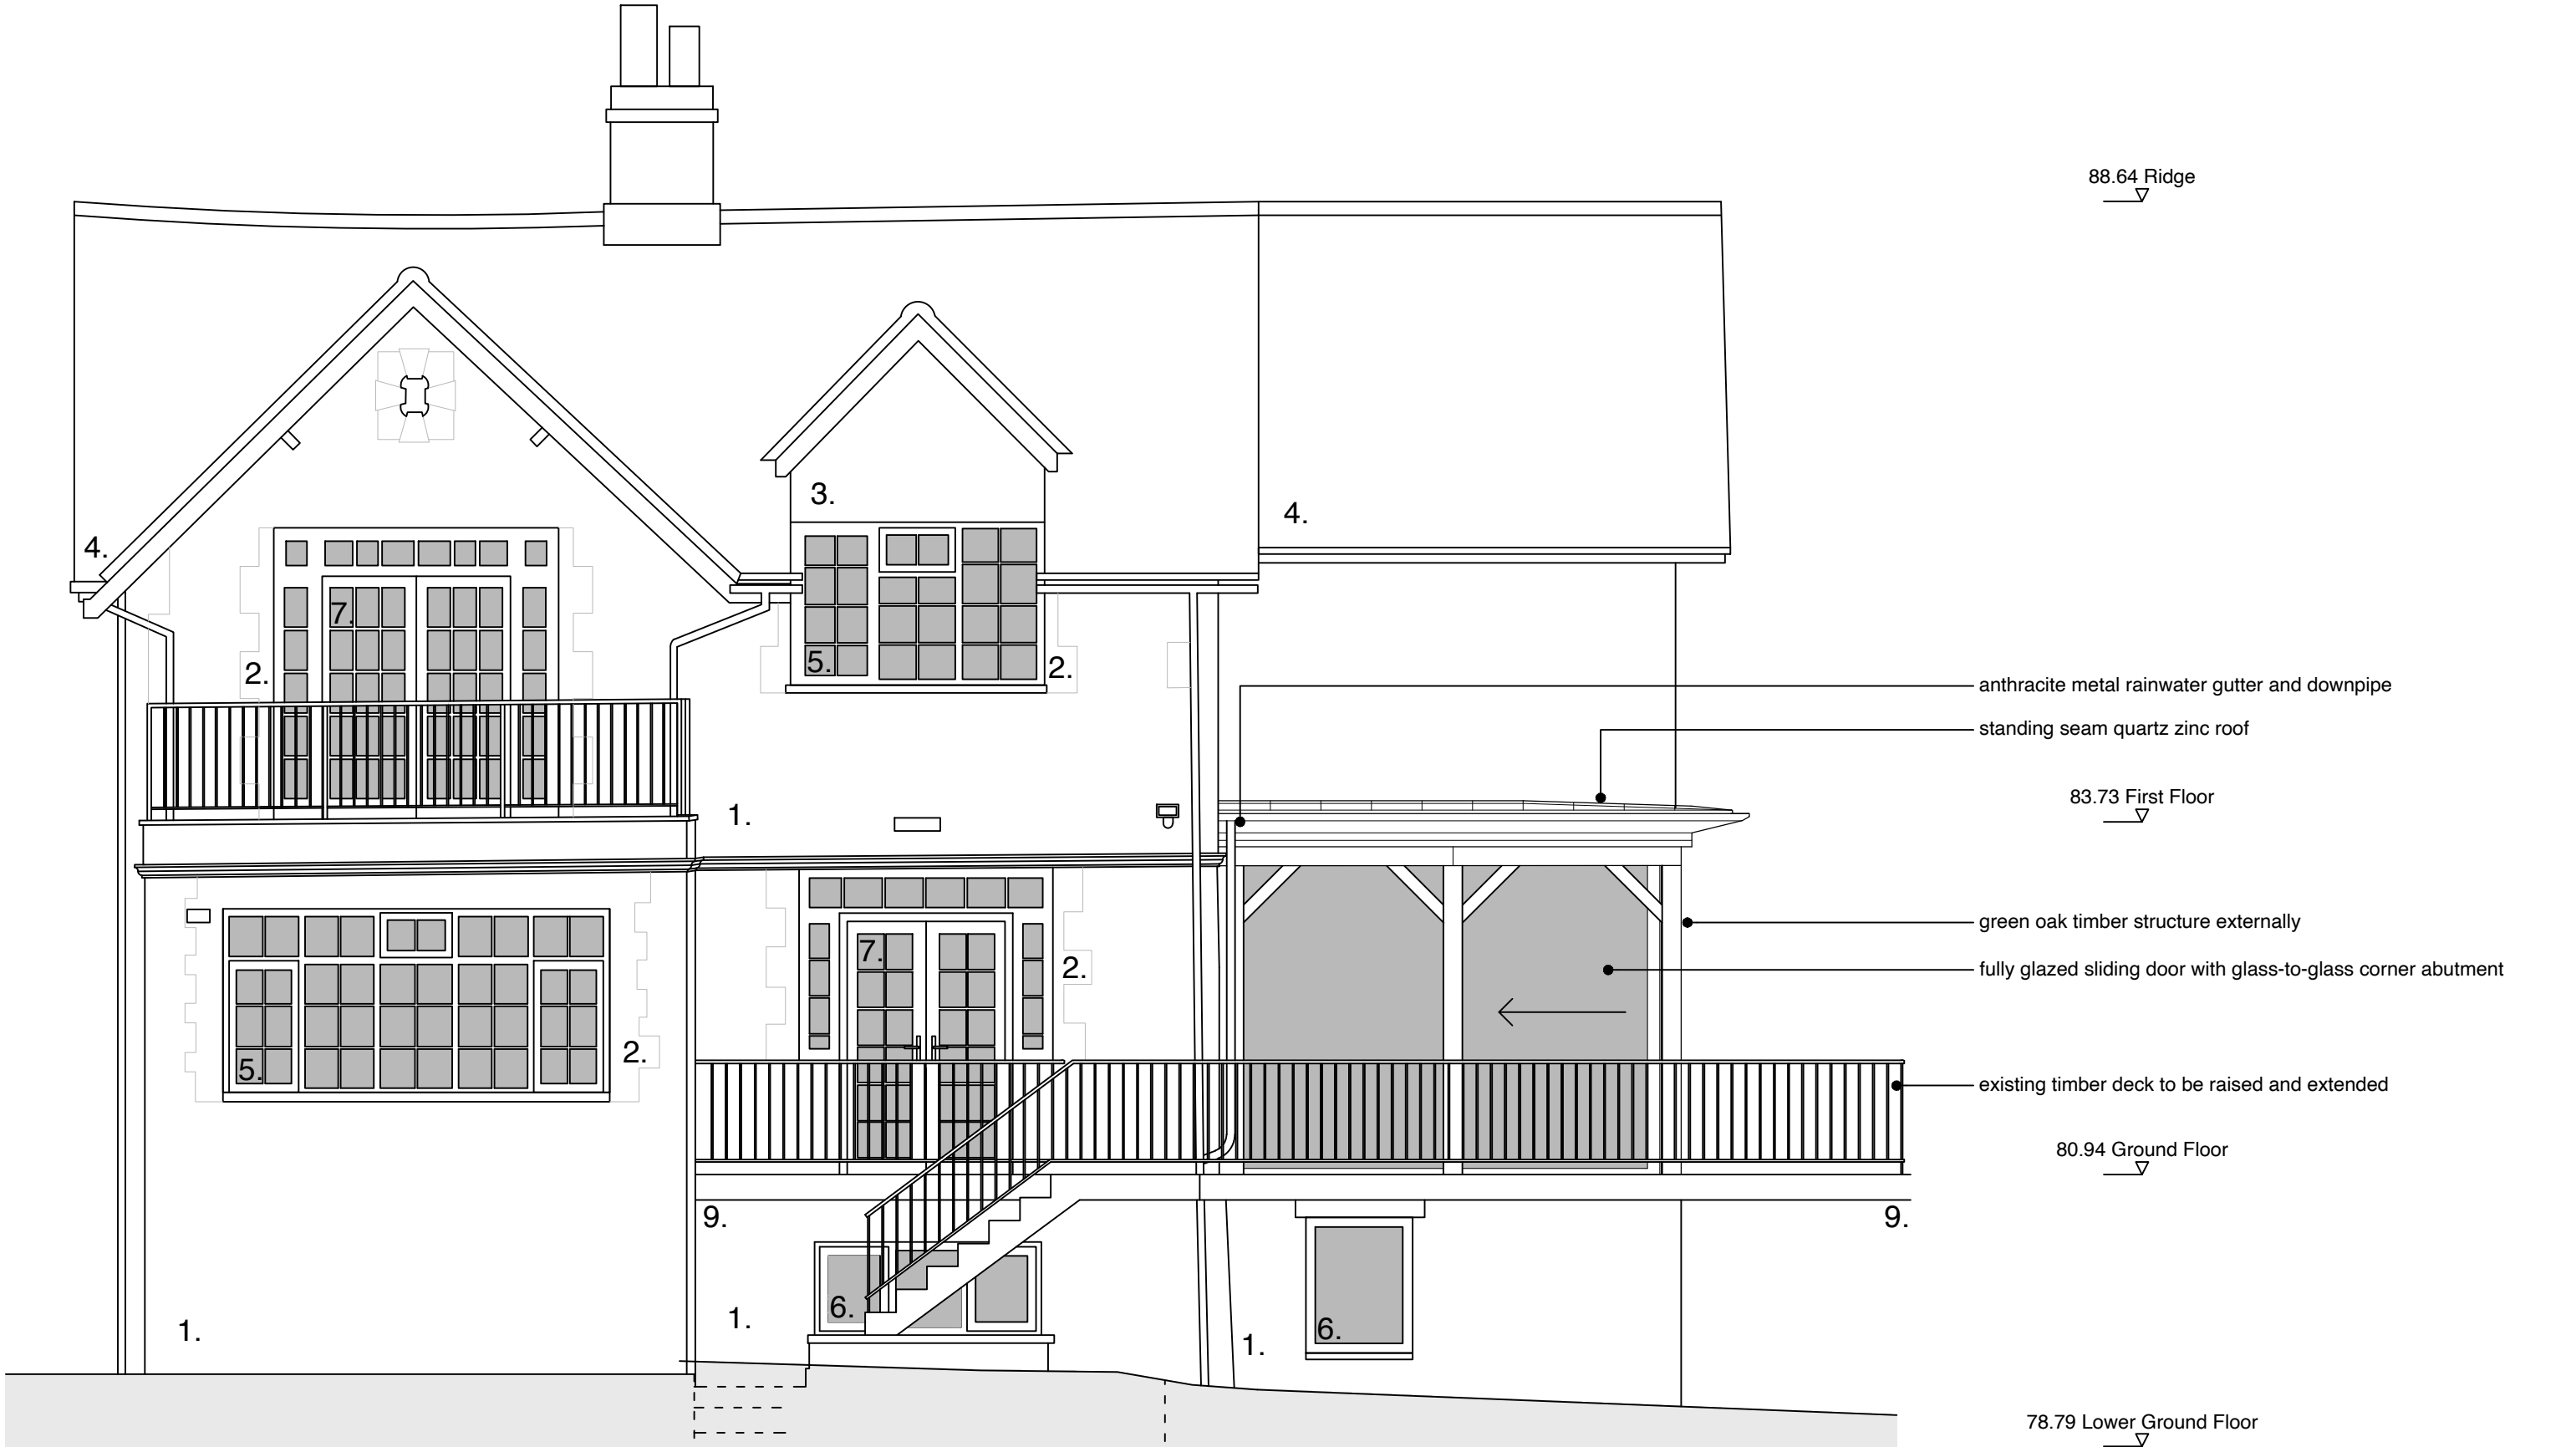

SOUTH EAST ELEVATION - AS PROPOSED

- 1. Bath Stone Rubble - Coursed
- 2. Bath Stone Ashlar
- 3. Horizontal Timber Boards - Painted
- 4. Clay Roof Tiles
- 5. Timber Window
- 6. Aluminium Window
- 7. Timber Door
- 8. Timber Deck/Steps



PLANNING

Client **Matthew Pickett**
Project **22 Woods Hill, Limpley Stoke**
Title **Southeast Elevation - As Proposed**

Drwg No. **23_21 - 26**
Scale **1:50 @ A3**
Date **Apr. 2024**
Drawn **ST** Checked ******



Molehill Design Ltd 1A Triangle Villas, Bath, BA2 3JF
www.molehilldesign.co.uk e: info@molehilldesign.co.uk

This drawing is copyright. Only figured dimensions to be used. Contractors not to scale from this drawing and must check all dimensions before proceeding.

