

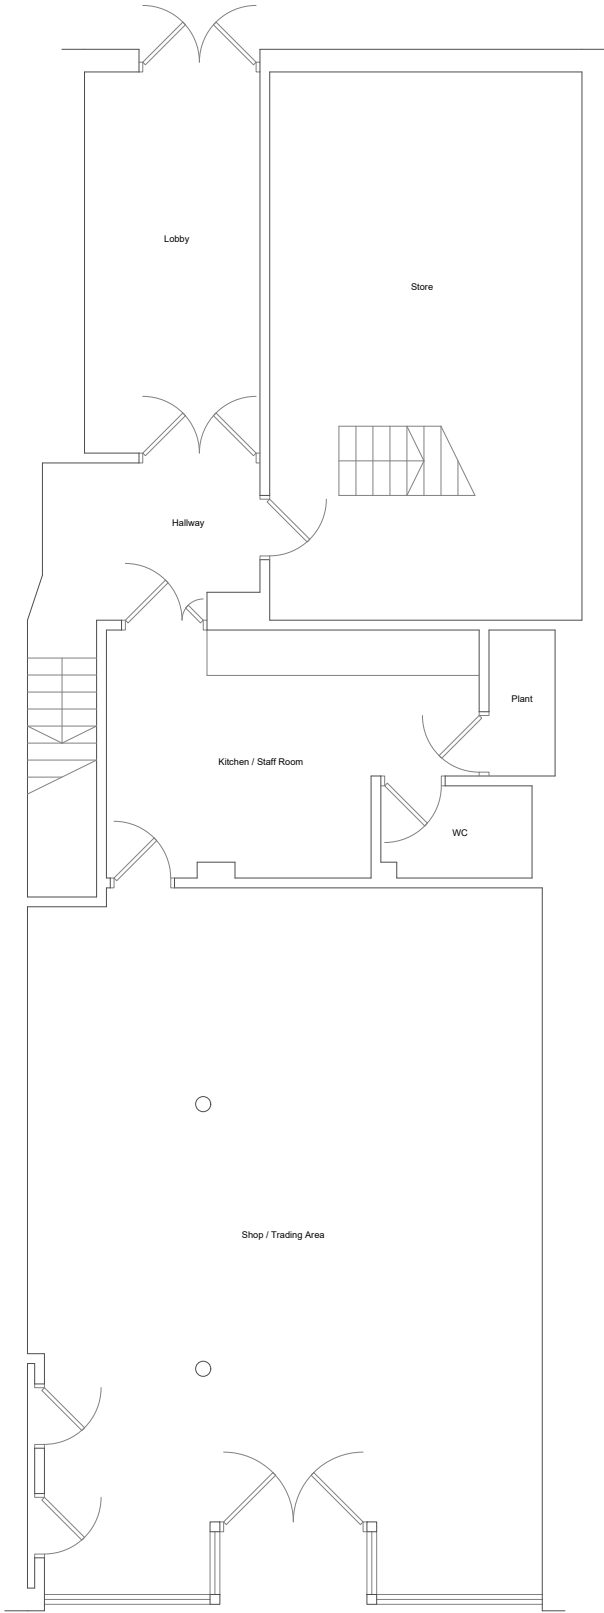


 

Ground Floor Plan
As Existing

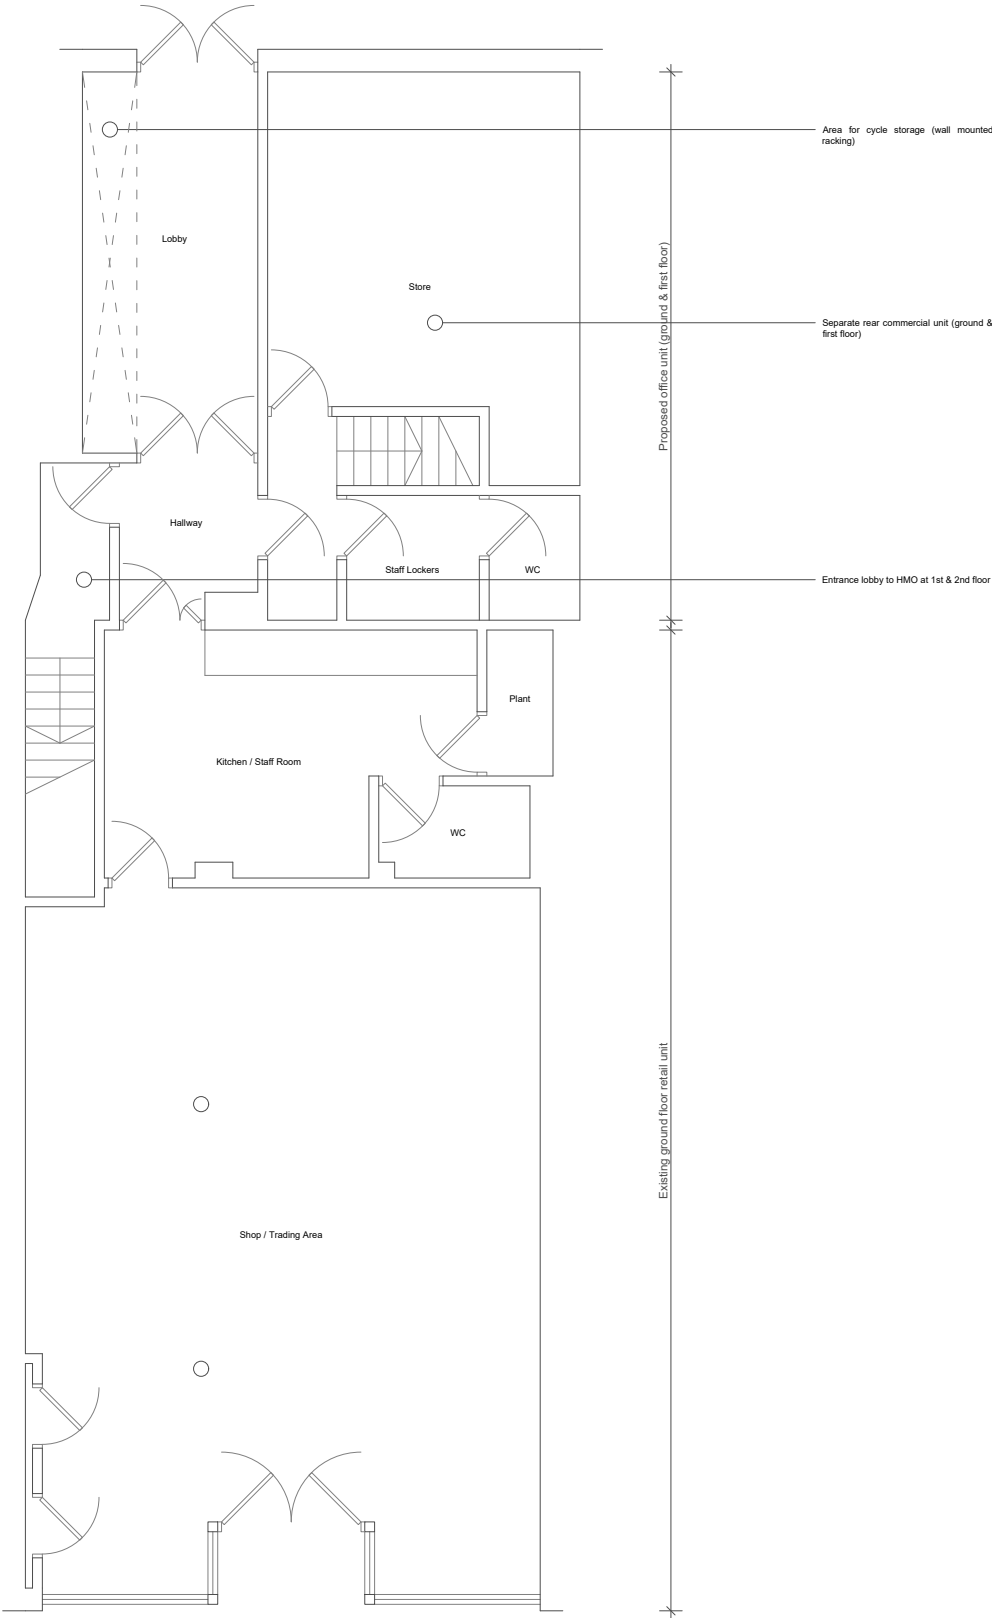

Ground Floor Plan
As Proposed

C	18/02/26	Revised planning	ME	ME
B	05/01/26	HMO / planning application	ME	ME
A	22/12/25	HMO application	ME	ME
.	12/12/25	Client review / Lease plan	ME	ME
REV	DATE	DESCRIPTION	DRAWN	CHECKED



BUILD ARCHITECTS
www.build-architects.co.uk
studio@build-architects.co.uk
07977 582048

- Architecture
- Landscape
- Interiors
- Historic Buildings
- Masterplanning

This drawing is copyright of the Architect and shall not be reproduced without permission.

Check all dimensions and report any errors, or omissions.

Responsibility for setting out rests with the contractor, all dimensions & setting out to be checked on site prior to commencement of works.

Planning

D Bilgic
CLIENT

HMO Conversion
33 Catherine Street,
Salisbury, SP1 2DQ
PROJECT

Ground Floor Plan
As Existing / As Proposed
DRAWING

2025 / 098
PROJECT REF

PP 010
DRAWING NO

C
REVISION

Dec 2025
DATE

1:100 @ A3
SCALE

ME
DRAWN BY

ME
CHECKED BY