



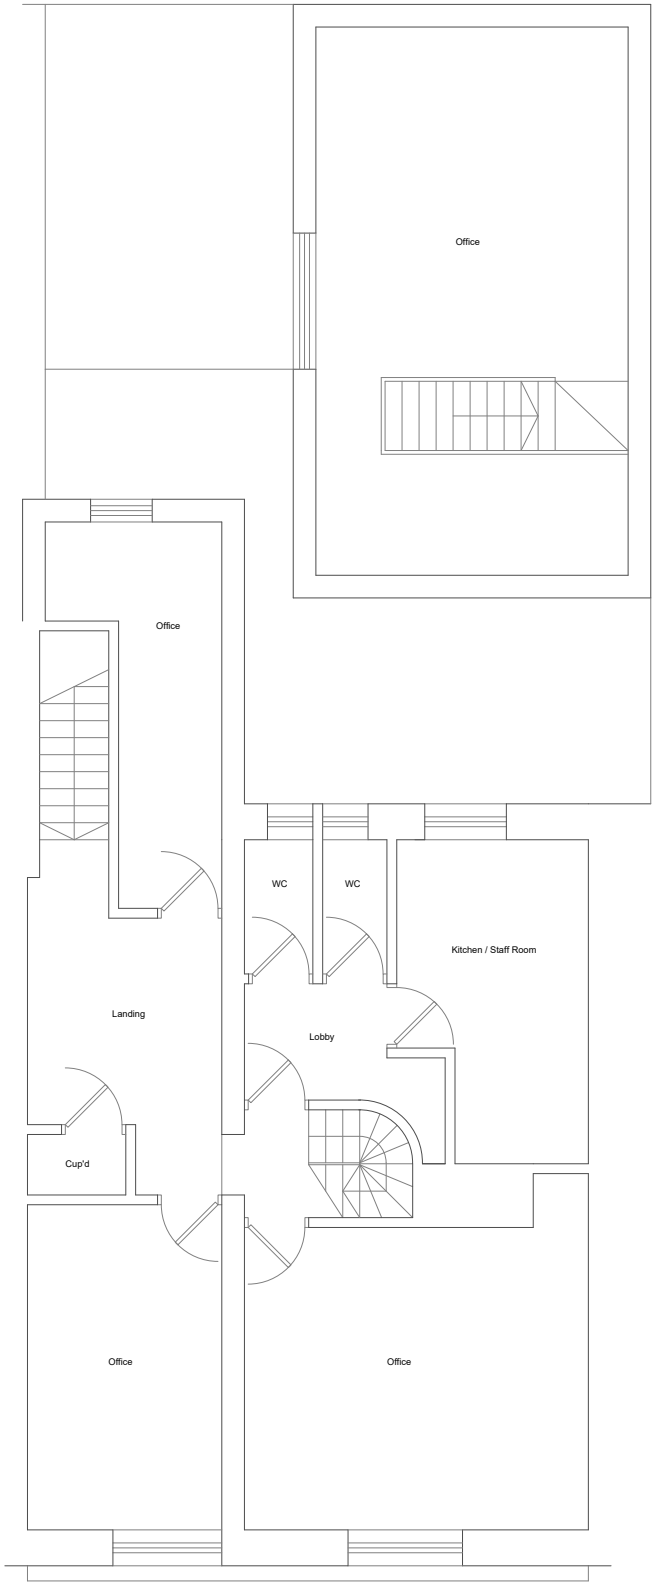

First Floor Plan
As Existing

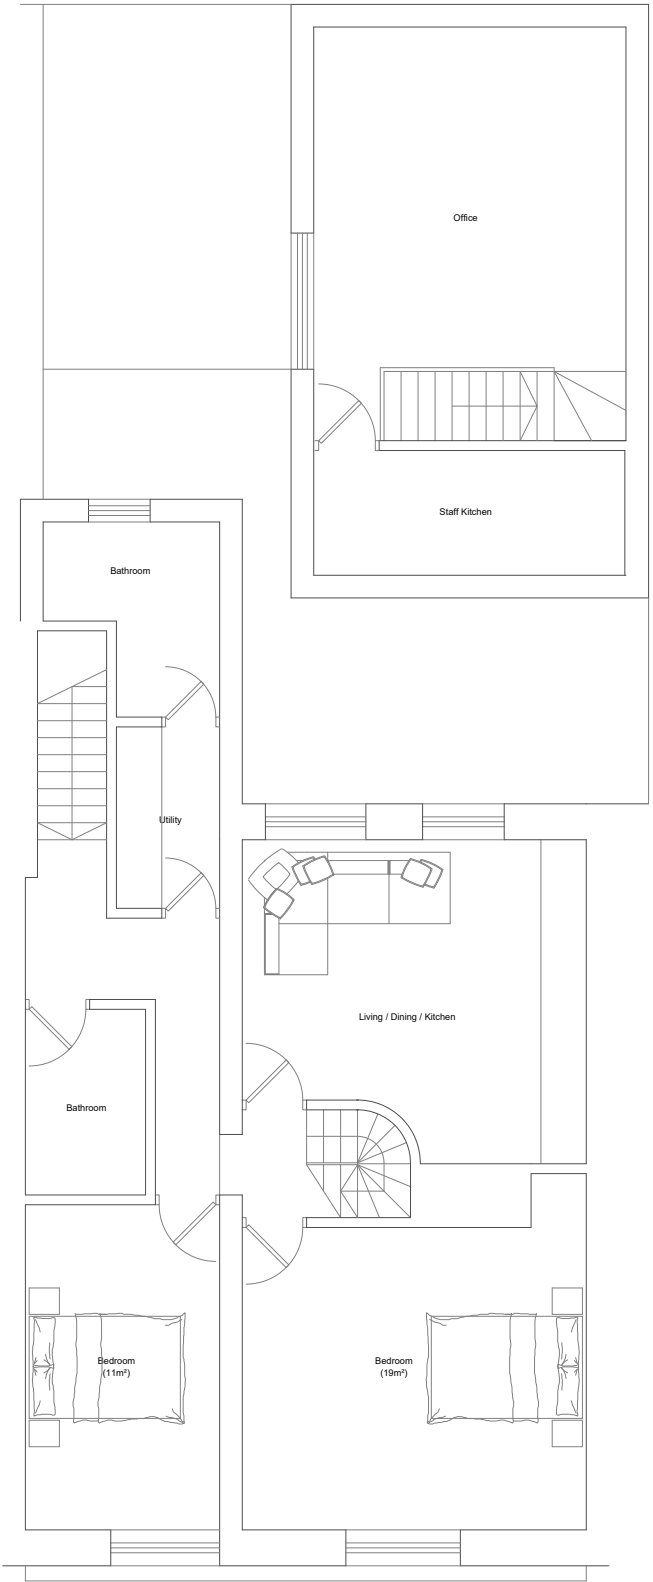

First Floor Plan
As Proposed

Upper floor to rear commercial unit

Note - All dimensions to be checked on site prior to commencement of works

B	18/02/26	Revised planning	ME	ME
A	05/01/26	HMO / planning application	ME	ME
.	22/12/25	HMO application	ME	ME
REV	DATE	DESCRIPTION	DRAWN	CHECKED



BUILD ARCHITECTS
www.build-architects.co.uk
studio@build-architects.co.uk

07977 582048

- Architecture
- Landscape
- Interiors
- Historic Buildings
- Masterplanning

This drawing is copyright of the Architect and shall not be reproduced without permission.

Check all dimensions and report any errors, or omissions.

Responsibility for setting out rests with the contractor, all dimensions & setting out to be checked on site prior to commencement of works.

Planning

D Bilgic

HMO Conversion
33 Catherine Street,
Salisbury, SP1 2DQ

First Floor Plan
As Existing / As Proposed

2025 / 098

PP 011

Dec 2025

ME

B

1:100 @ A3

ME