




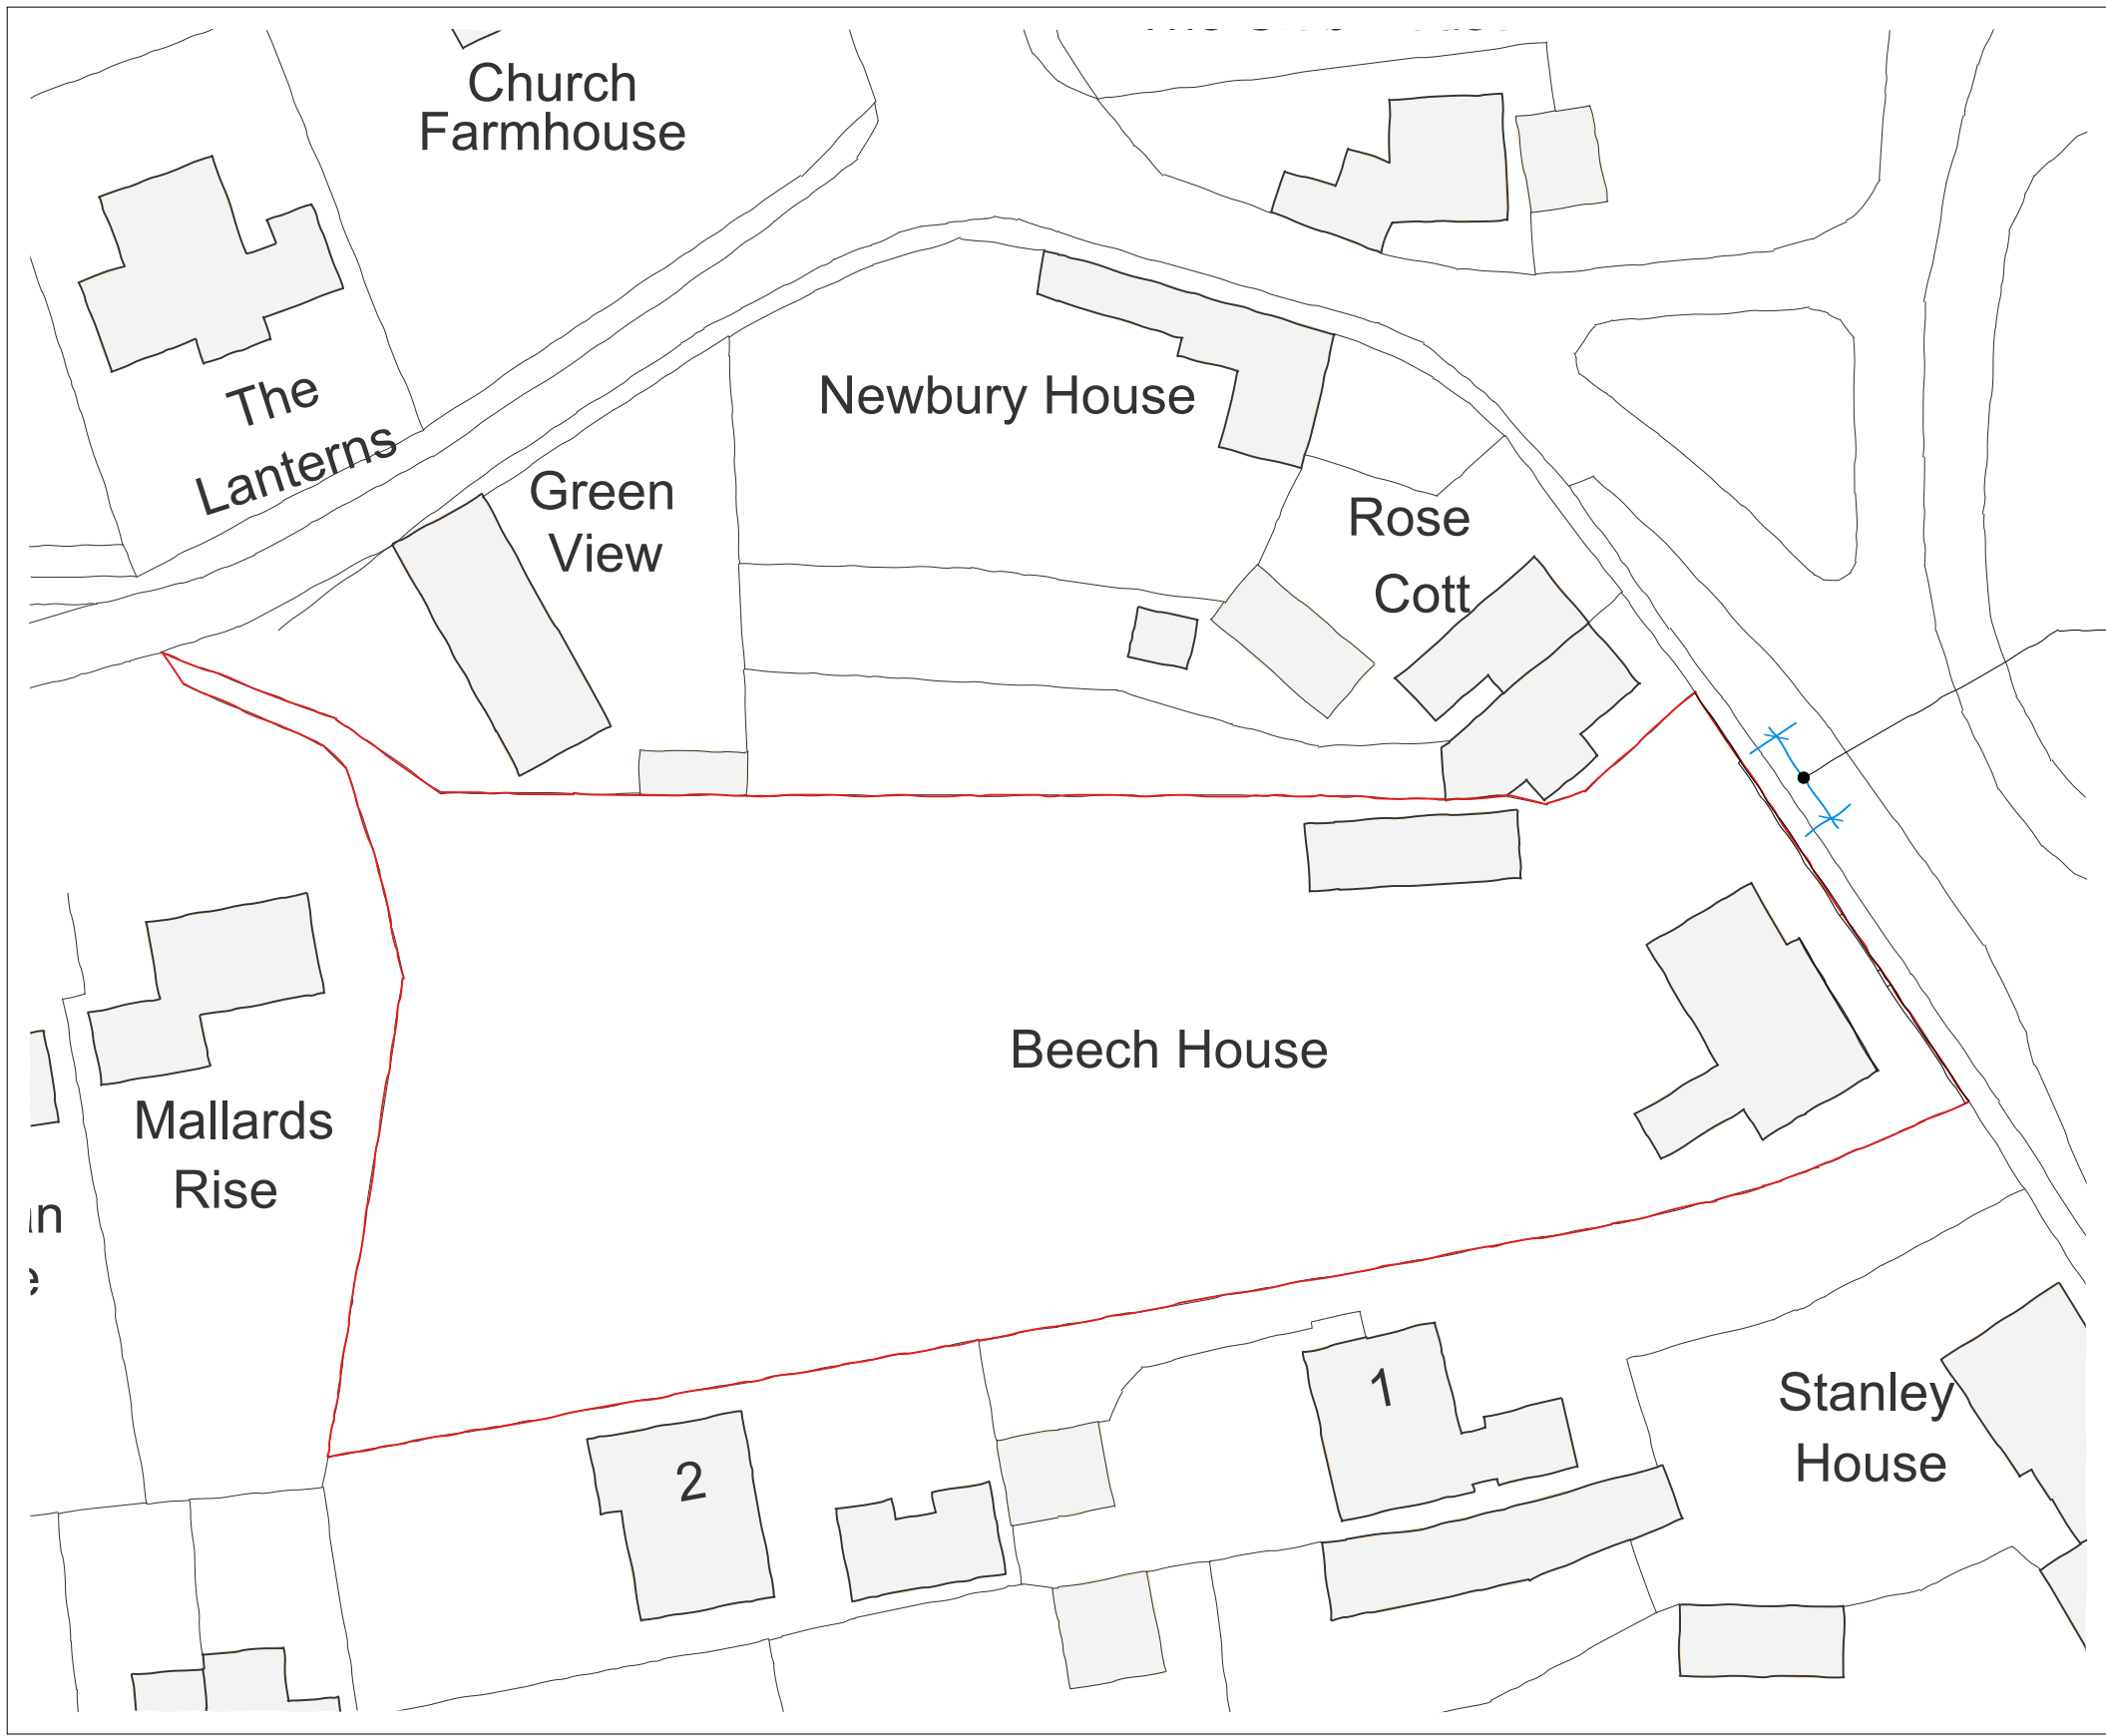


1:200 Existing Site plan

 


Existing photos

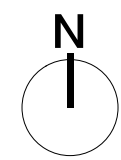


Section of wall to be rebuilt.

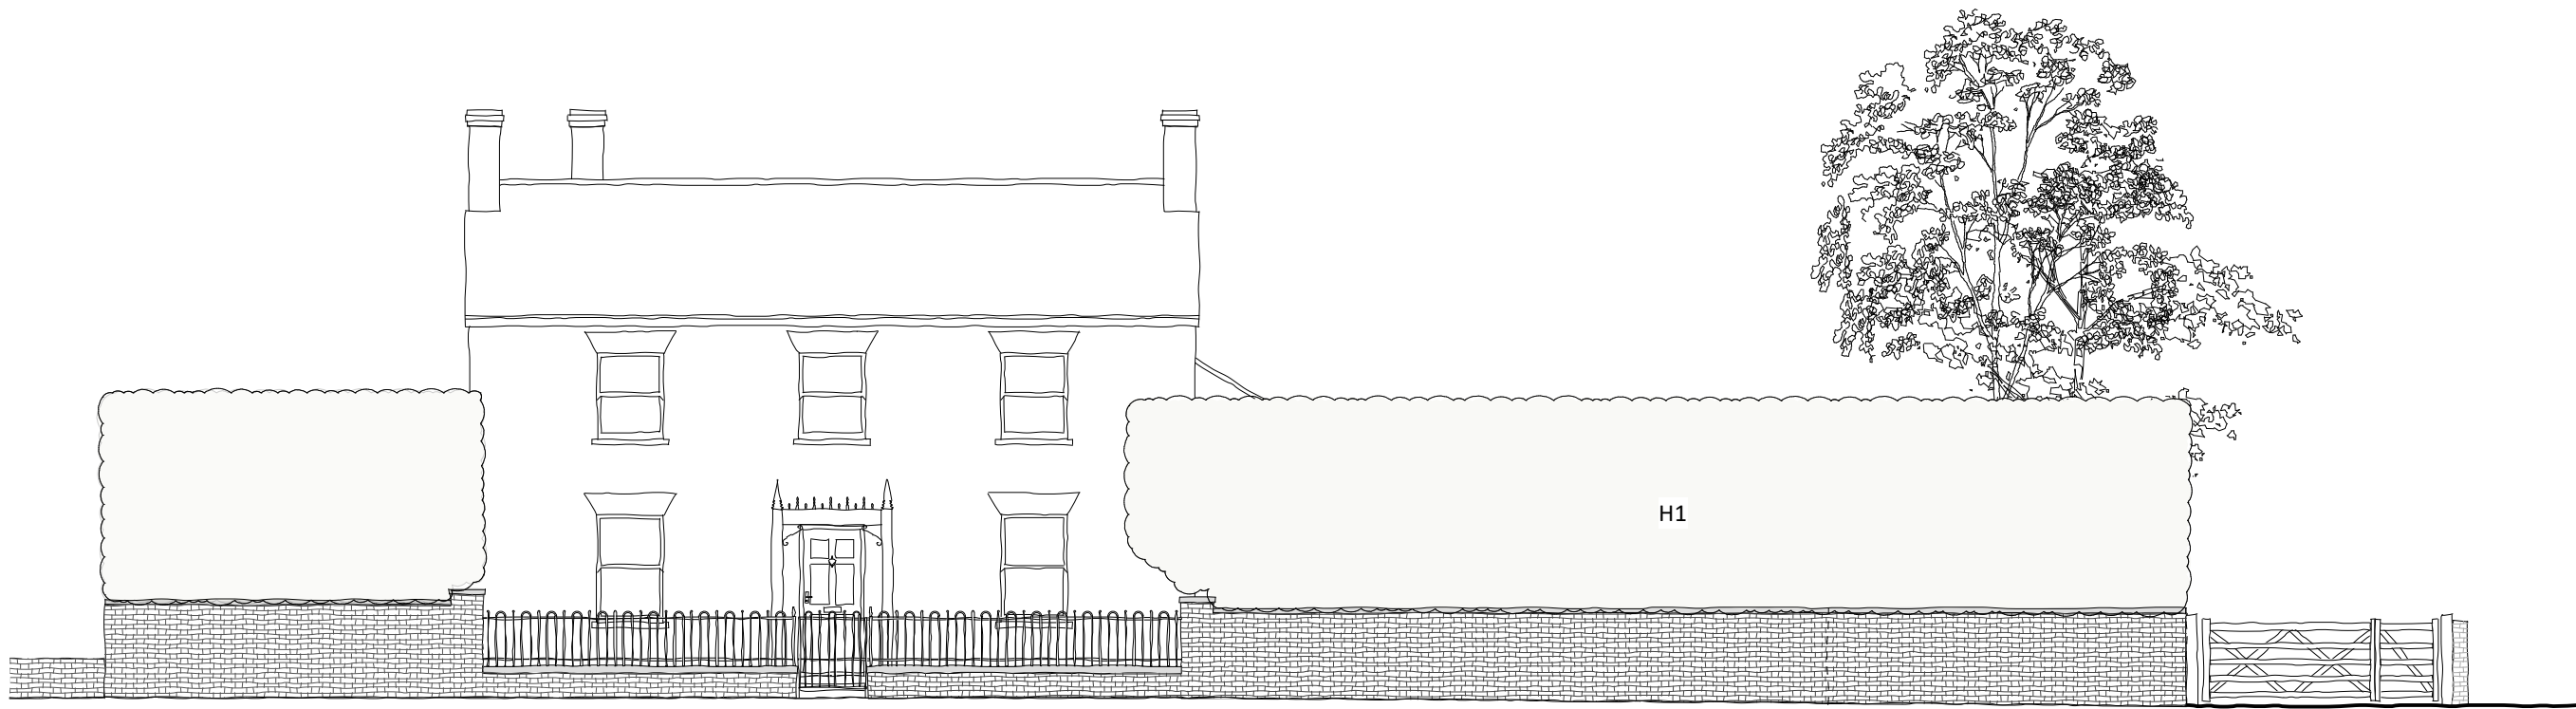


1:100 Existing Front Elevation (NE)

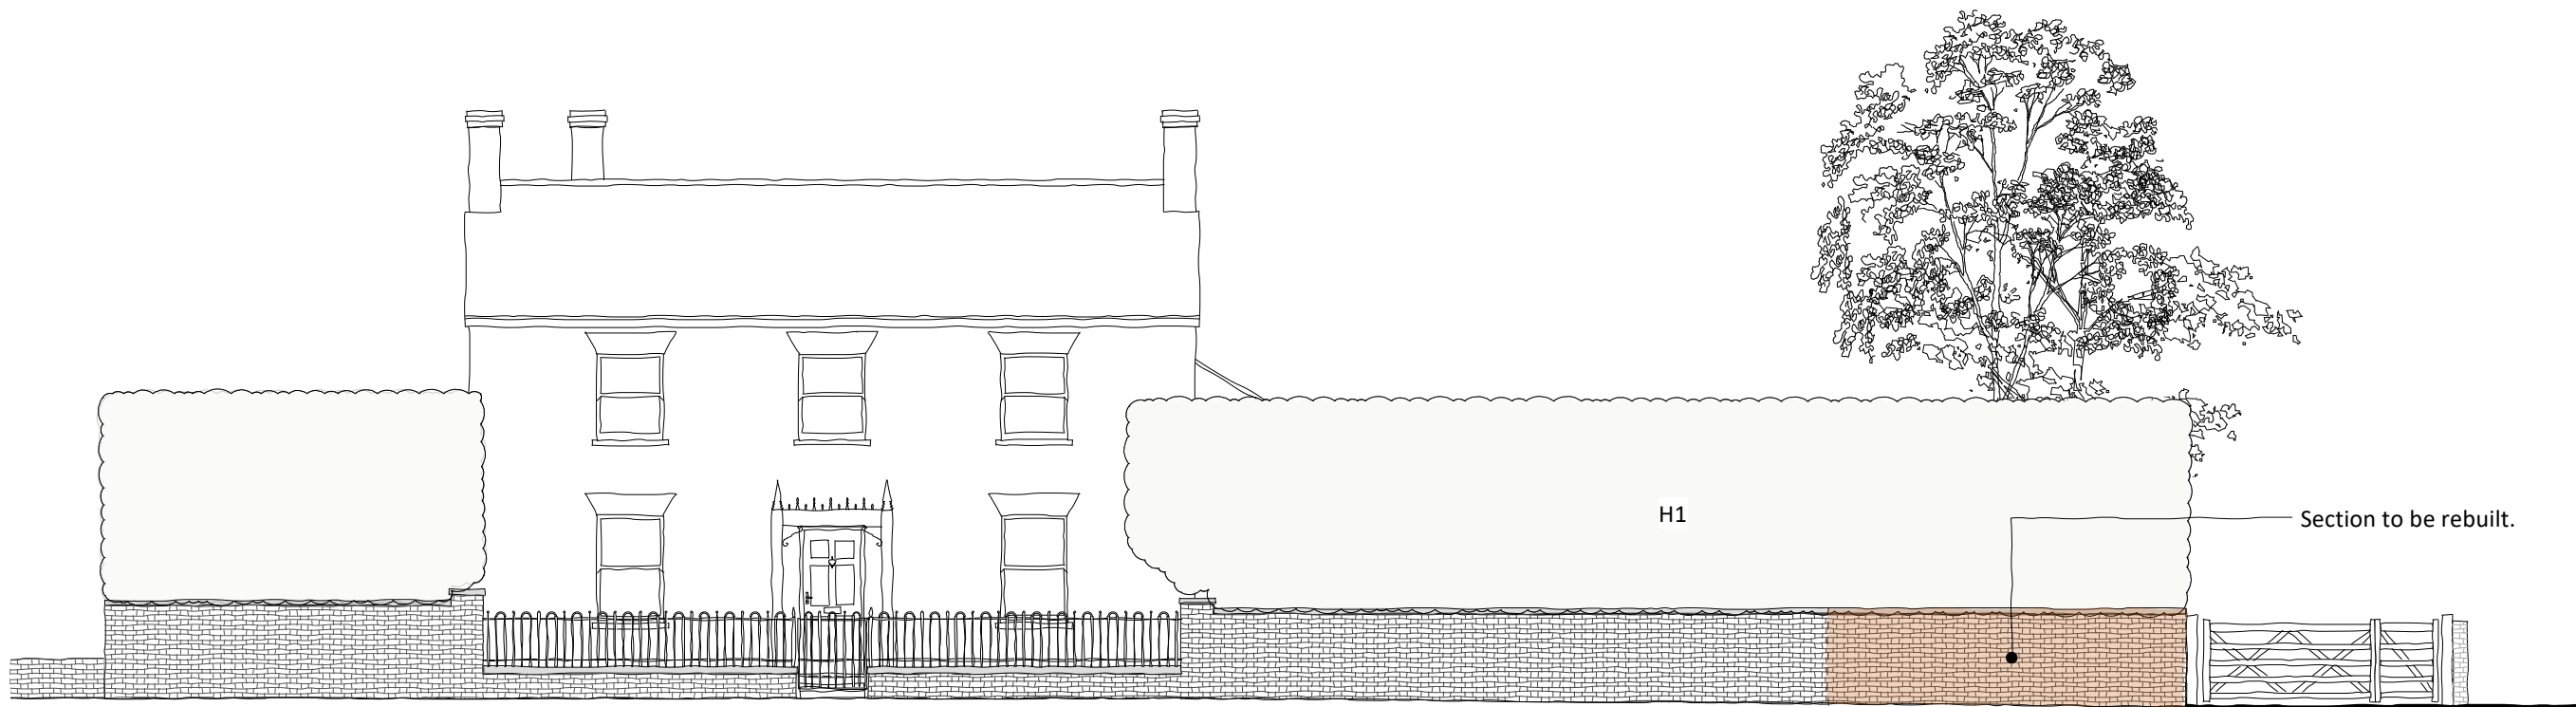

1:100 Proposed Front Elevation (NE)

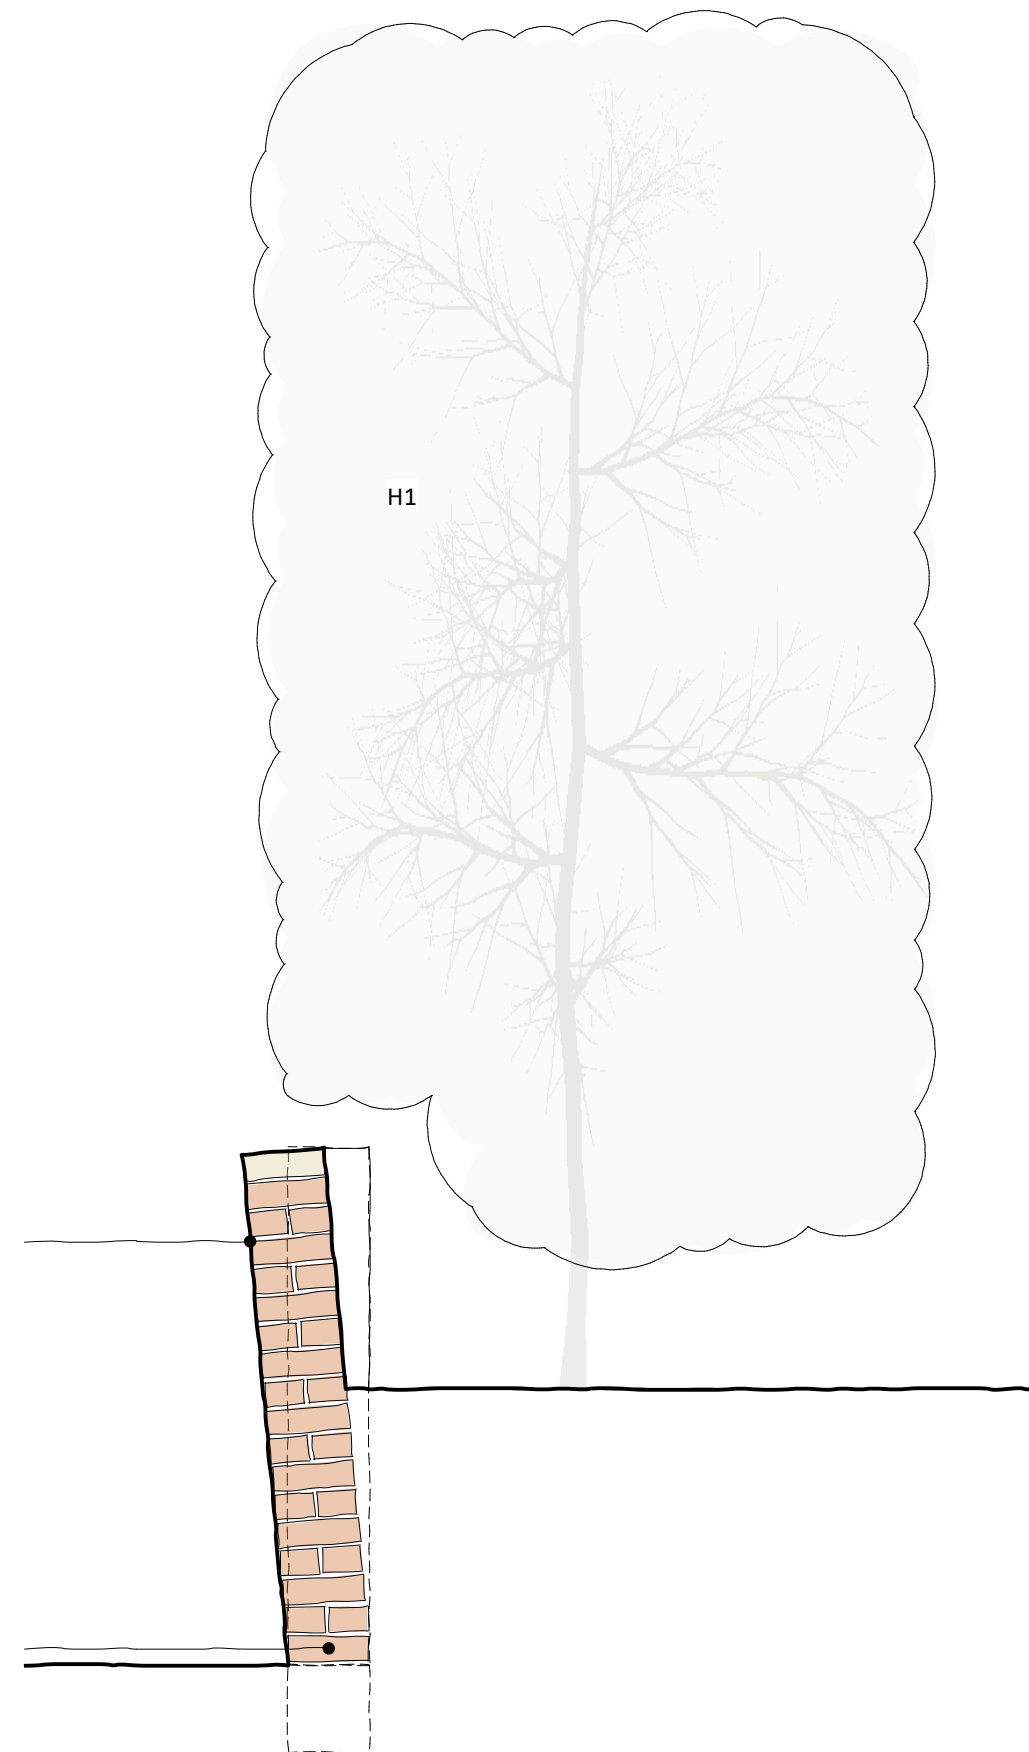

1:20 Existing Wall Section

 


A large section of the existing brick wall is leaning towards the pedestrian path. The proposal includes carefully dismantling the wall, taking care to clean back the existing bricks and setting aside for re-use.

Wall to be taken down to solid base and rebuilt. Existing foundations unknown are to remain in situ.

The wall is to be rebuilt to match the existing using the salvaged and cleaned existing bricks in a Flemish bond. In the event further reclaimed bricks are required, these will be used on the back face. Lime mortar to be used to match the existing.

Surplus spoil behind the wall to be removed. To be back filled with pea shingle.

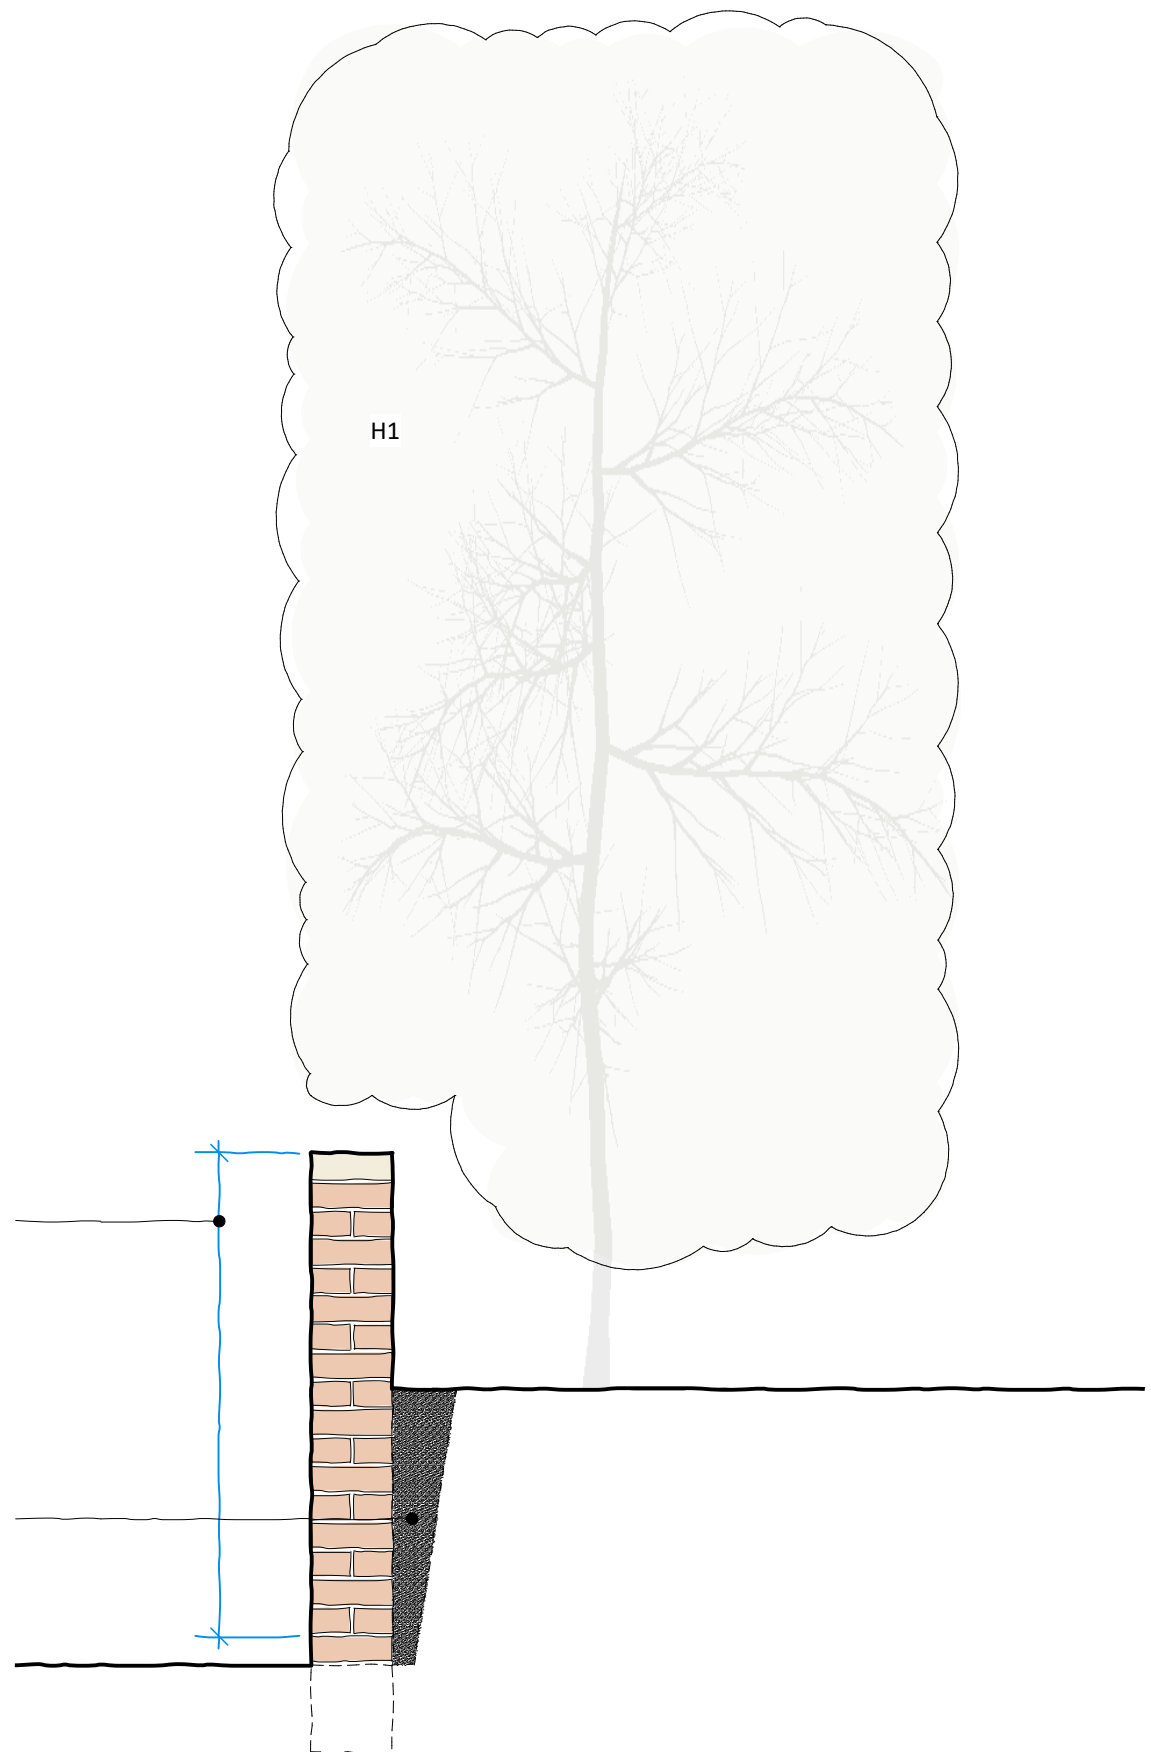

1:20 Proposed Wall Section

This drawing is the copyright of PKA Architects Ltd.
Registered in England and Wales No 8605083.
Do not rely on Scaled Dimensions - work to figured dimensions only. If in doubt - ASK.
All dimensions to be checked on site by contractor
Work to existing building features where appropriate
Any OS copyright data on this drawing is reproduced under license

Date No. Revision Notes

PKA
ARCHITECTS

PKA Architects Ltd
Featherbrook, Whitley Road, Potters, Devon, Wiltshire SN10 5TD
tel 01380 725688 tom@pka-architects.com www.pka-architects.com

Project Title
Historic wall remedial work

Address
Beech House, High Street,
Urchfont, SN10 4QN.

Client
Mr & Mrs Botham

Sheet Title
Existing & proposed GA drawings

Scale
Varies @A1

Drawn By
SW

Date
31/03/2026

Project ID.
2177

Stage.
PL-100

Revision.

Status
PLANNING

File Name
2177 - GA Drawings.vwx

Stage Key.
EX - Existing
SK - Sketch
PL - Planning
WD - Working
DR - Drawings
GR - Building
Regulations
TR - Tender
CN - Construction
AB - As Built