




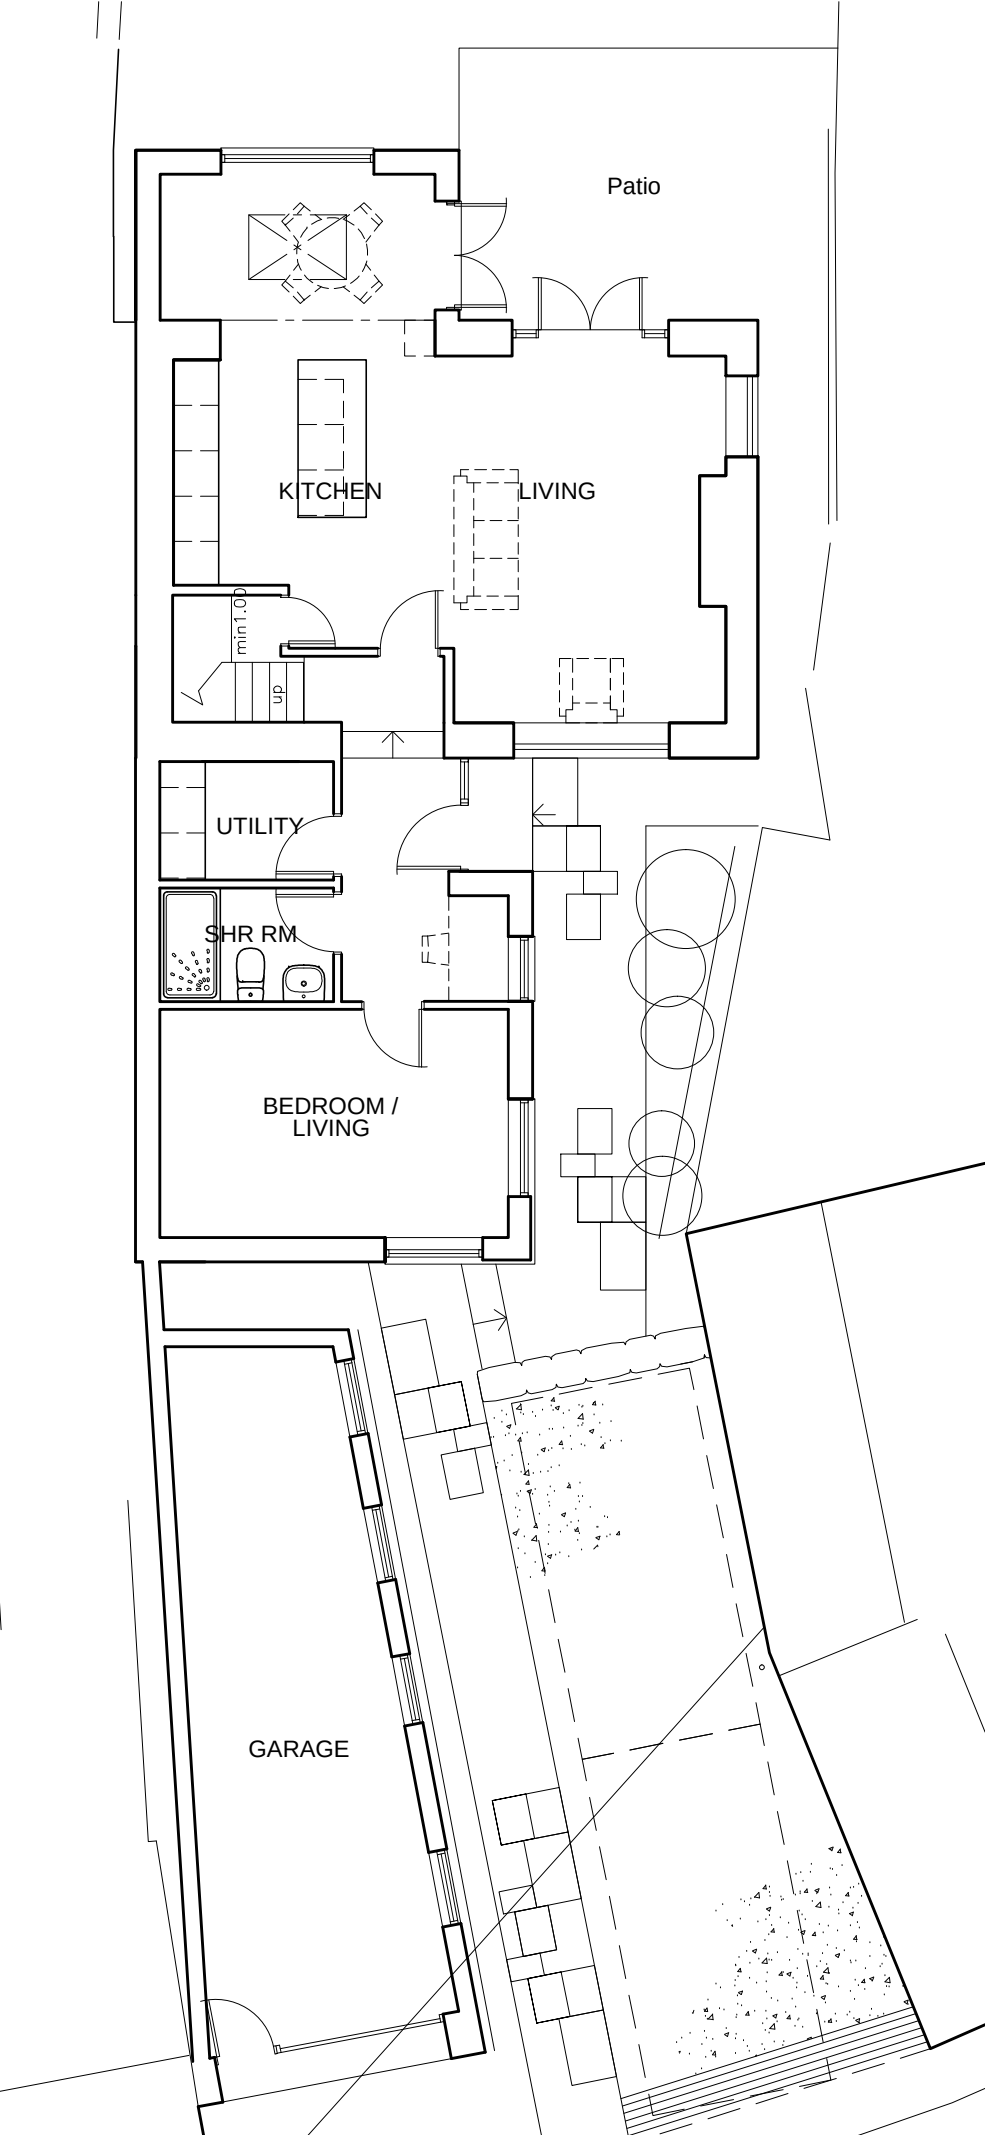

GROUND FLOOR PLAN

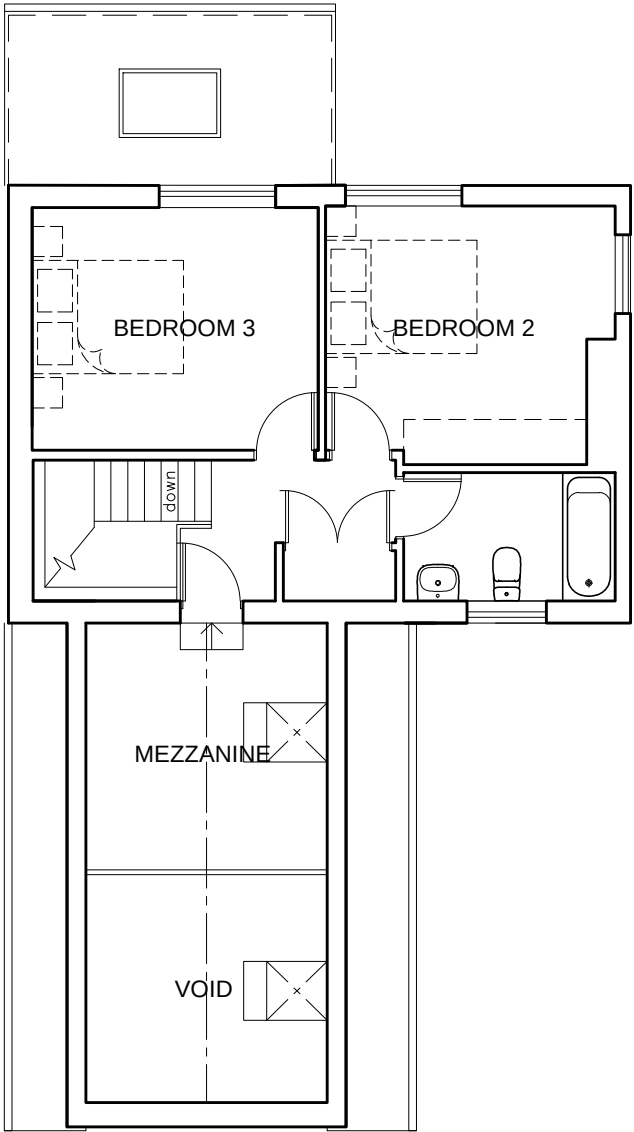

FIRST FLOOR PLAN

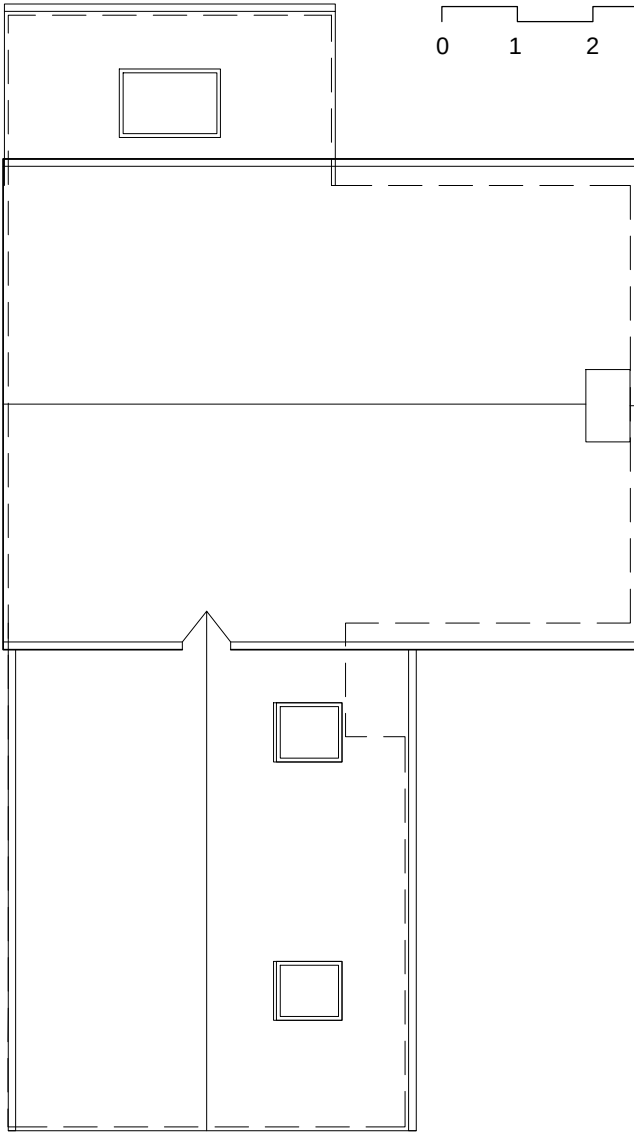

ROOF PLAN

B	Mar'26	Extension roof height reduced
A	Mar'26	Boundary gutter amended

Rev	Date	Description
-----	------	-------------

C3 Design Limited
3 Harestock Road
Winchester
SO22 6NS
T 0845 458 1544

site
Wendy Cottage, Back Hill,
Malmesbury SN16 9BT

title
Proposed Plans

date	Feb'26	scale	1:100@A3
job	941	drawing no	/P05
rev	B		