




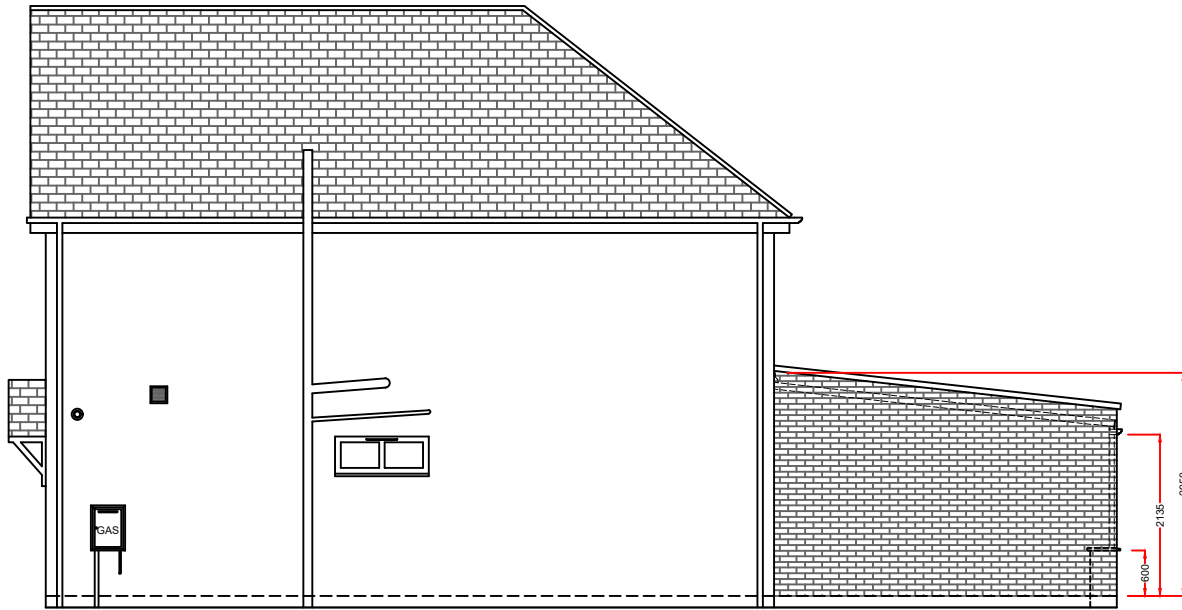


EAST ELEVATION

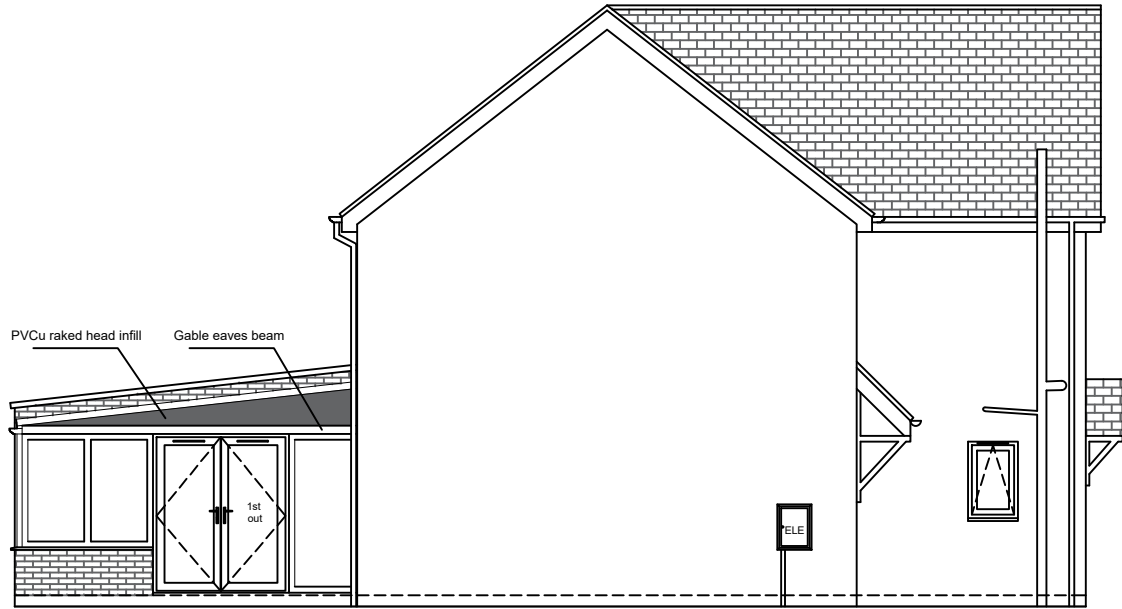

NORTH ELEVATION

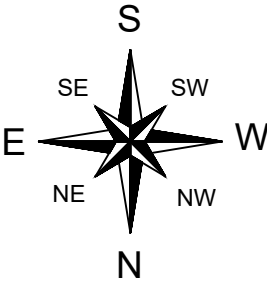

WEST ELEVATION

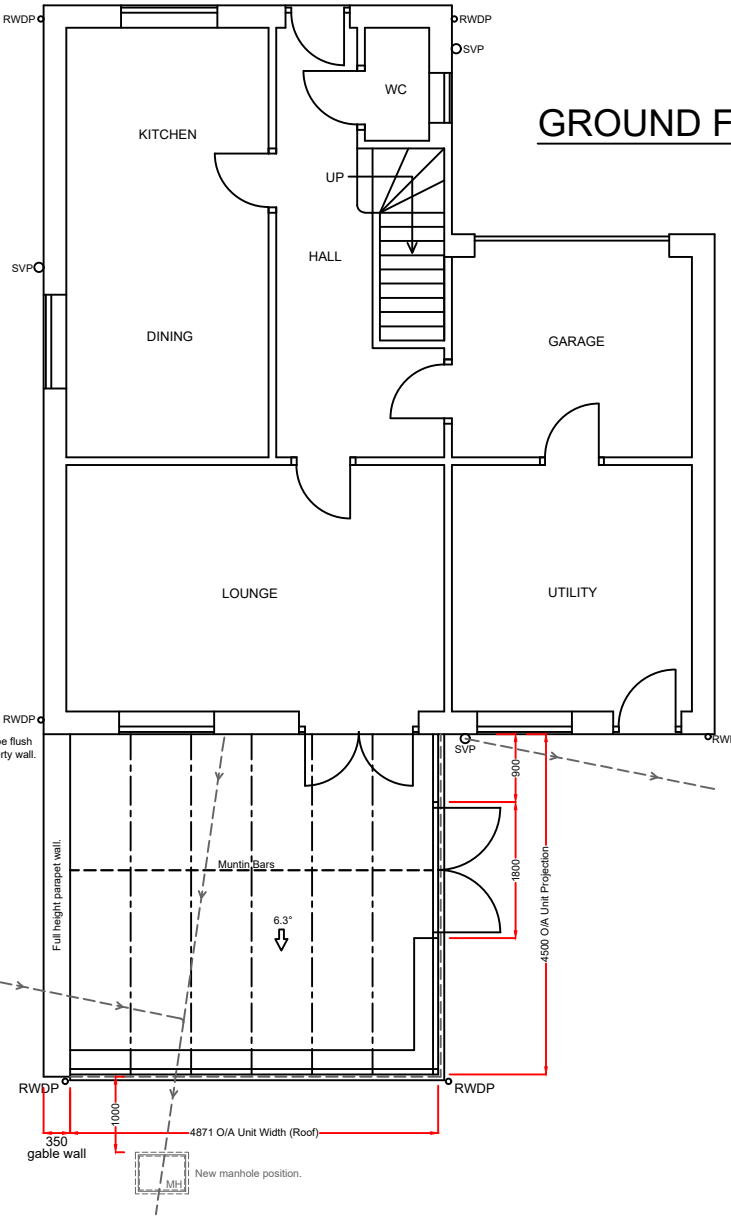

GROUND FLOOR PLAN

Product Specification:
Roof:
Roof Type: Aluminium Rafter with PVCu Capping
Roof Glazing: Solarroof Glass
Obscure Glass: N/A
Roof external colour: Anthracite Grey
Roof Internal colour: WHITE
Frames/Doors:
Frame type: High Impact PVCu Mainframe
External Colour : Anthracite Grey
Internal Colour : WHITE

Rev.	Date	Description	Initials



TELEPHONE: 0800 093 3015

V04 September 2024

Drawing title: Proposed Plan and Elevations		
Contract No. : 90018004		Page 2 of 2
Proposed: PVCu Conservatory At: 1 LOUIS COURT LUDGERSHALL ANDOVER, HAMPSHIRE SP11 9UH		
Drawers initials: DJP	Scale : 1:100	Date: 25-03-26

Notes:
All glazing to be toughened glass.
Existing physical barrier to remain.
Trickle vents are 4000m2 where shown (frames).
These drawings are the property of Anglian Home Improvements and must not be used, distributed, loaned or copied without the express permission of Anglian Home Improvements.
All dimensions are in millimetres (mm) unless noted otherwise.
Do not use for base laying purposes
Produced on A3 paper

