


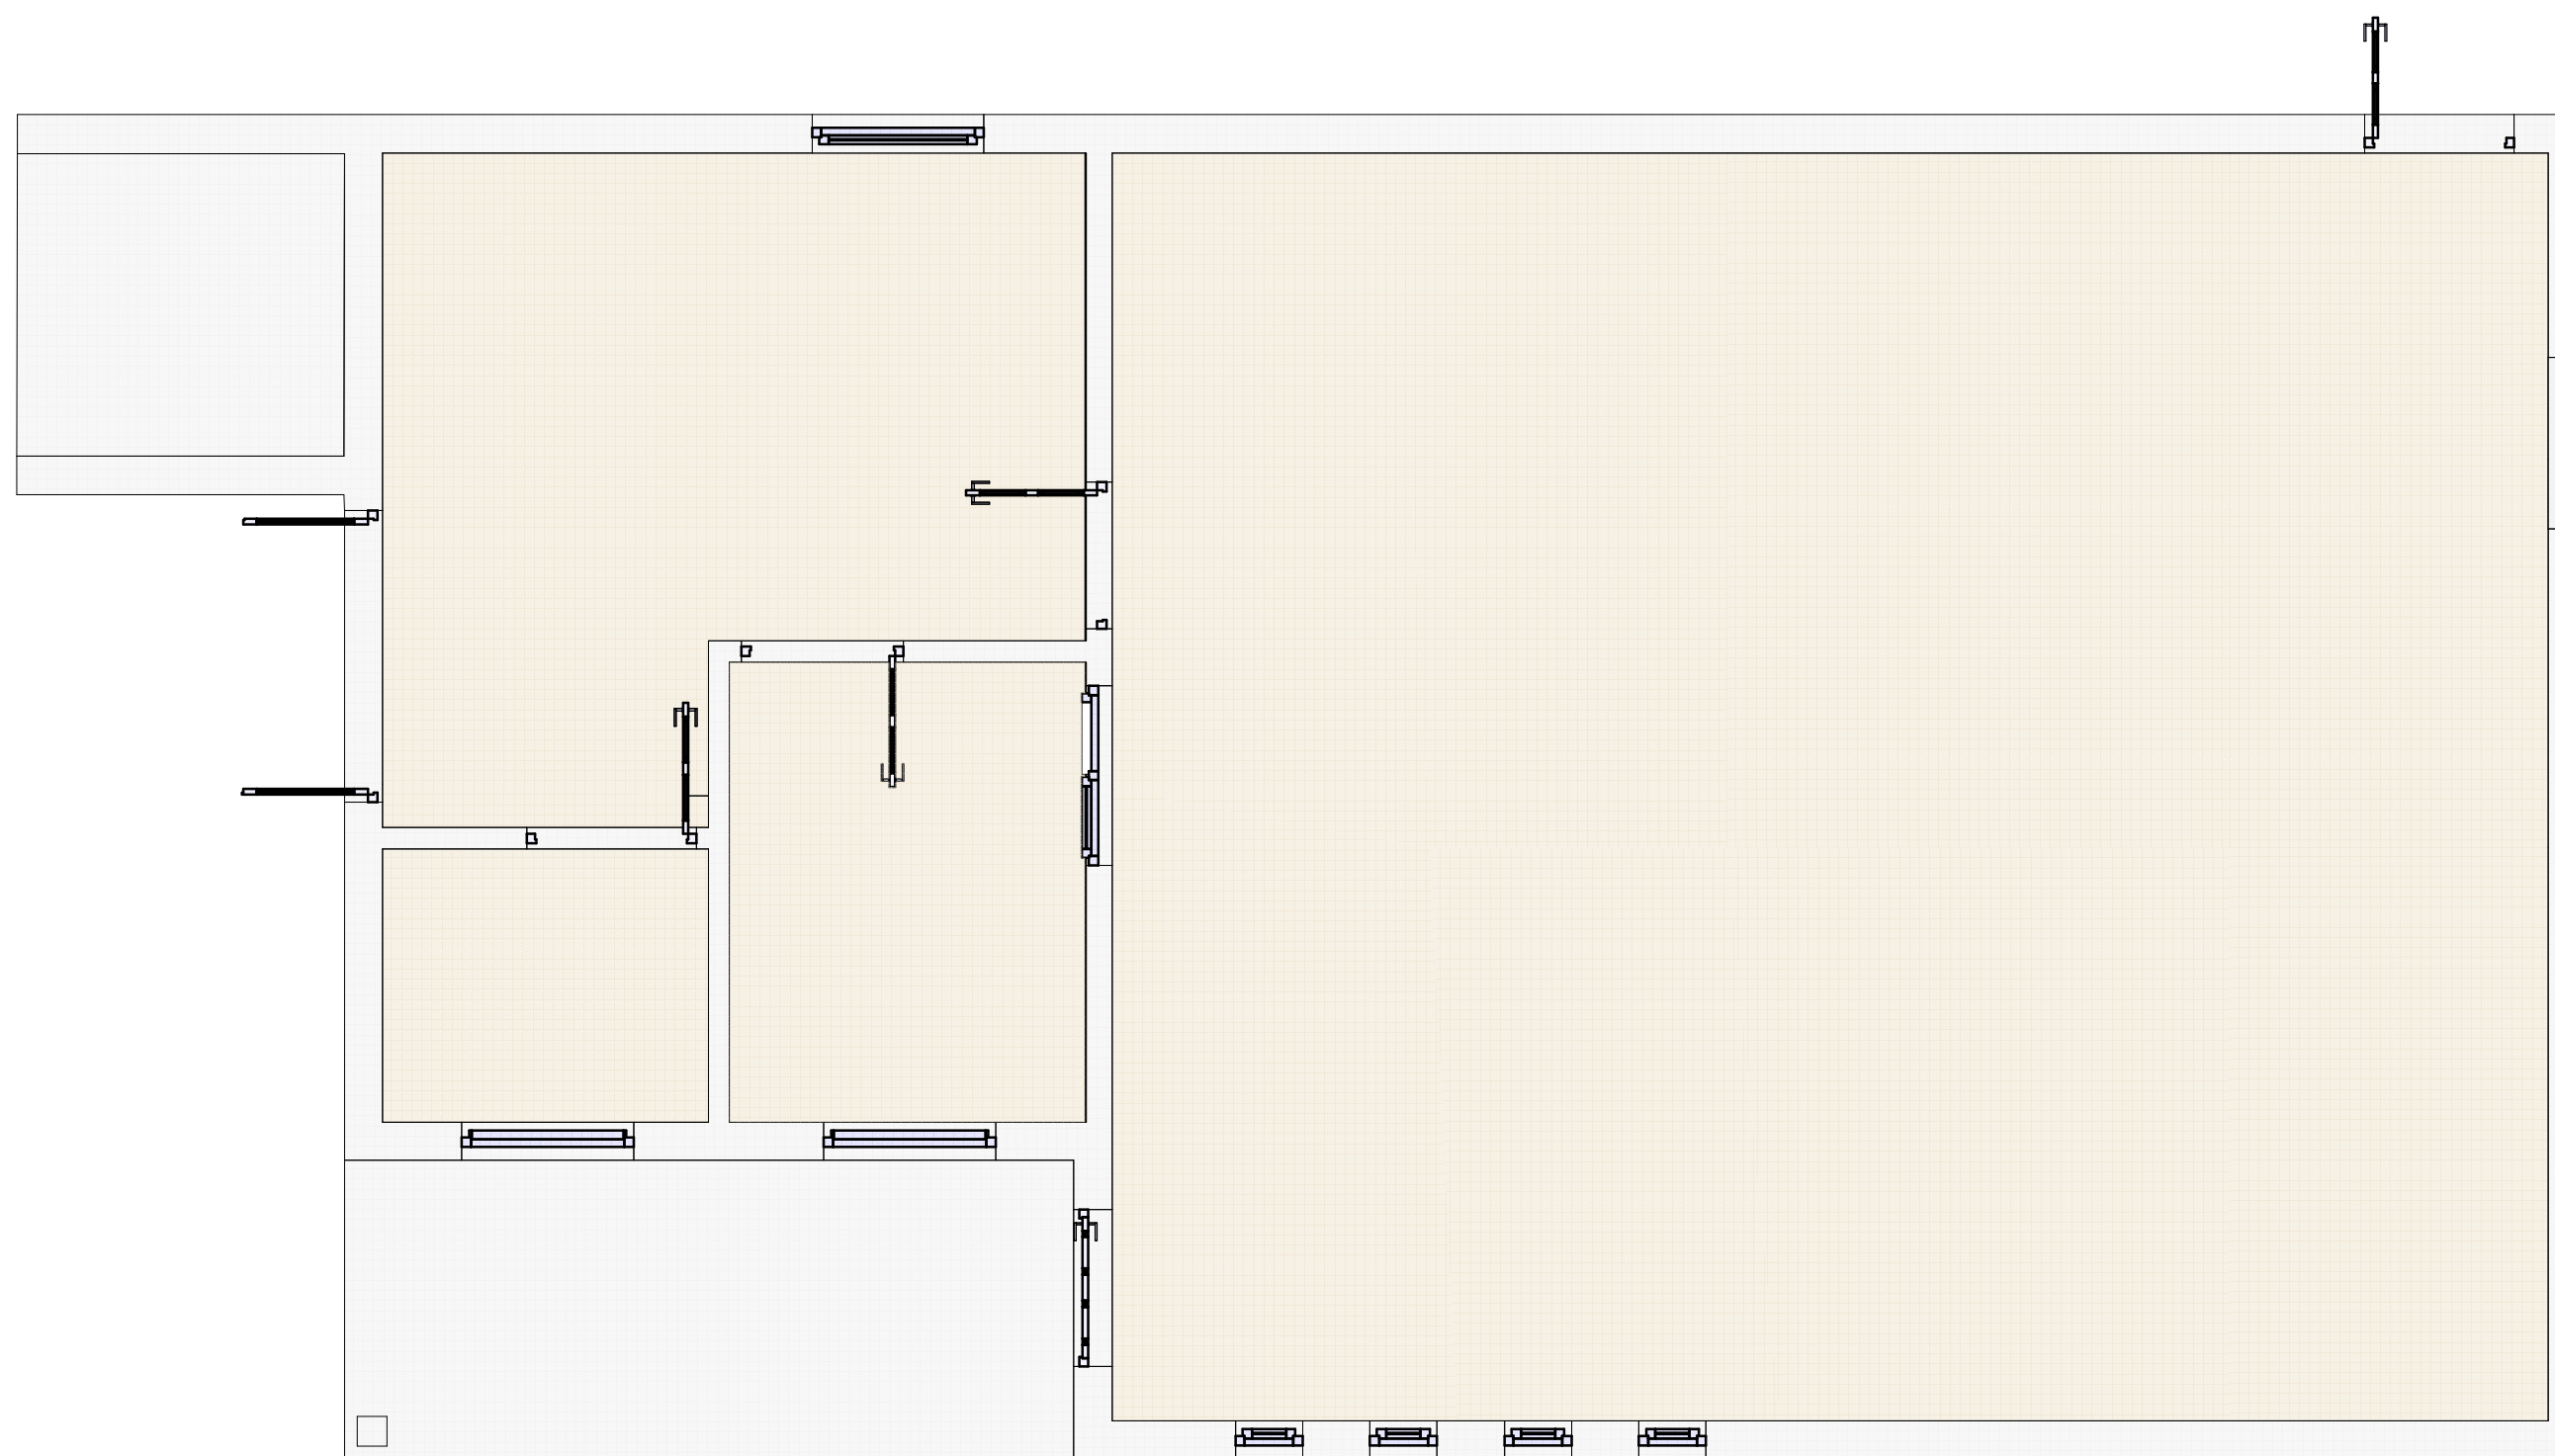

Floor Plan

1:50



Floor Plan

Scale 1:50 on A2

Nume proiect	Cannings Shop	Proiectat	ERGIO
Numar	02	Arhitect:	
Beneficiar	Timberspecs	Creat in:	17.12.2025

