



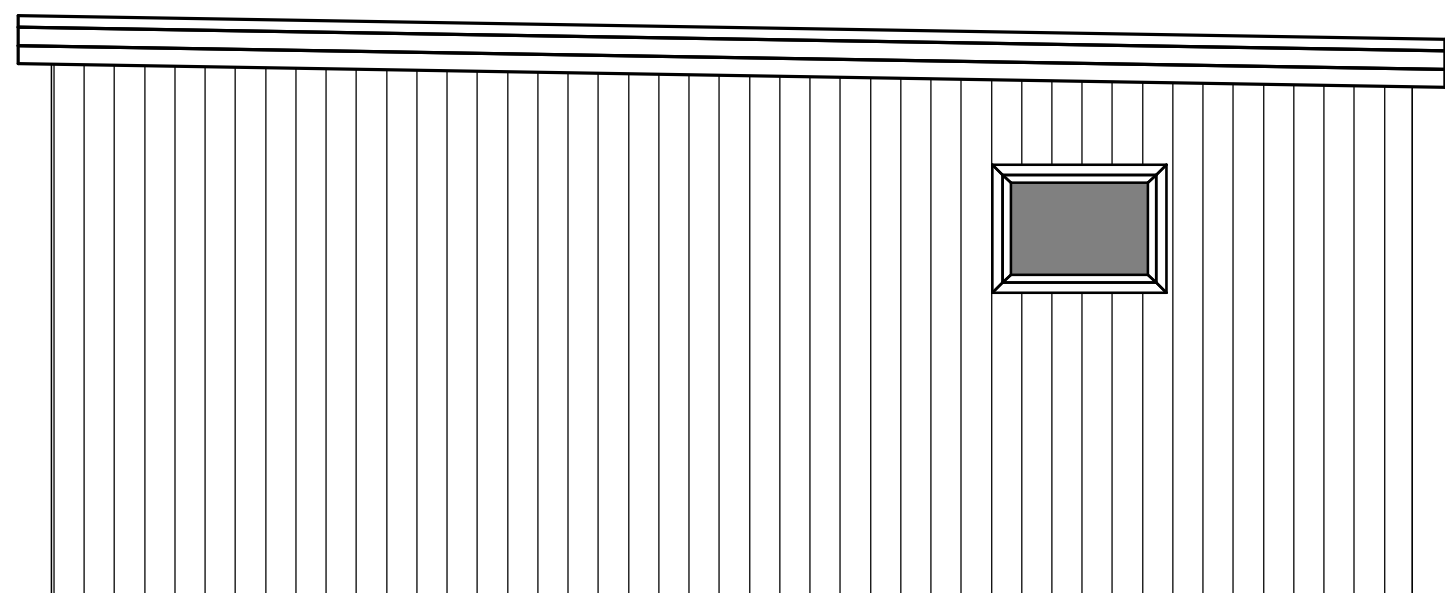


North Elevation

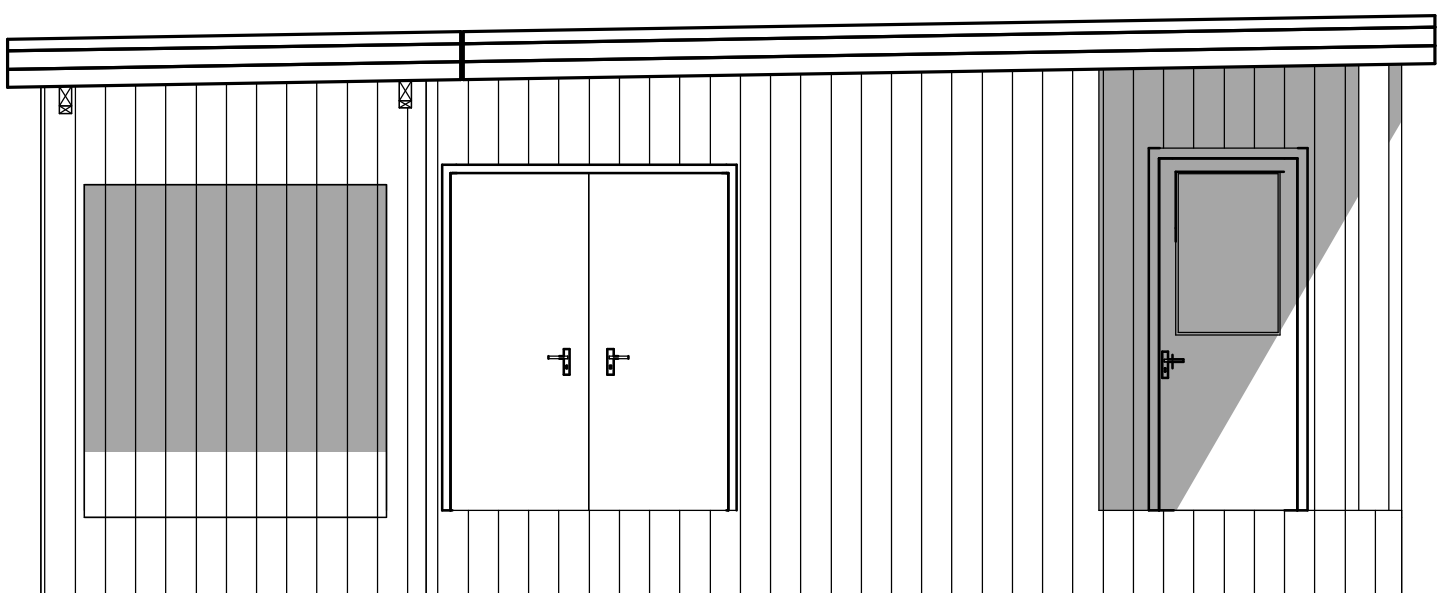


South Elevation

1:50

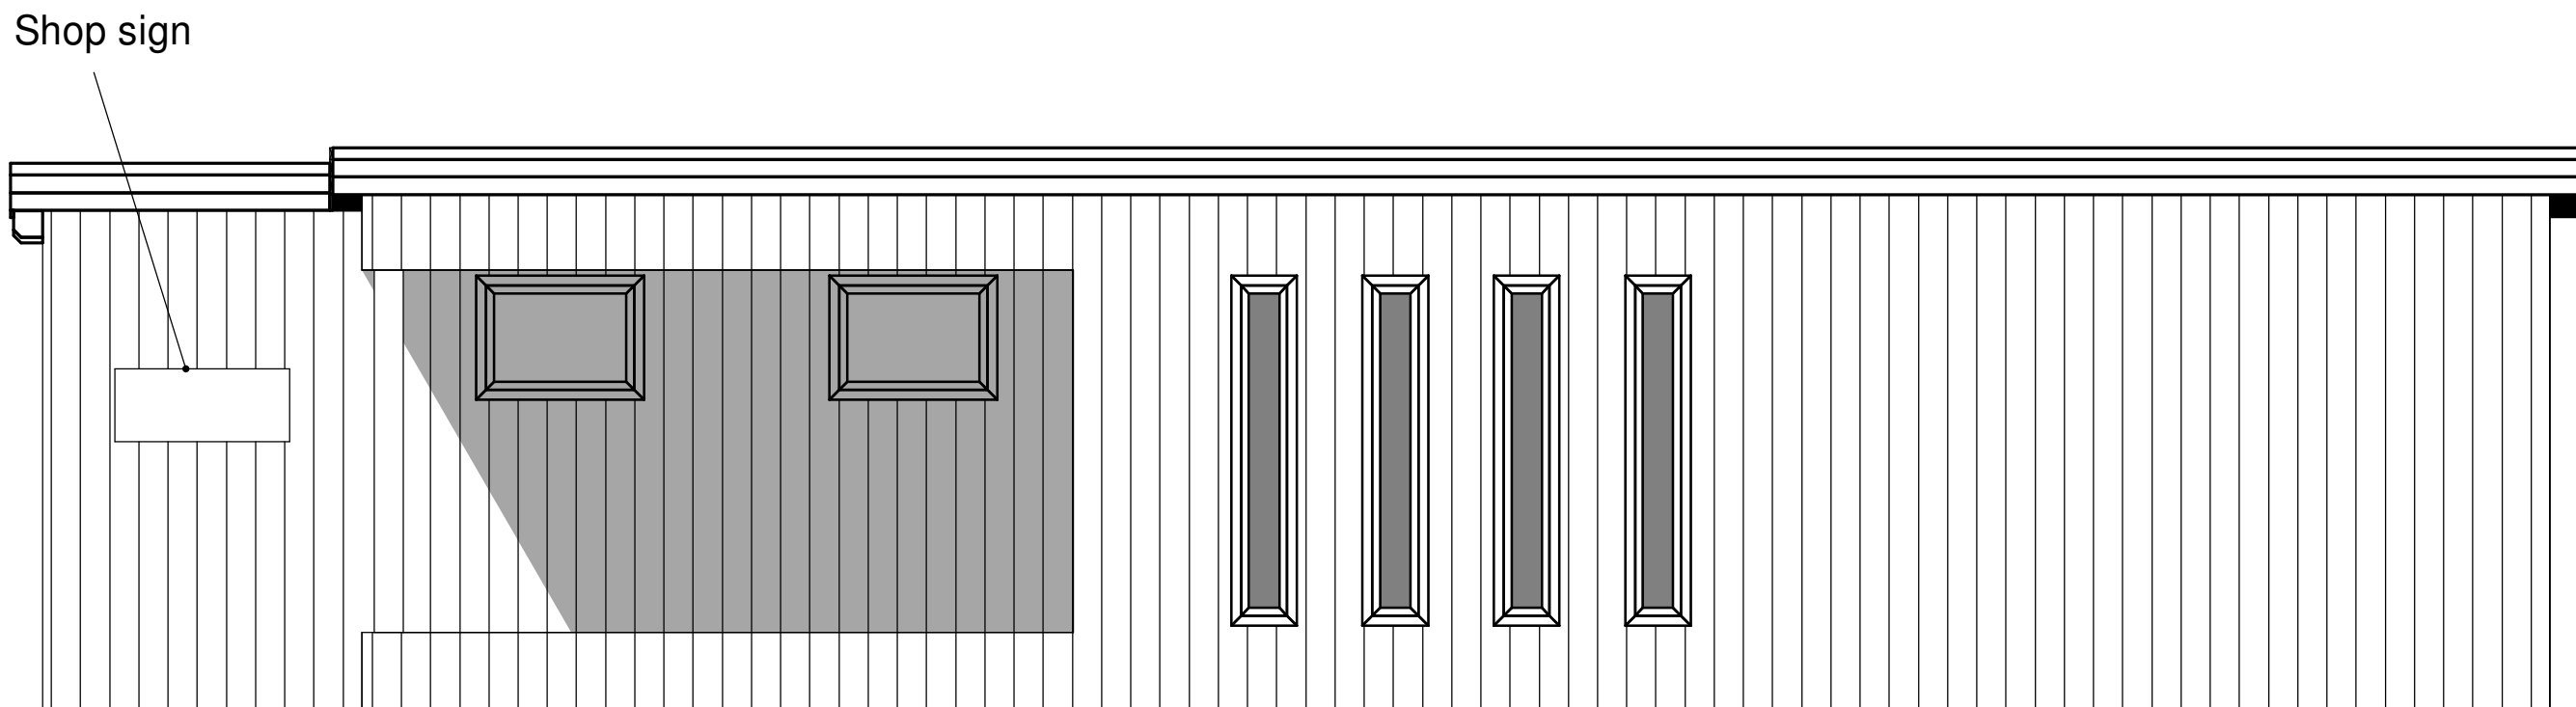

East Elevation

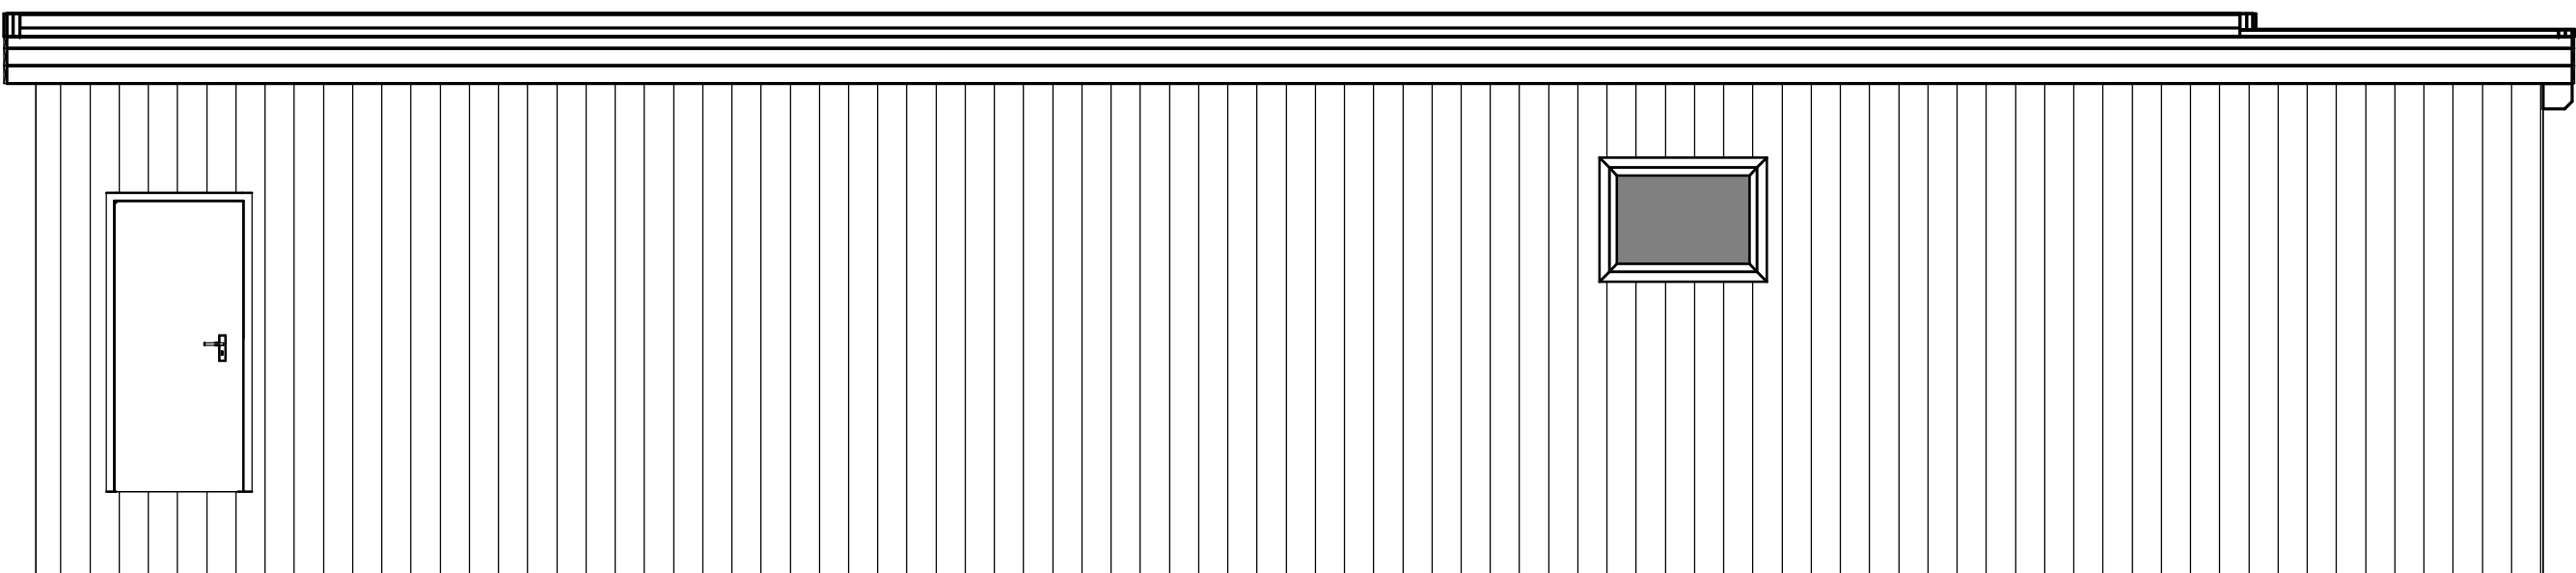

West Elevation

1:50



Elevations Scale 1:50 on A1

Project	Cannings Shop	
DWG No.	001	
Date	17.12.2025	