





SOUTH ELEVATION

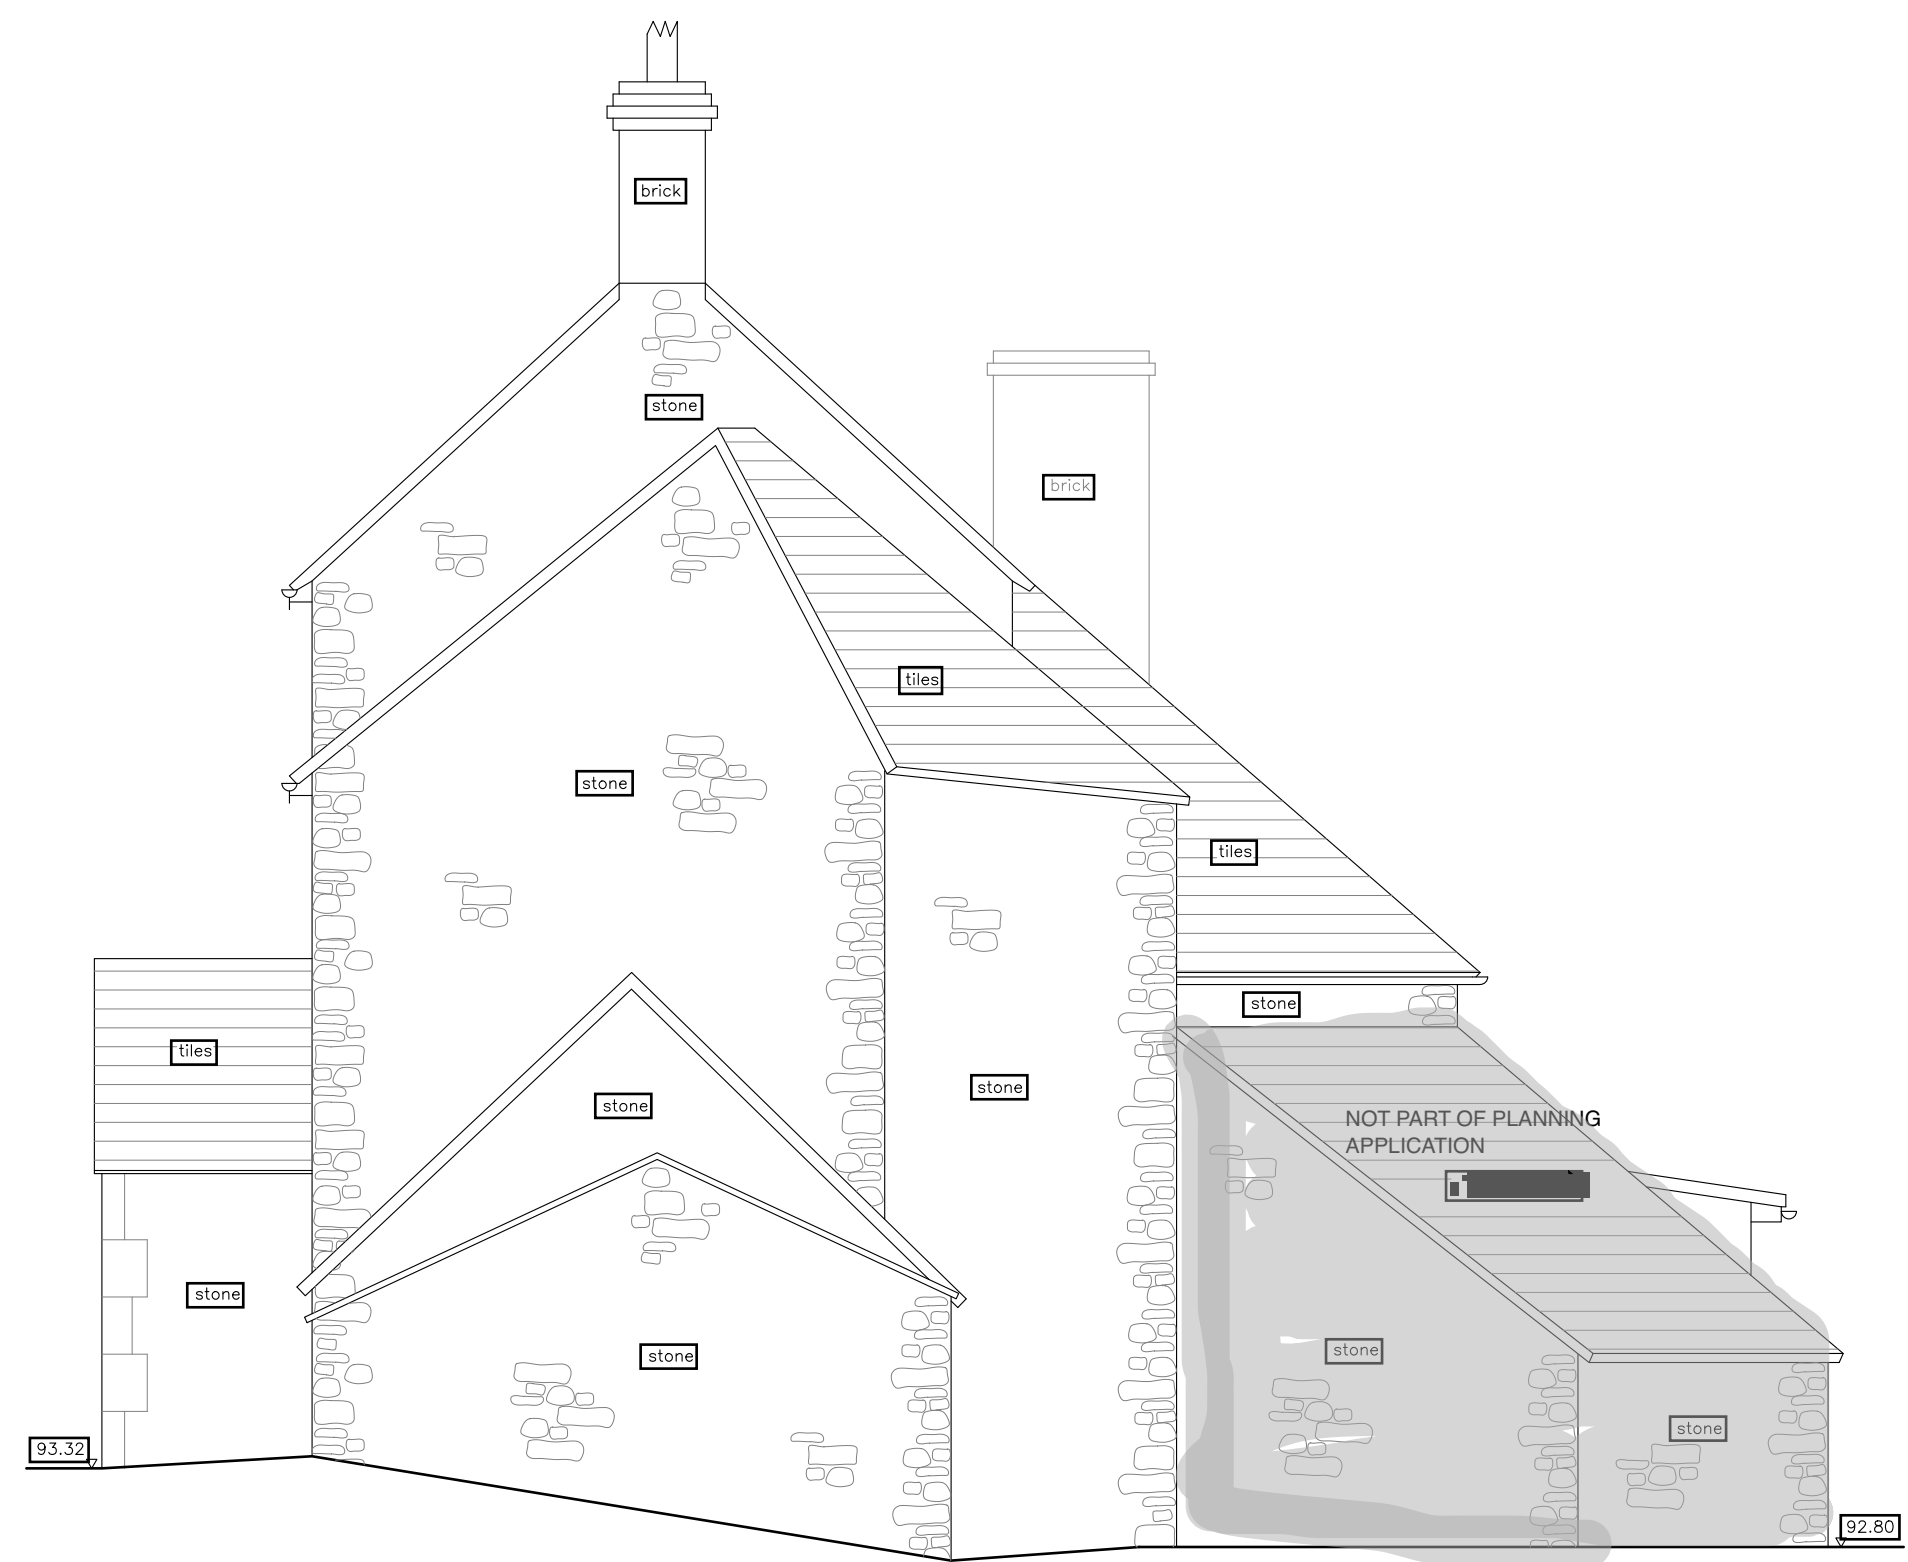

WEST ELEVATION

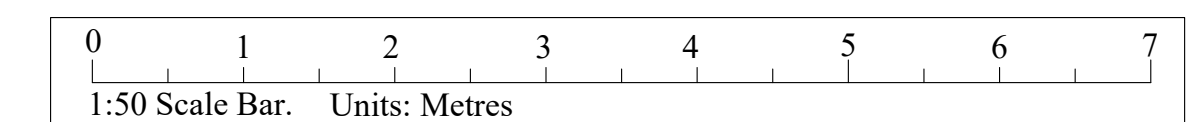

PROJECT:
The Three Moopies
Haverley Hampton
Gloucestershire
CLIENT:
Mr & Mrs Shipway
DRAWING:
Survey Drawing
Elevations - Sheet 2 of 2
DRAWING NUMBER:
570/08

SCALE
1:50 @ A1
DATE
October 2023

DRAWN
[SB]

SJB Surveying Ltd
07967605089
sam@sibsurveying.co.uk