



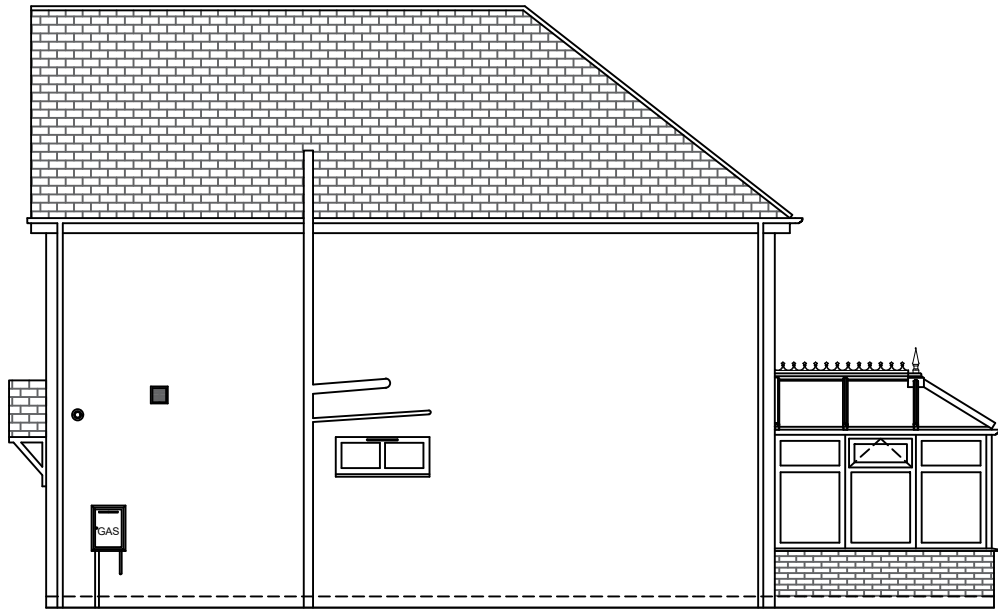


EAST ELEVATION




NORTH ELEVATION

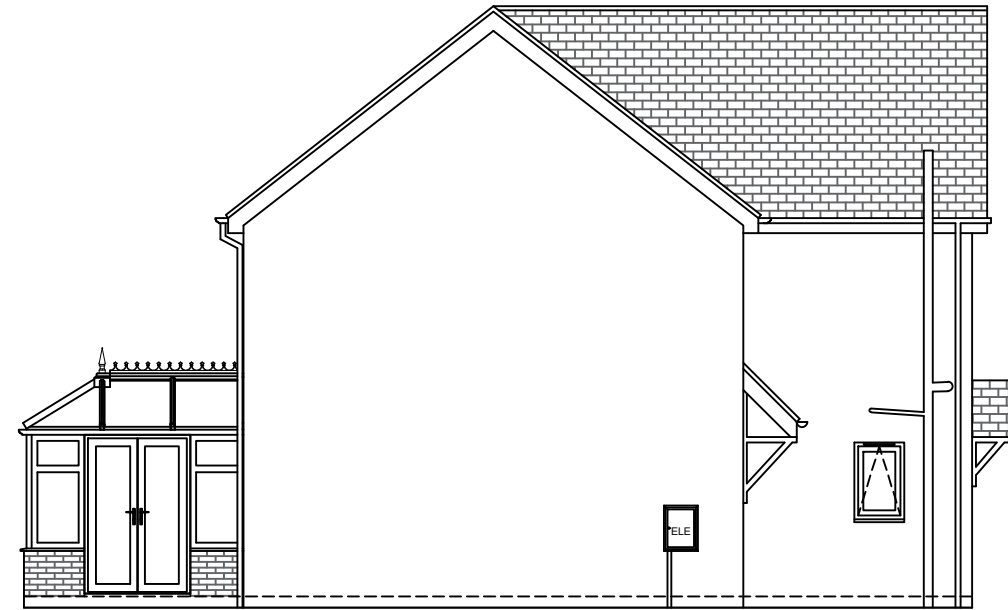

WEST ELEVATION

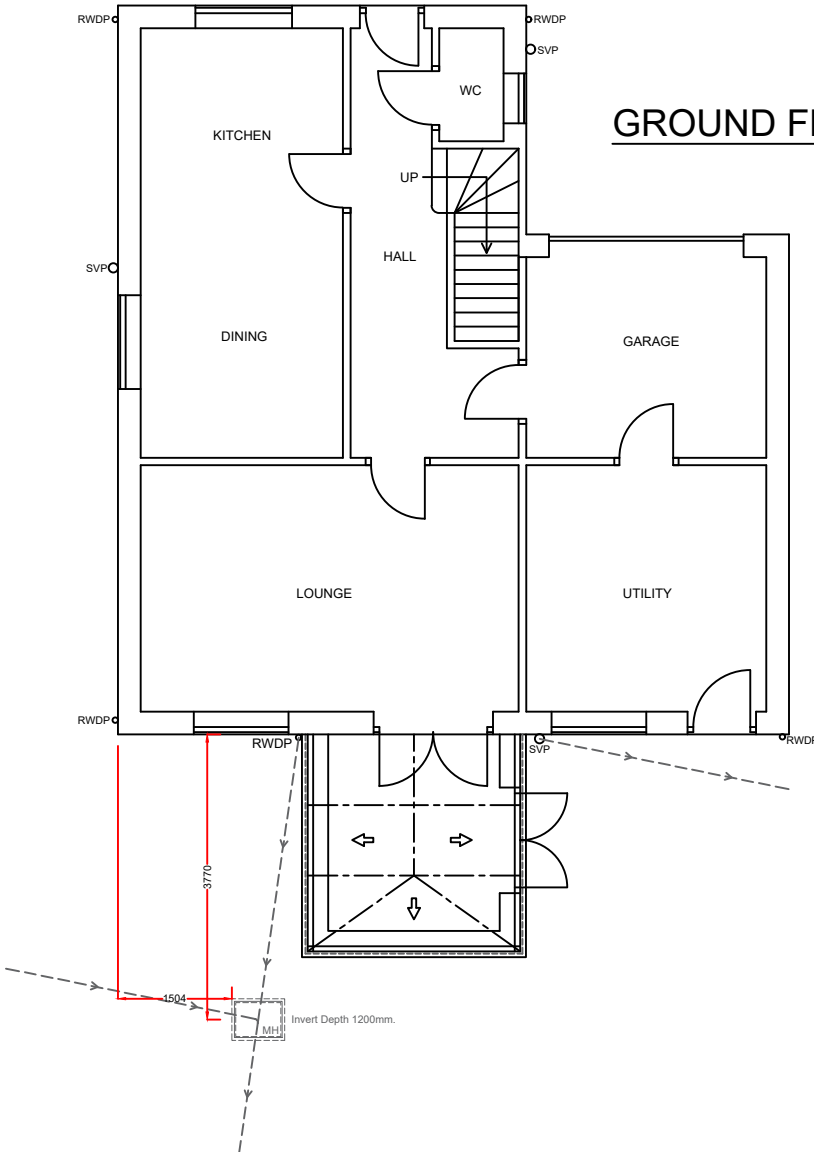


GROUND FLOOR PLAN

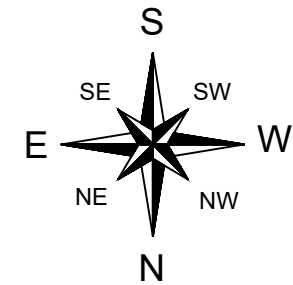

Notes:
Any drawings or plans depicted make no allowance for the provision of any tie bars within the roof of the proposed conservatory. This can only be determined once the roof is put into manufacture.

These drawings are the property of Anglian Home Improvements and must not be used, distributed, loaned or copied without the express permission of Anglian Home Improvements.
All dimensions are in millimetres (mm) unless noted otherwise.
Do not use for base laying purposes

Produced on A3 paper

 

Rev.	Date	Description	Initials



V04 September 2024

Drawing title:

Existing Plan and Elevations

CONTRACT No. :

90018004

Page 1 of 2

Proposed:

PVCu Conservatory

at:

1 LOUIS COURT
LUDGERSHALL
ANDOVER, HAMPSHIRE
SP11 9UH

Drawers initials:

DJP

Scale :

1:100

Date:

25-03-26