




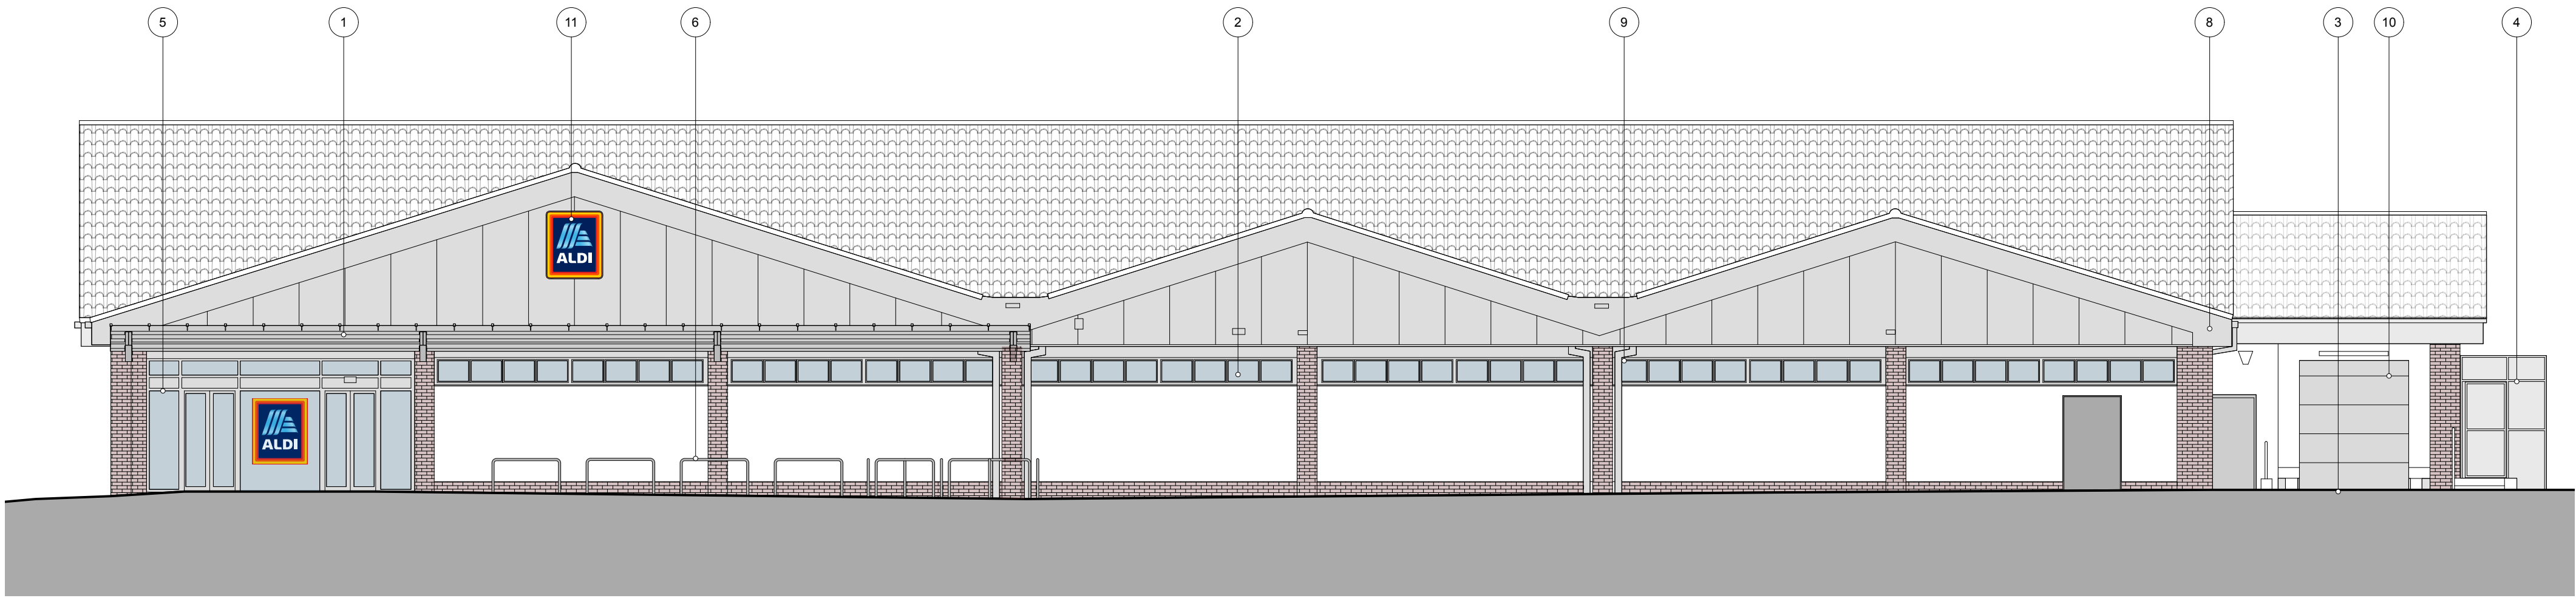


EXISTING NORTH ELEVATION

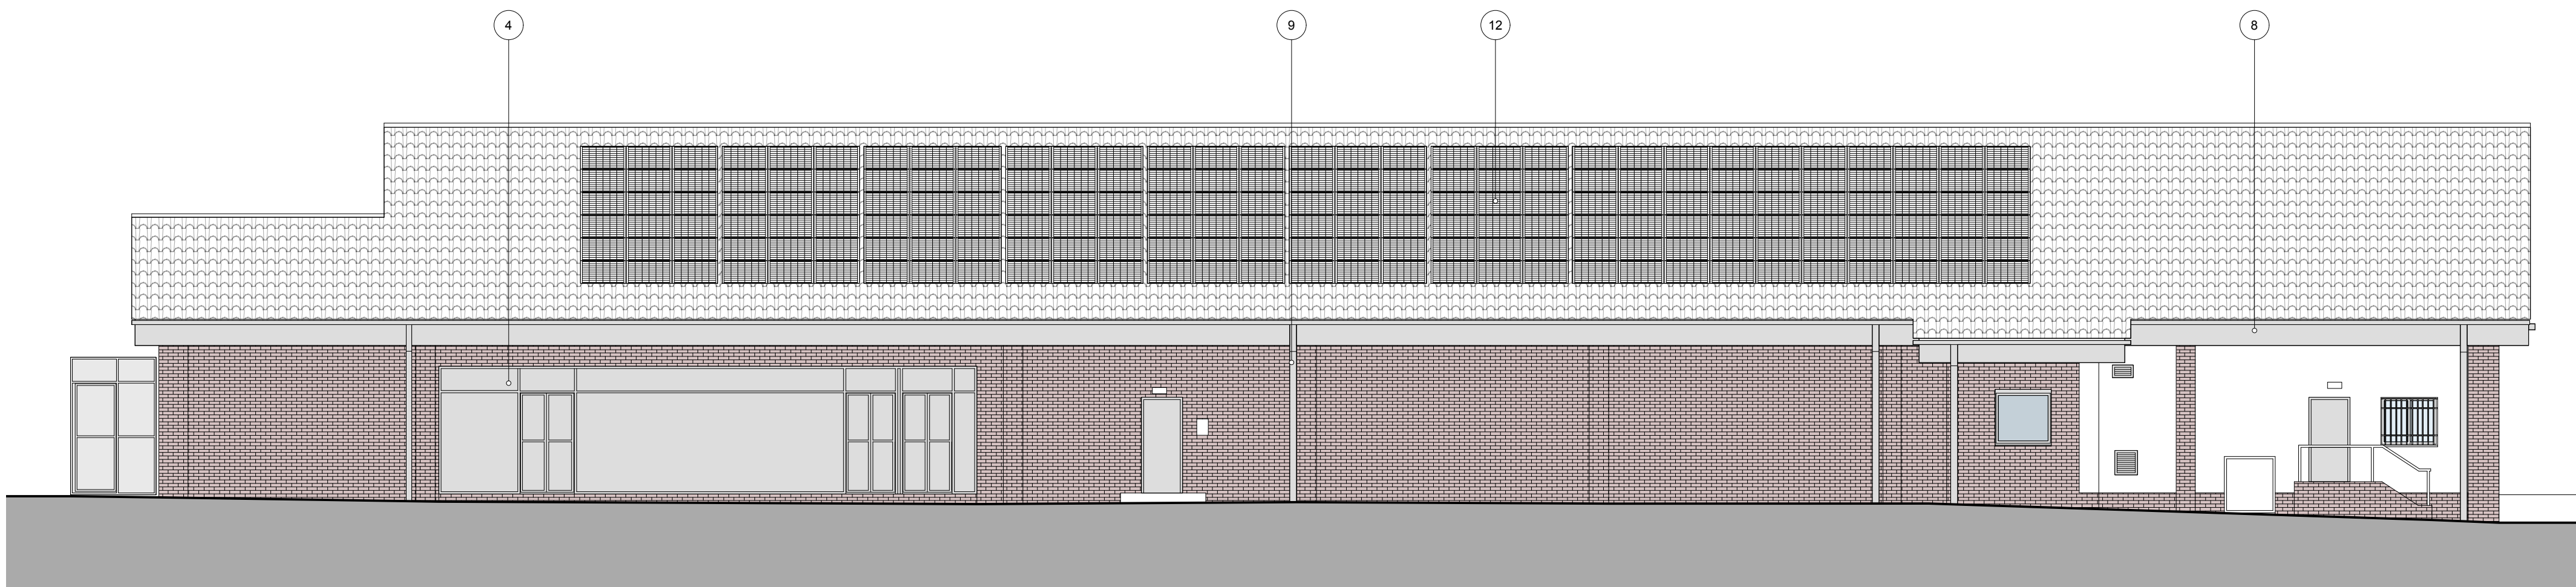

EXISTING SOUTH ELEVATION

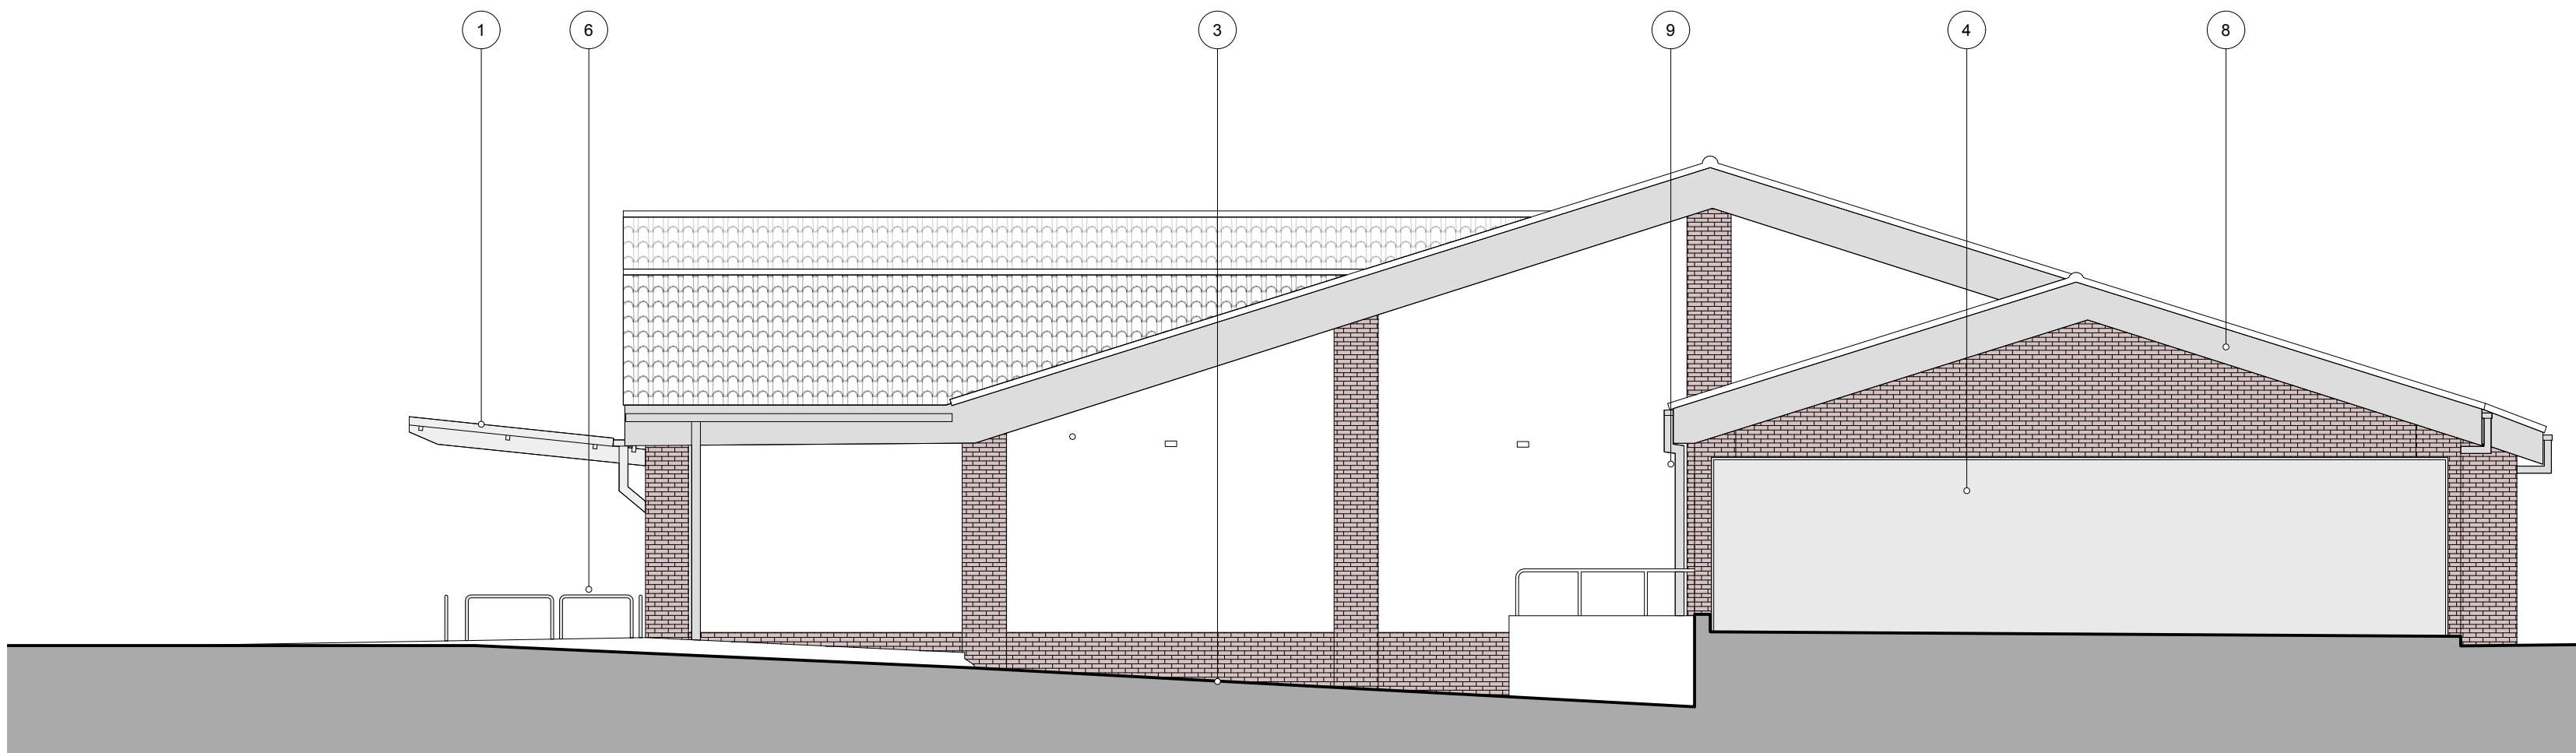

EXISTING WEST ELEVATION

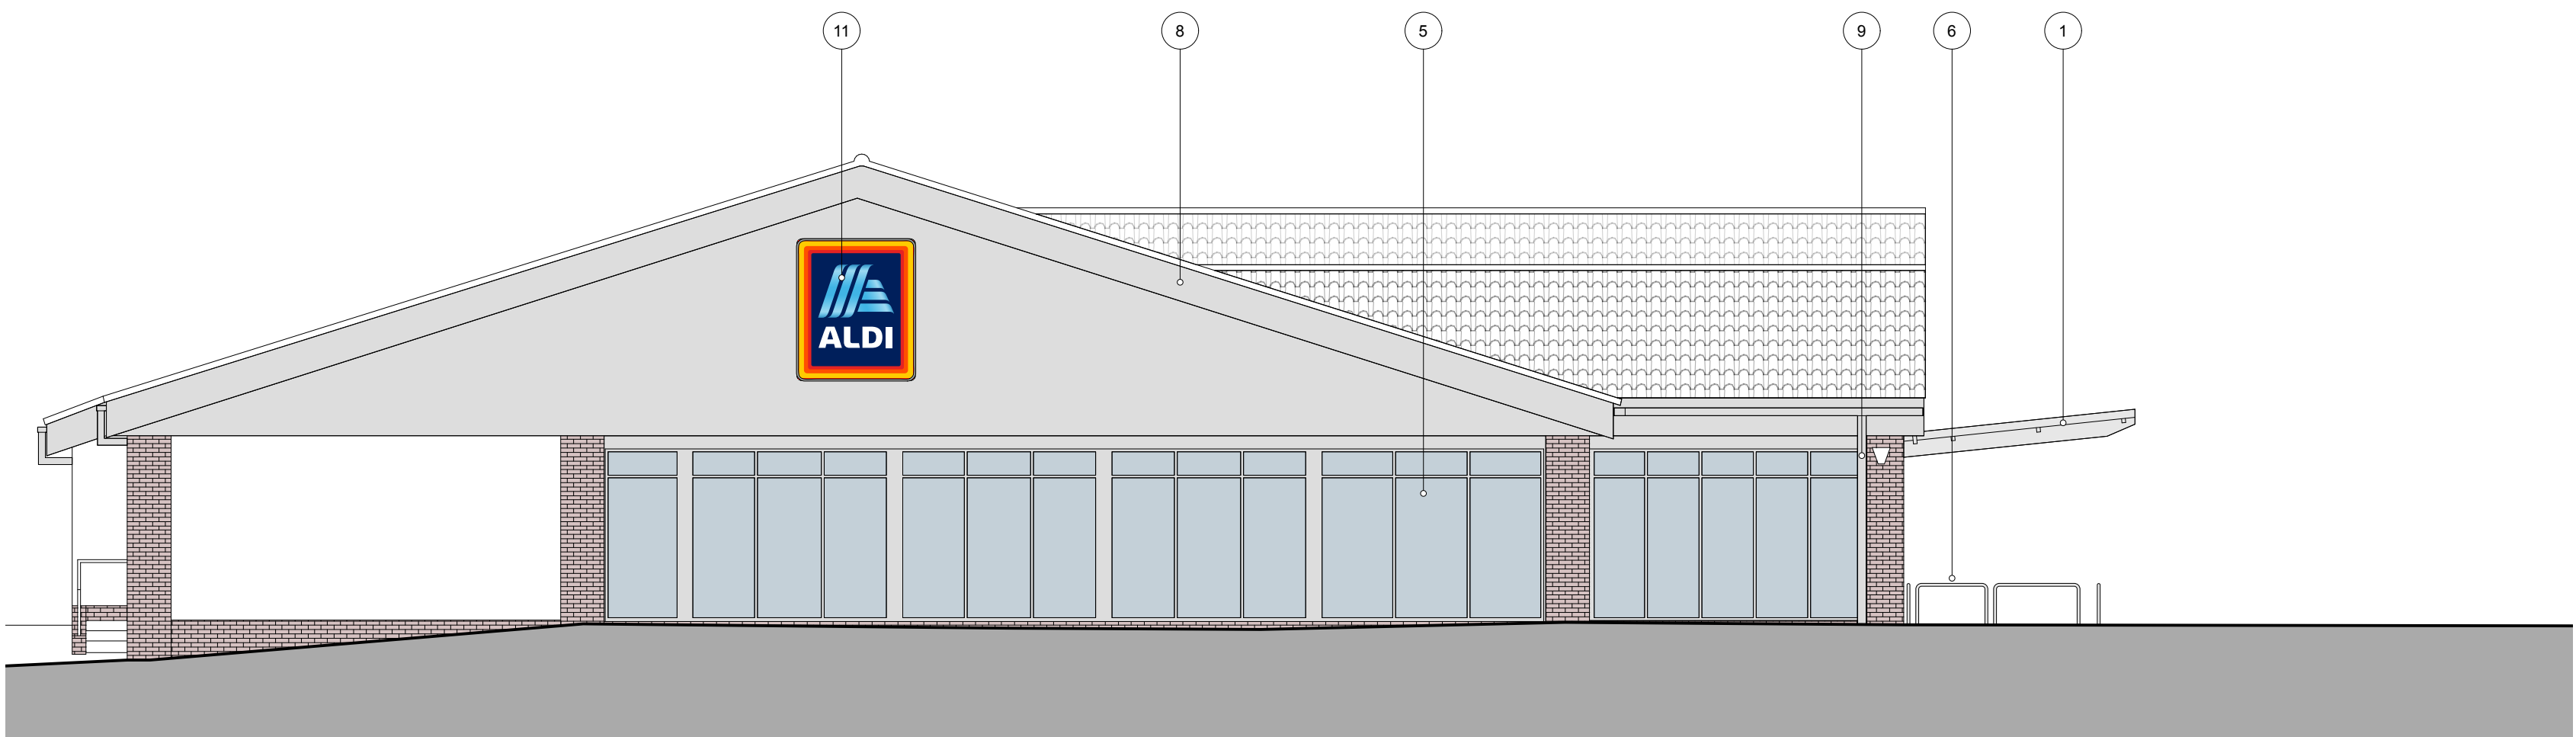

EXISTING EAST ELEVATION

KEY

- 1. STORE ENTRANCE CANOPY - GREY POWDER COATED ALUMINIUM FASICA
- 2. HIGH LEVEL GLAZING
- 3. SERVICE RAMP
- 4. PLANT
- 5. STORE FRONT GLAZING - POWDER COATED ALUMINIUM
- 6. TROLLEY BAY RAILS - SATIN FINISH STAINLESS STEEL
- 7. CYCLE HOOPS - SATIN FINISH STAINLESS STEEL
- 8. FASCIAS
- 9. RAINWATER GOODS
- 10. SECTIONAL OVERHEAD DOOR
- 11. STORE SIGNAGE
- 12. PHOTOVOLTAIC SOLAR PANELS



Kendall Kingscott
Glentworth Court, Lime Kiln Close,
Stoke Gifford, Bristol, BS34 8SR
+44 (0)117 931 2062
www.kendallkingscott.co.uk

Do not scale this drawing

Project: Aldi Trowbridge, Bradley Road Store Extension
Client: Aldi Stores Ltd

Date: 06.03.2026
Drawn: EA
Checked: MW
Project Date: ISO A0
Filename: 230309JLWV

POI 09/03/2026 EA MW Drawing issue

Rev: Date By: Ap Note

Drawing Title: Existing Elevations

Project Number/Drawing Number: 250393-1202

Check all dimensions and levels on site

Revision: POI
© Copyright