


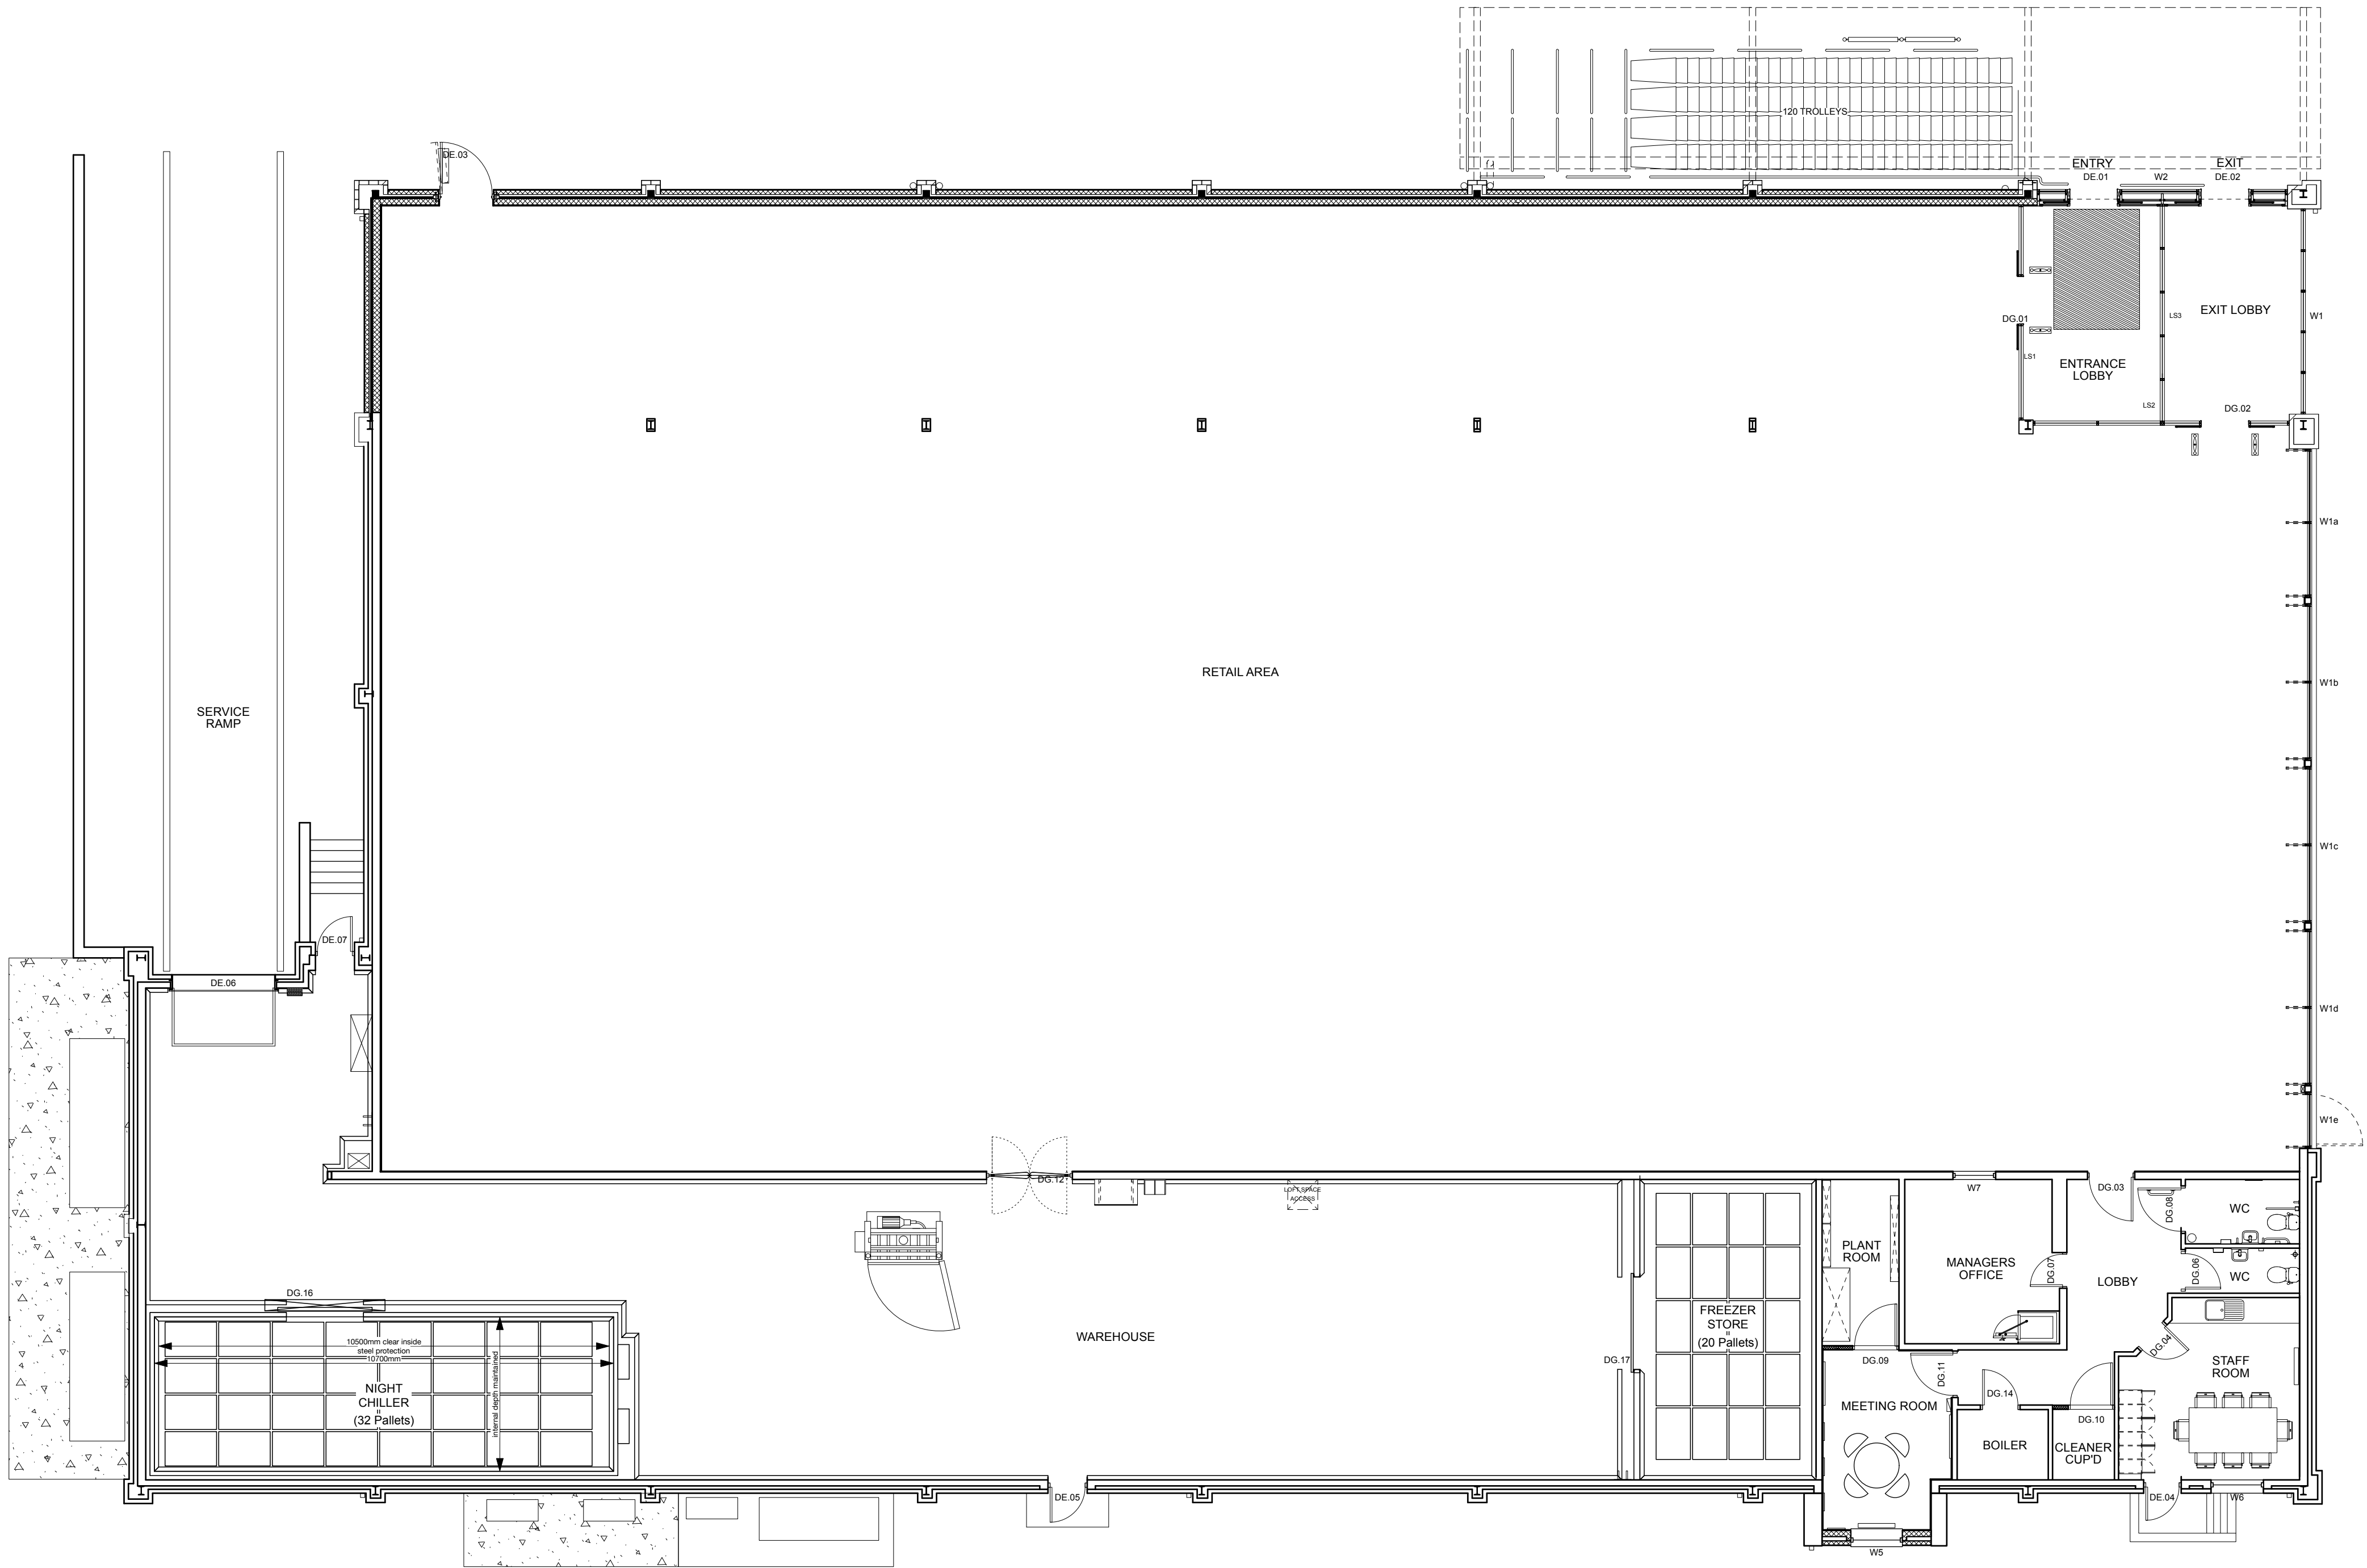

EXISTING FLOOR PLAN

Existing Store GEA	-	1,455m ²
Existing Store GIA	-	1,396m ²

REFER TO DRG 250393-1050 FOR EXISTING SITE PLAN



Kendall Kingscott
Glentworth Court, Lime Kiln Close,
Stoke Gifford, Bristol, BS34 8SR
+44 (0)117 931 2062
www.kendallkingscott.co.uk

Do not scale this drawing

Project
Aldi Trowbridge, Bradley Road
Store Extension
Client
Aldi Stores Ltd

Date
17/03/2026
Scale
1:100
Filename
250393.vwx
Drawn
EA
Checked
MW
Purpose/Status
PLANNING
Paper Size
ISO A1

P01 20/03/2026 EA MW Drawing issue
Rev Date By Ap Note

Drawing Title
Existing Floor Plan

Project Number/Drawing Number
250393-1200
Check all dimensions and levels on site

Revision
P01
© Copyright

Only to be used on the site for which designed. The electronic transmission of designs/information contained in this drawing is carried out entirely at the User's risk and Kendall Kingscott Ltd. will have no liability for any errors or inaccuracies arising therefrom. The production of amended or updated information from the said designs/information by the User is entirely the responsibility of the User and Kendall Kingscott Ltd. shall have no responsibility in respect thereof whatsoever.