



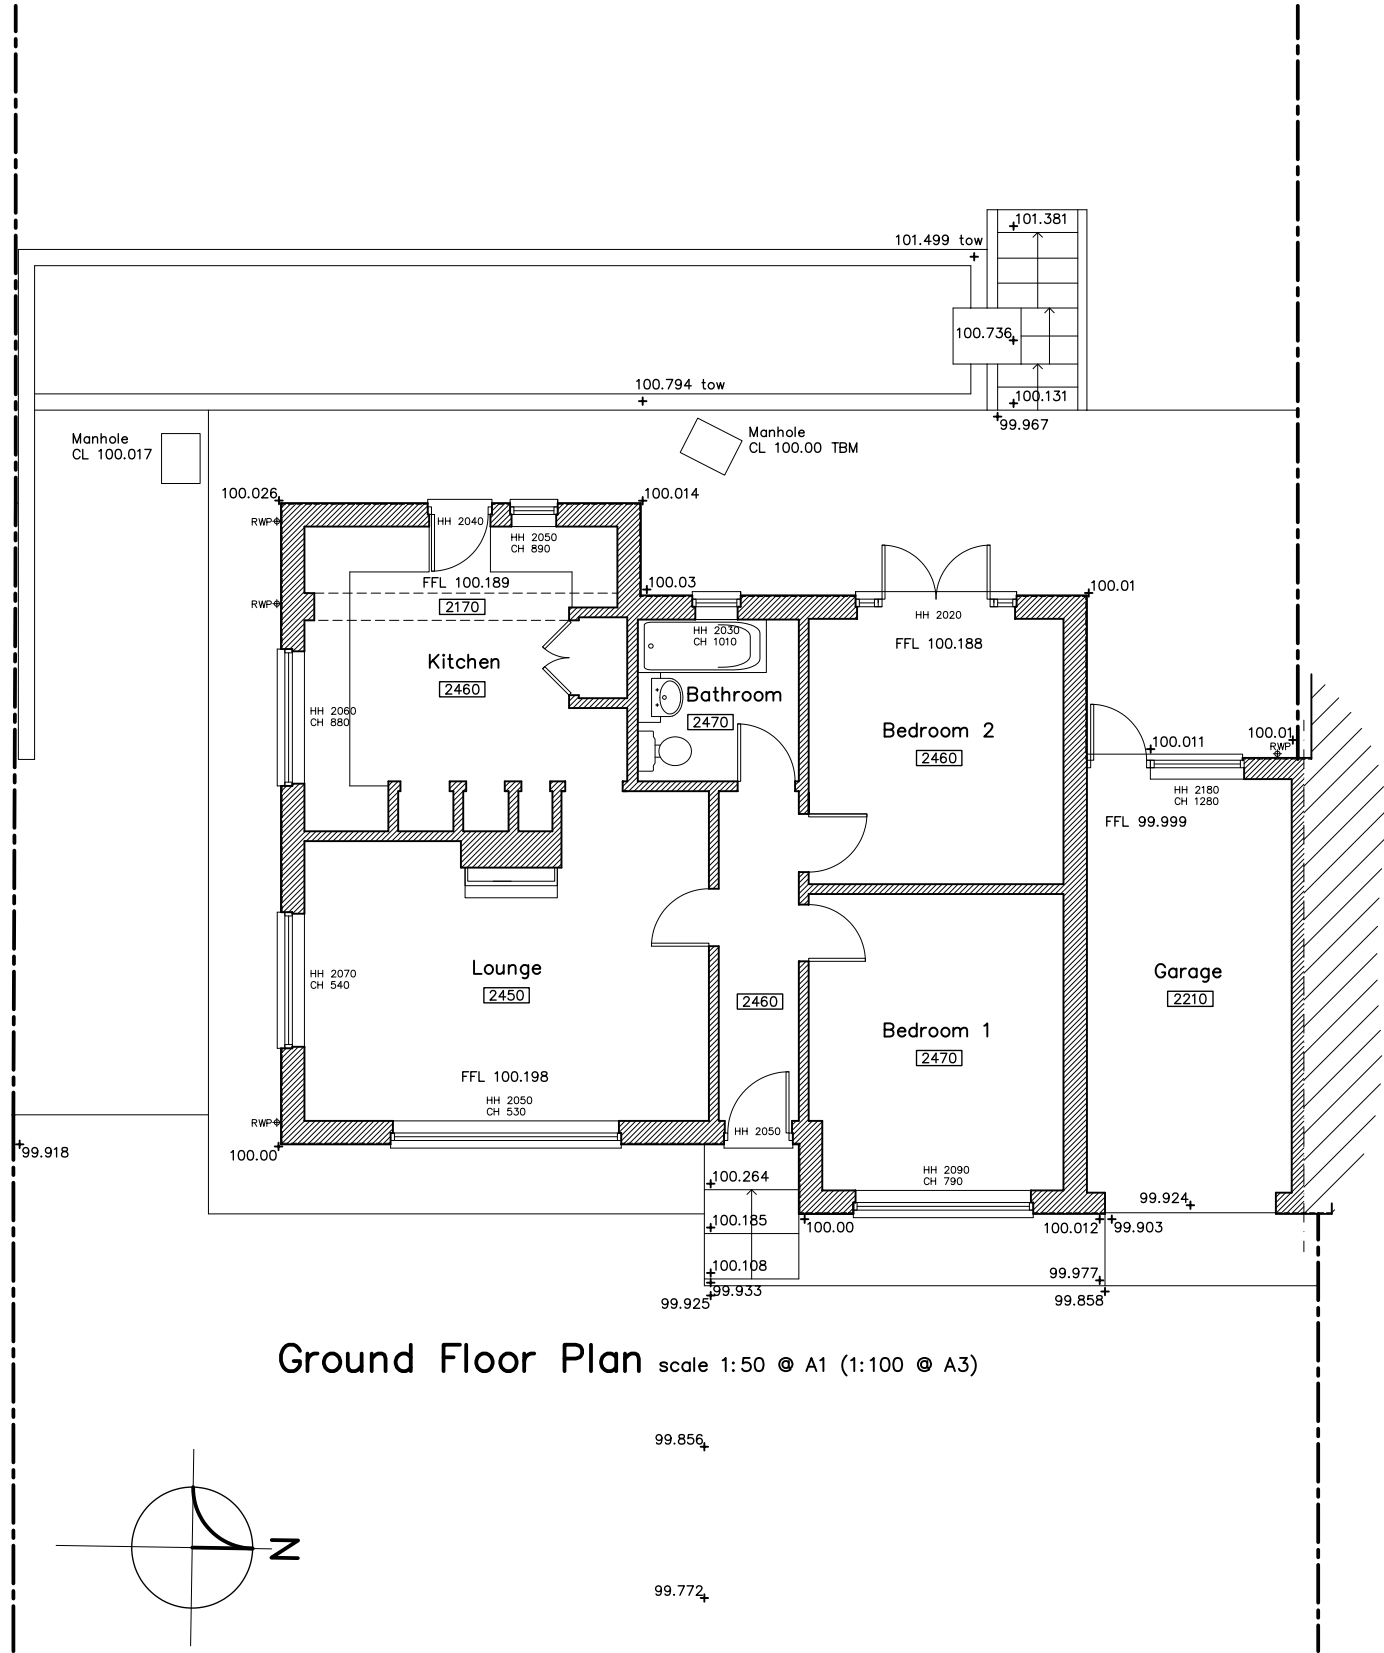



Ground Floor Plan scale 1:50 @ A1 (1:100 @ A3)

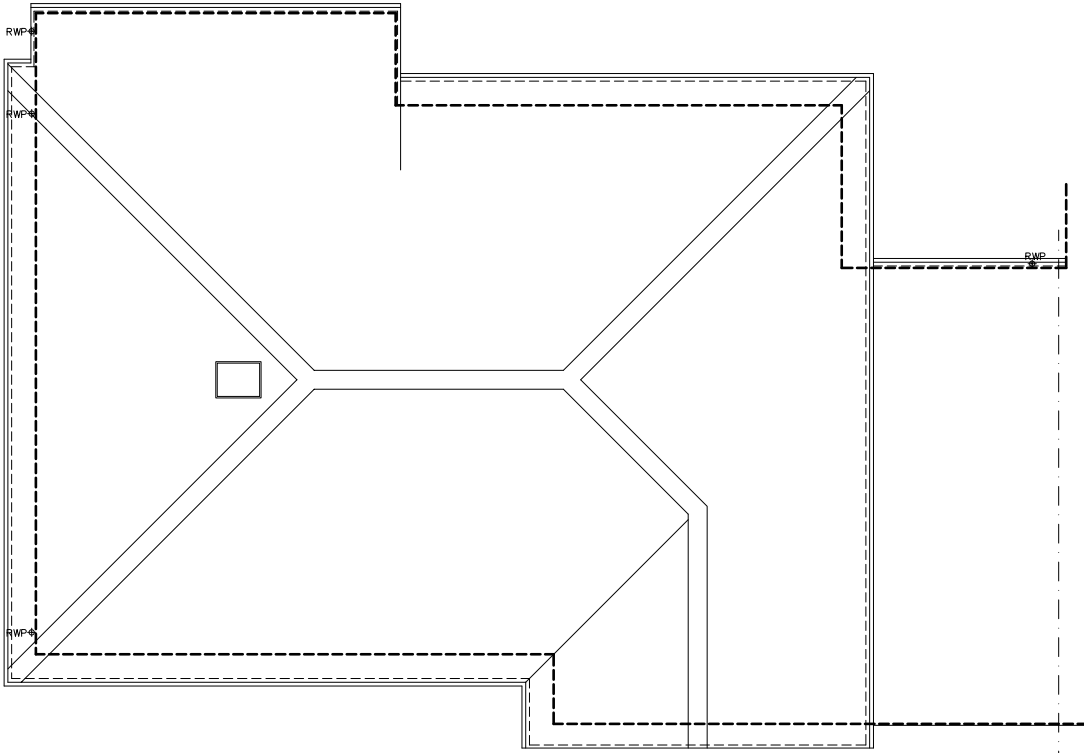

Roof Plan scale 1:50 @ A1 (1:100 @ A3)

Existing Plans for Proposed Extension and Alterations to Holmbury, Coombe Bissett

 

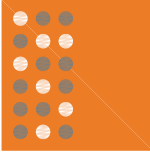Rev	Revision	Date
 Sarum Architecture Bespoke Architectural Design 33 Old Meadows Walk, Salisbury, Wiltshire, SP2 8PA Website: www.sarumarchitecture.co.uk Email: chris@sarumarchitecture.co.uk Tel: 01722 238399 Mob: 07979 923861		
Project:		Holmbury Coombe Bissett
Drawing:		Survey Plans
Client:		
Drawing Scale:		1:50 (1:100 @ A3)
Drawing Number:		26/0462/su01