




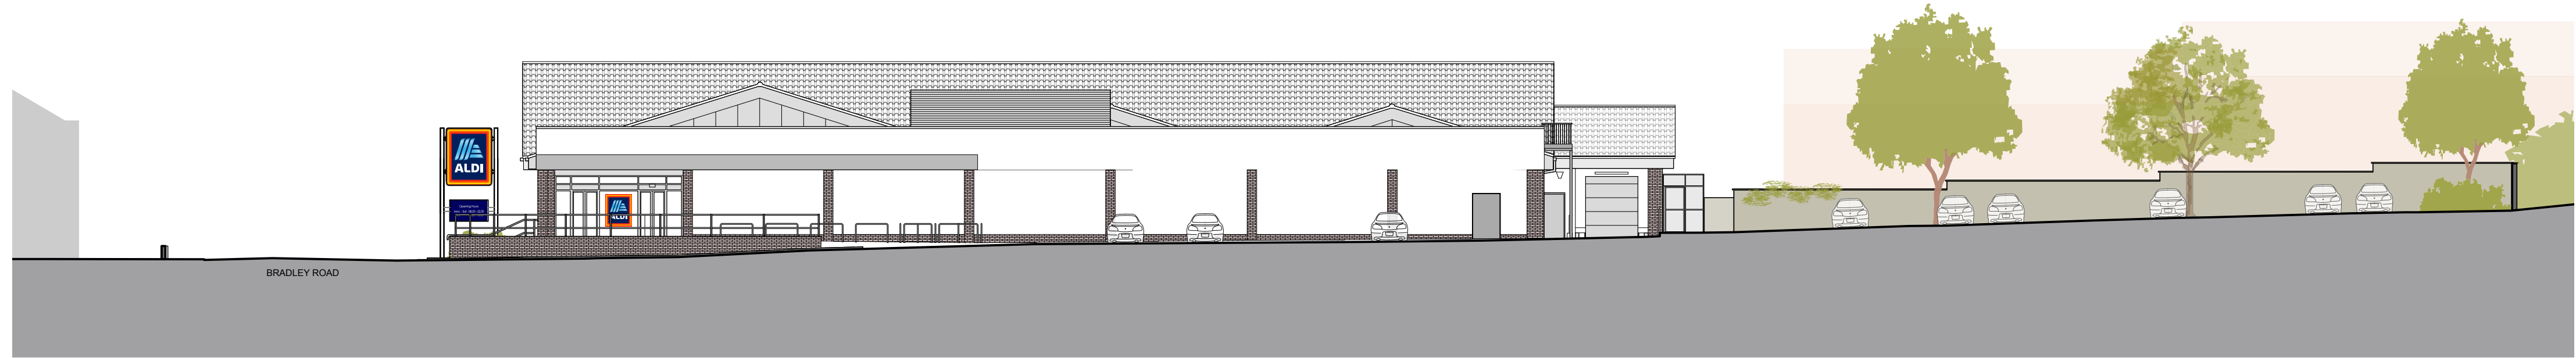

SECTION A-A

 

SECTION B-B

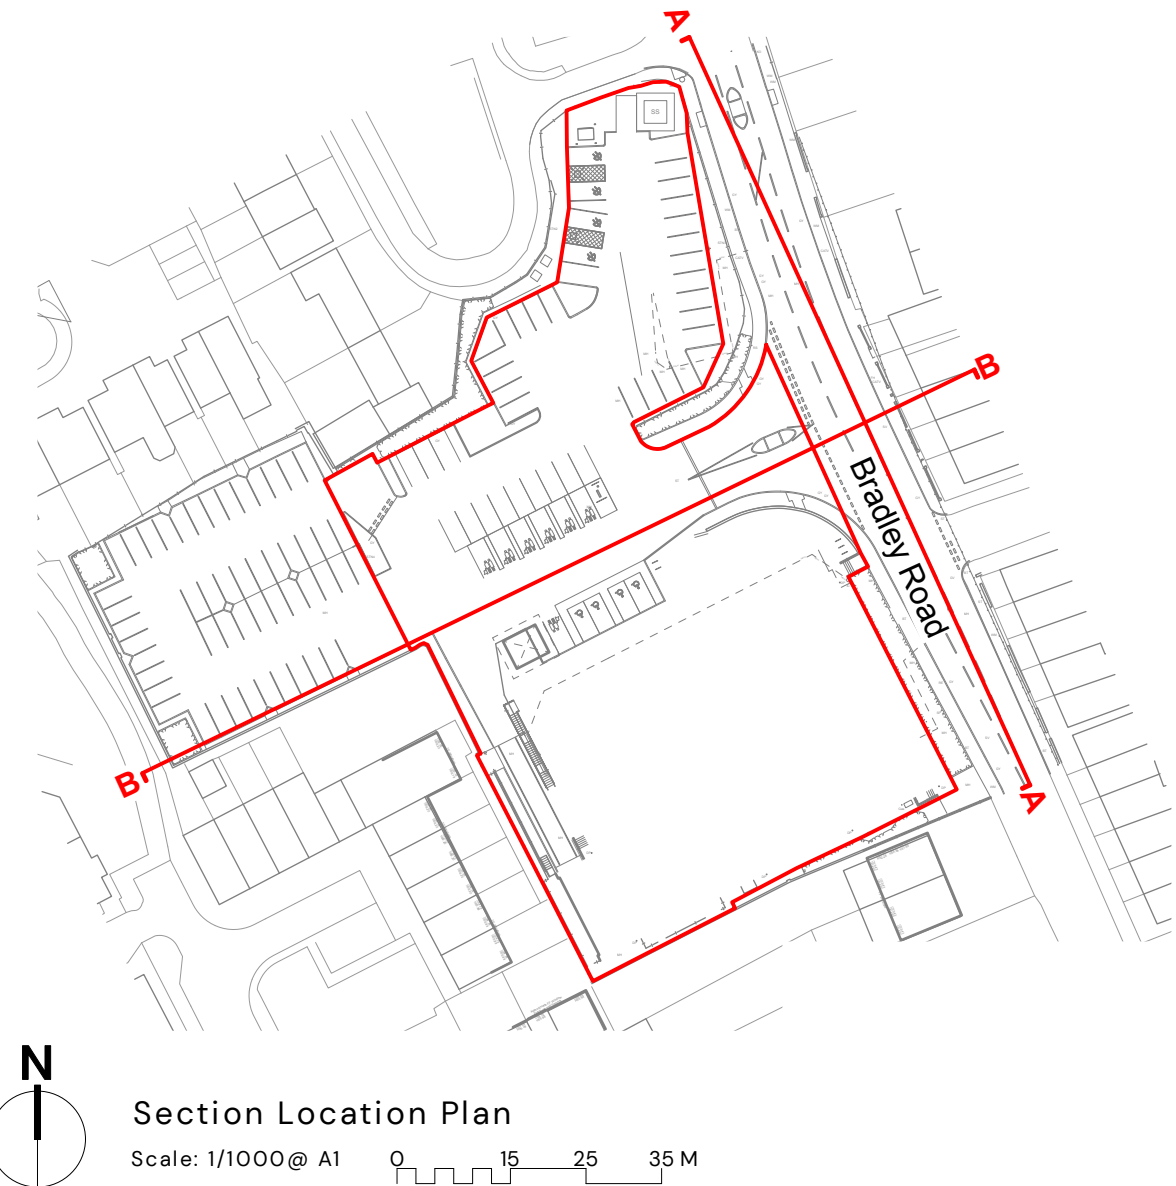

Kendall Kingscott
Glentworth Court, Lime Kiln Close,
Stoke Gifford, Bristol, BS34 8SR
+44 (0)117 931 2062
www.kendallkingscott.co.uk

Project
Aldi Trowbridge, Bradley Road
Store Extension
Client
Aldi Stores Ltd

Date
06/03/2026
Scale
1:200
Filename
250393.vwx
Drawn
MP
Checked
MW
Purpose/Status
PLANNING
Paper Size
ISO A1

P02 30/03/2026 EA MW Roof plant zone location adjusted.
P01 18/02/2026 MP MW Drawing issue
Rev Date By Ap Note

Drawing Title
Proposed Context Elevations

Project Number/Drawing Number
250393-1401
Check all dimensions and levels on site

Revision
P02
© Copyright

Only to be used on the site for which designed. The electronic transmission of designs/information contained in this drawing is carried out entirely at the User's risk and Kendall Kingscott Ltd. will have no liability for any errors or inaccuracies arising therefrom. The production of amended or updated information from the said designs/information by the User is entirely the responsibility of the User and Kendall Kingscott Ltd. shall have no responsibility in respect thereof whatsoever.