



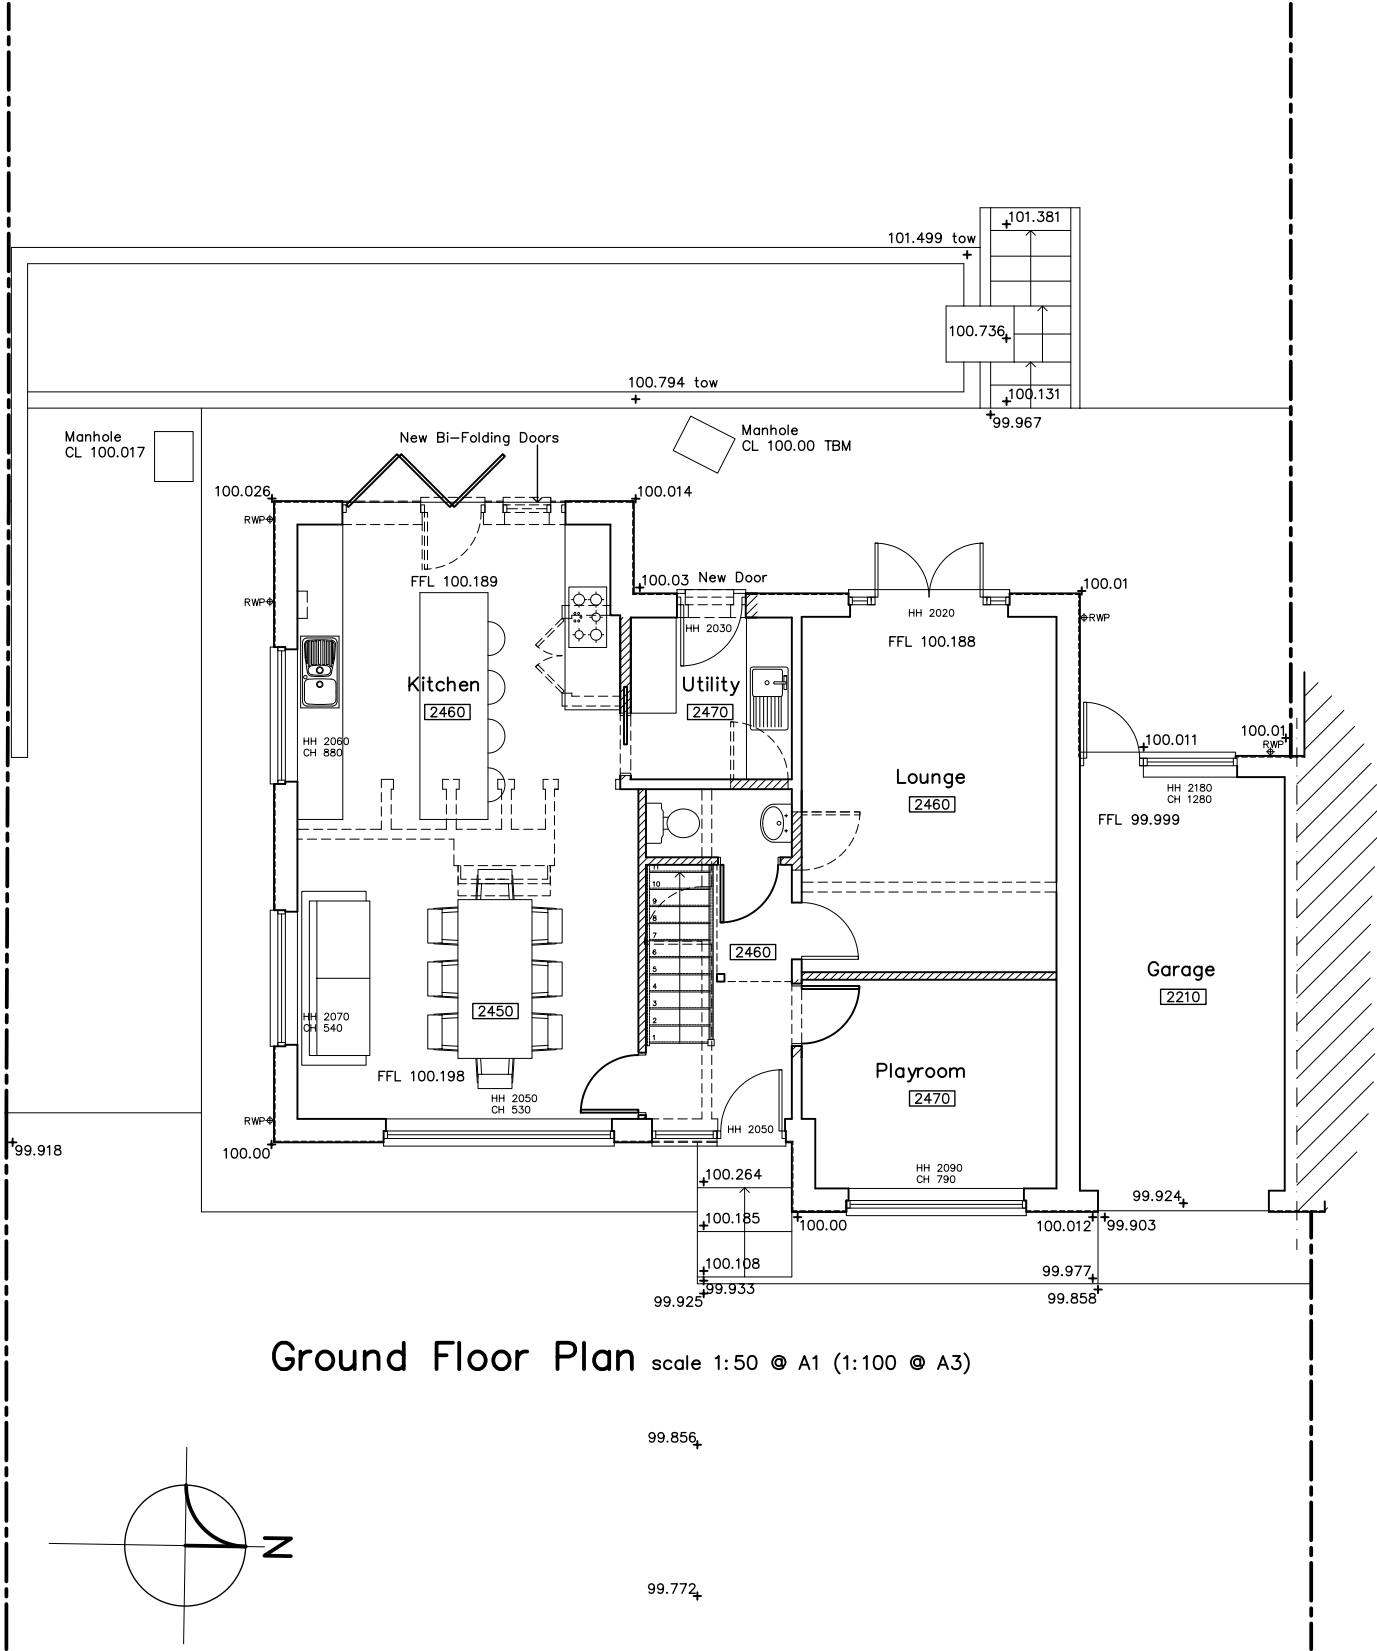


Ground Floor Plan scale 1:50 @ A1 (1:100 @ A3)

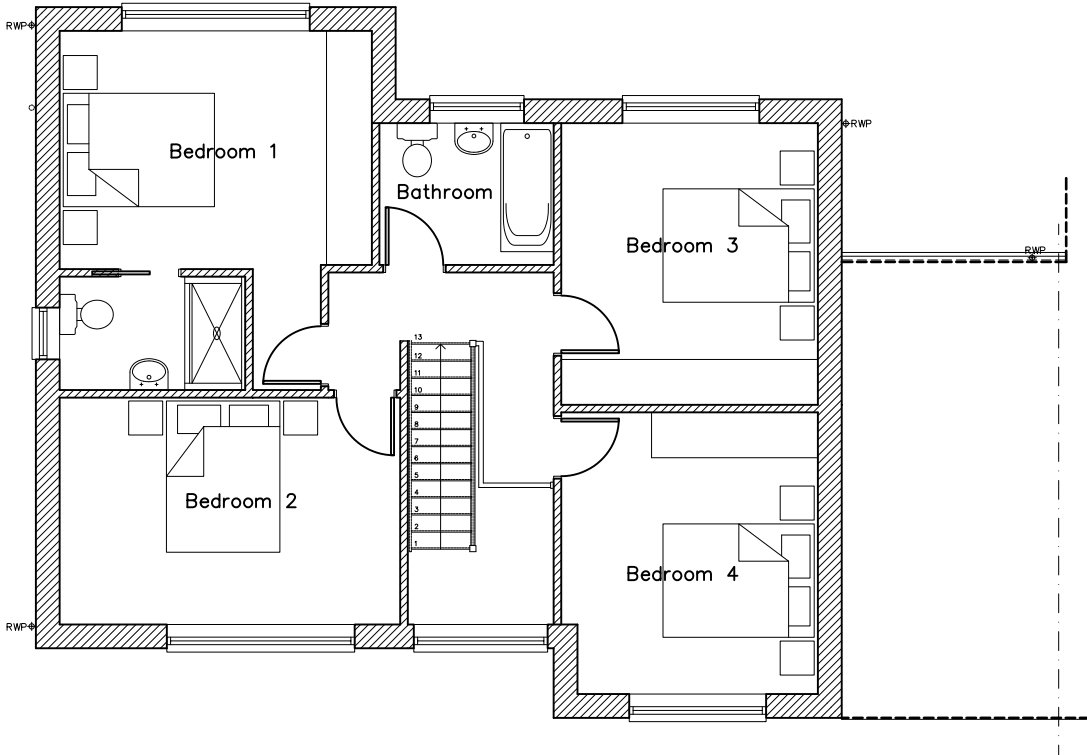

First Floor Plan scale 1:50 @ A1 (1:100 @ A3)

| Schedule of Materials |                                                                                 |
|-----------------------|---------------------------------------------------------------------------------|
| Walls                 | Render to match existing to Ground Floor and Horizontal Boarding to First Floor |
| Doors & Windows       | uPVC or Aluminium Double glazed                                                 |
| Roof                  | Plain Tiles to match existing                                                   |
| R W Goods             | uPVC to match existing                                                          |

| Legend |                     |
|--------|---------------------|
|        | New door            |
|        | Walls to be removed |
|        | New wall            |
|        | Obscure glazed      |

 

# Proposed Plans for Proposed Extension and Alterations to Holmbury, Coombe Bissett

| Rev | Revision | Date |
|-----|----------|------|
|-----|----------|------|

**Sarum Architecture**  
Bespoke Architectural Design  
33 Old Meadows Walk,  
Salisbury, Wiltshire, SP2 8PA  
Website: [www.sarumarchitecture.co.uk](http://www.sarumarchitecture.co.uk)  
Email: [chris@sarumarchitecture.co.uk](mailto:chris@sarumarchitecture.co.uk)  
Tel: 01722 238399 Mob: 07979 923861

|          |                            |
|----------|----------------------------|
| Project: | Holmbury<br>Coombe Bissett |
| Drawing: | Proposed Plans             |

|                 |                   |
|-----------------|-------------------|
| Client:         |                   |
| Drawing Scale:  | 1:50 (1:100 @ A3) |
| Drawing Number: | 26/0462/101       |