


planning

CLIENT

Mr & Mrs Watson

ADDRESS

7 Henley Cottages  
Henley Lane  
Corsham  
SN13 8BY

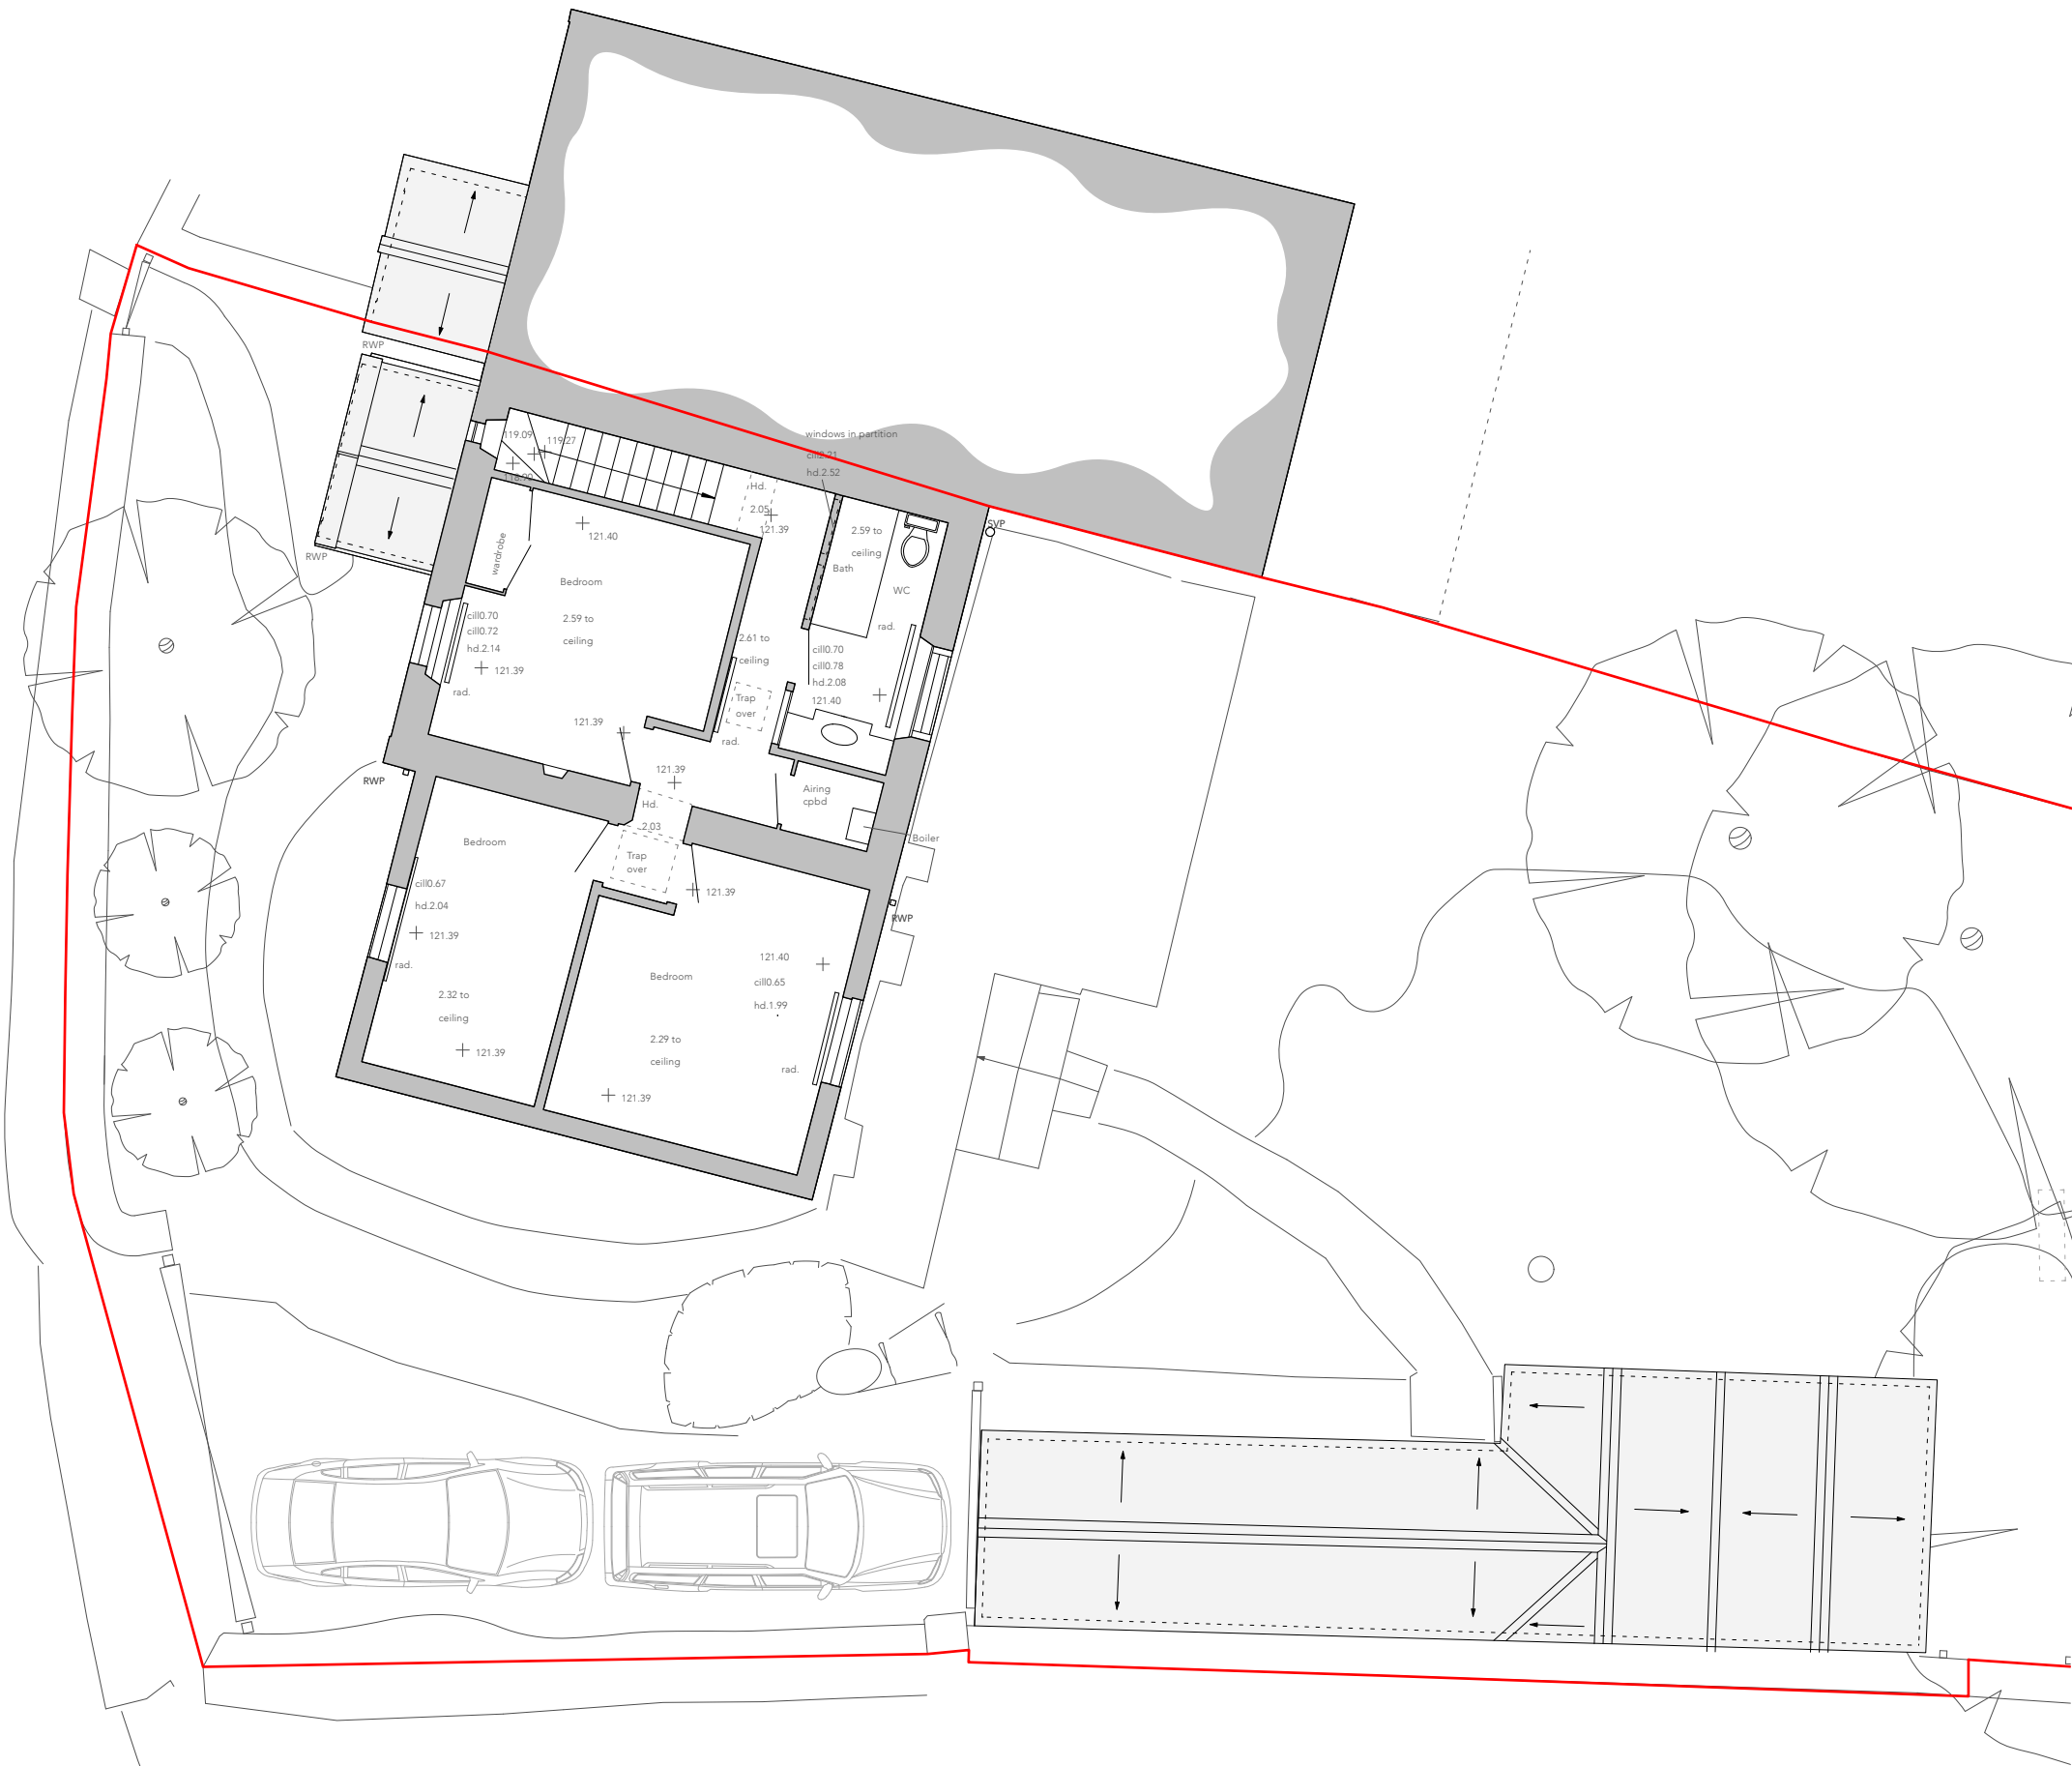

| REV. | BY | DATE | NOTES |
|------|----|------|-------|
| 0    |    |      |       |
| 1    |    |      |       |
| 2    |    |      |       |
| 3    |    |      |       |
| 4    |    |      |       |
| 5    |    |      |       |

EX First Floor Plan

| PROJECT | STAGE  | DRAWING  | REV | DRAWN |
|---------|--------|----------|-----|-------|
| 781     | 3      | 03       |     | IH    |
| SCALE   | SIZE   | CREATION |     |       |
| 1:100   | @ A3 L | FEB 2026 |     |       |