

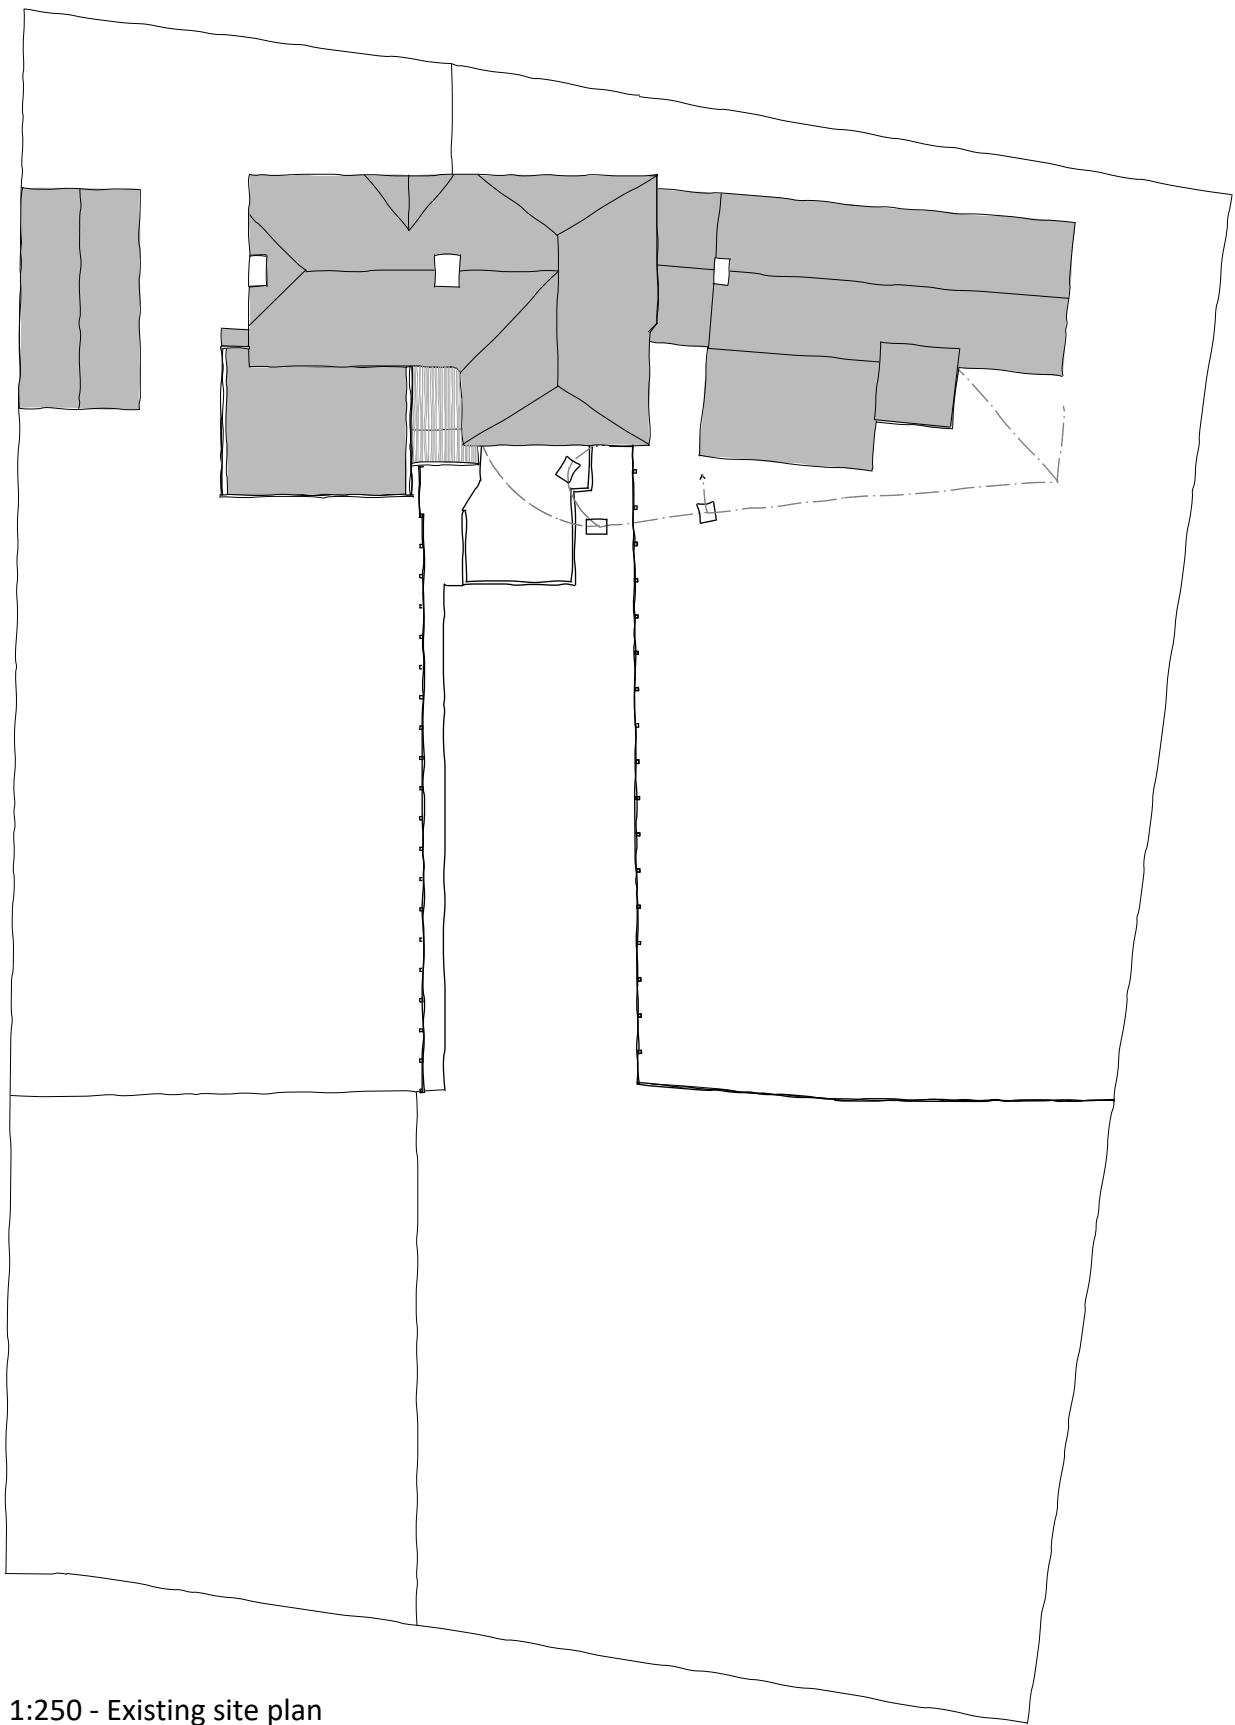


 


1:250 - Existing site plan

1:250 0 2.5 5 7.5 12.5m

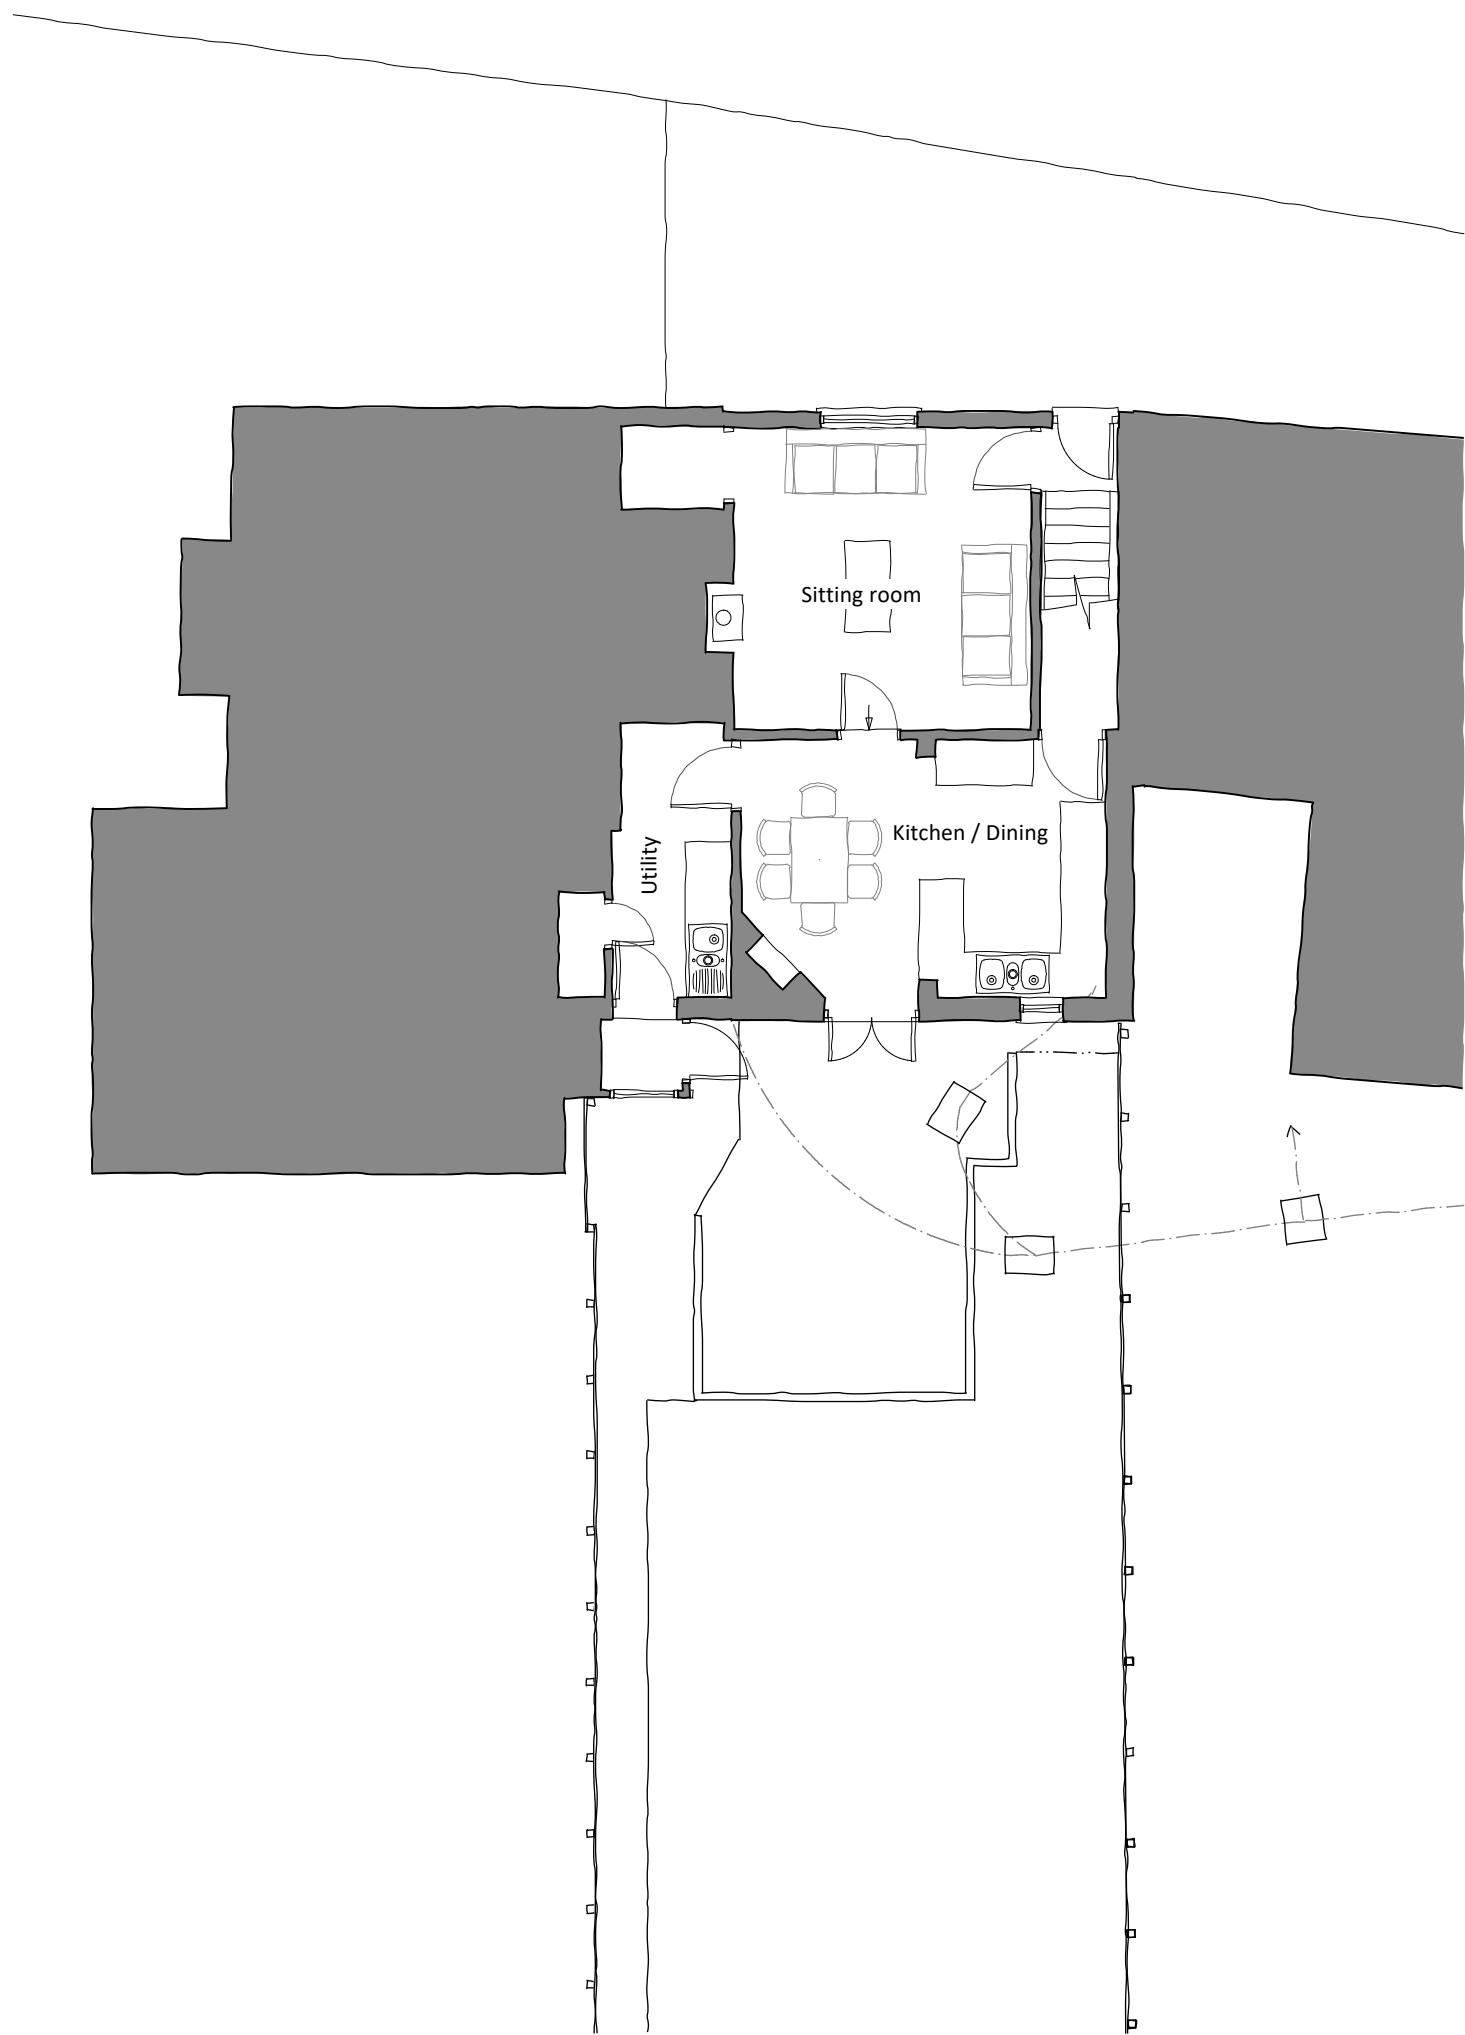


1:100 - Existing GF plan

1:1000 0 10 20 30 40 50 m

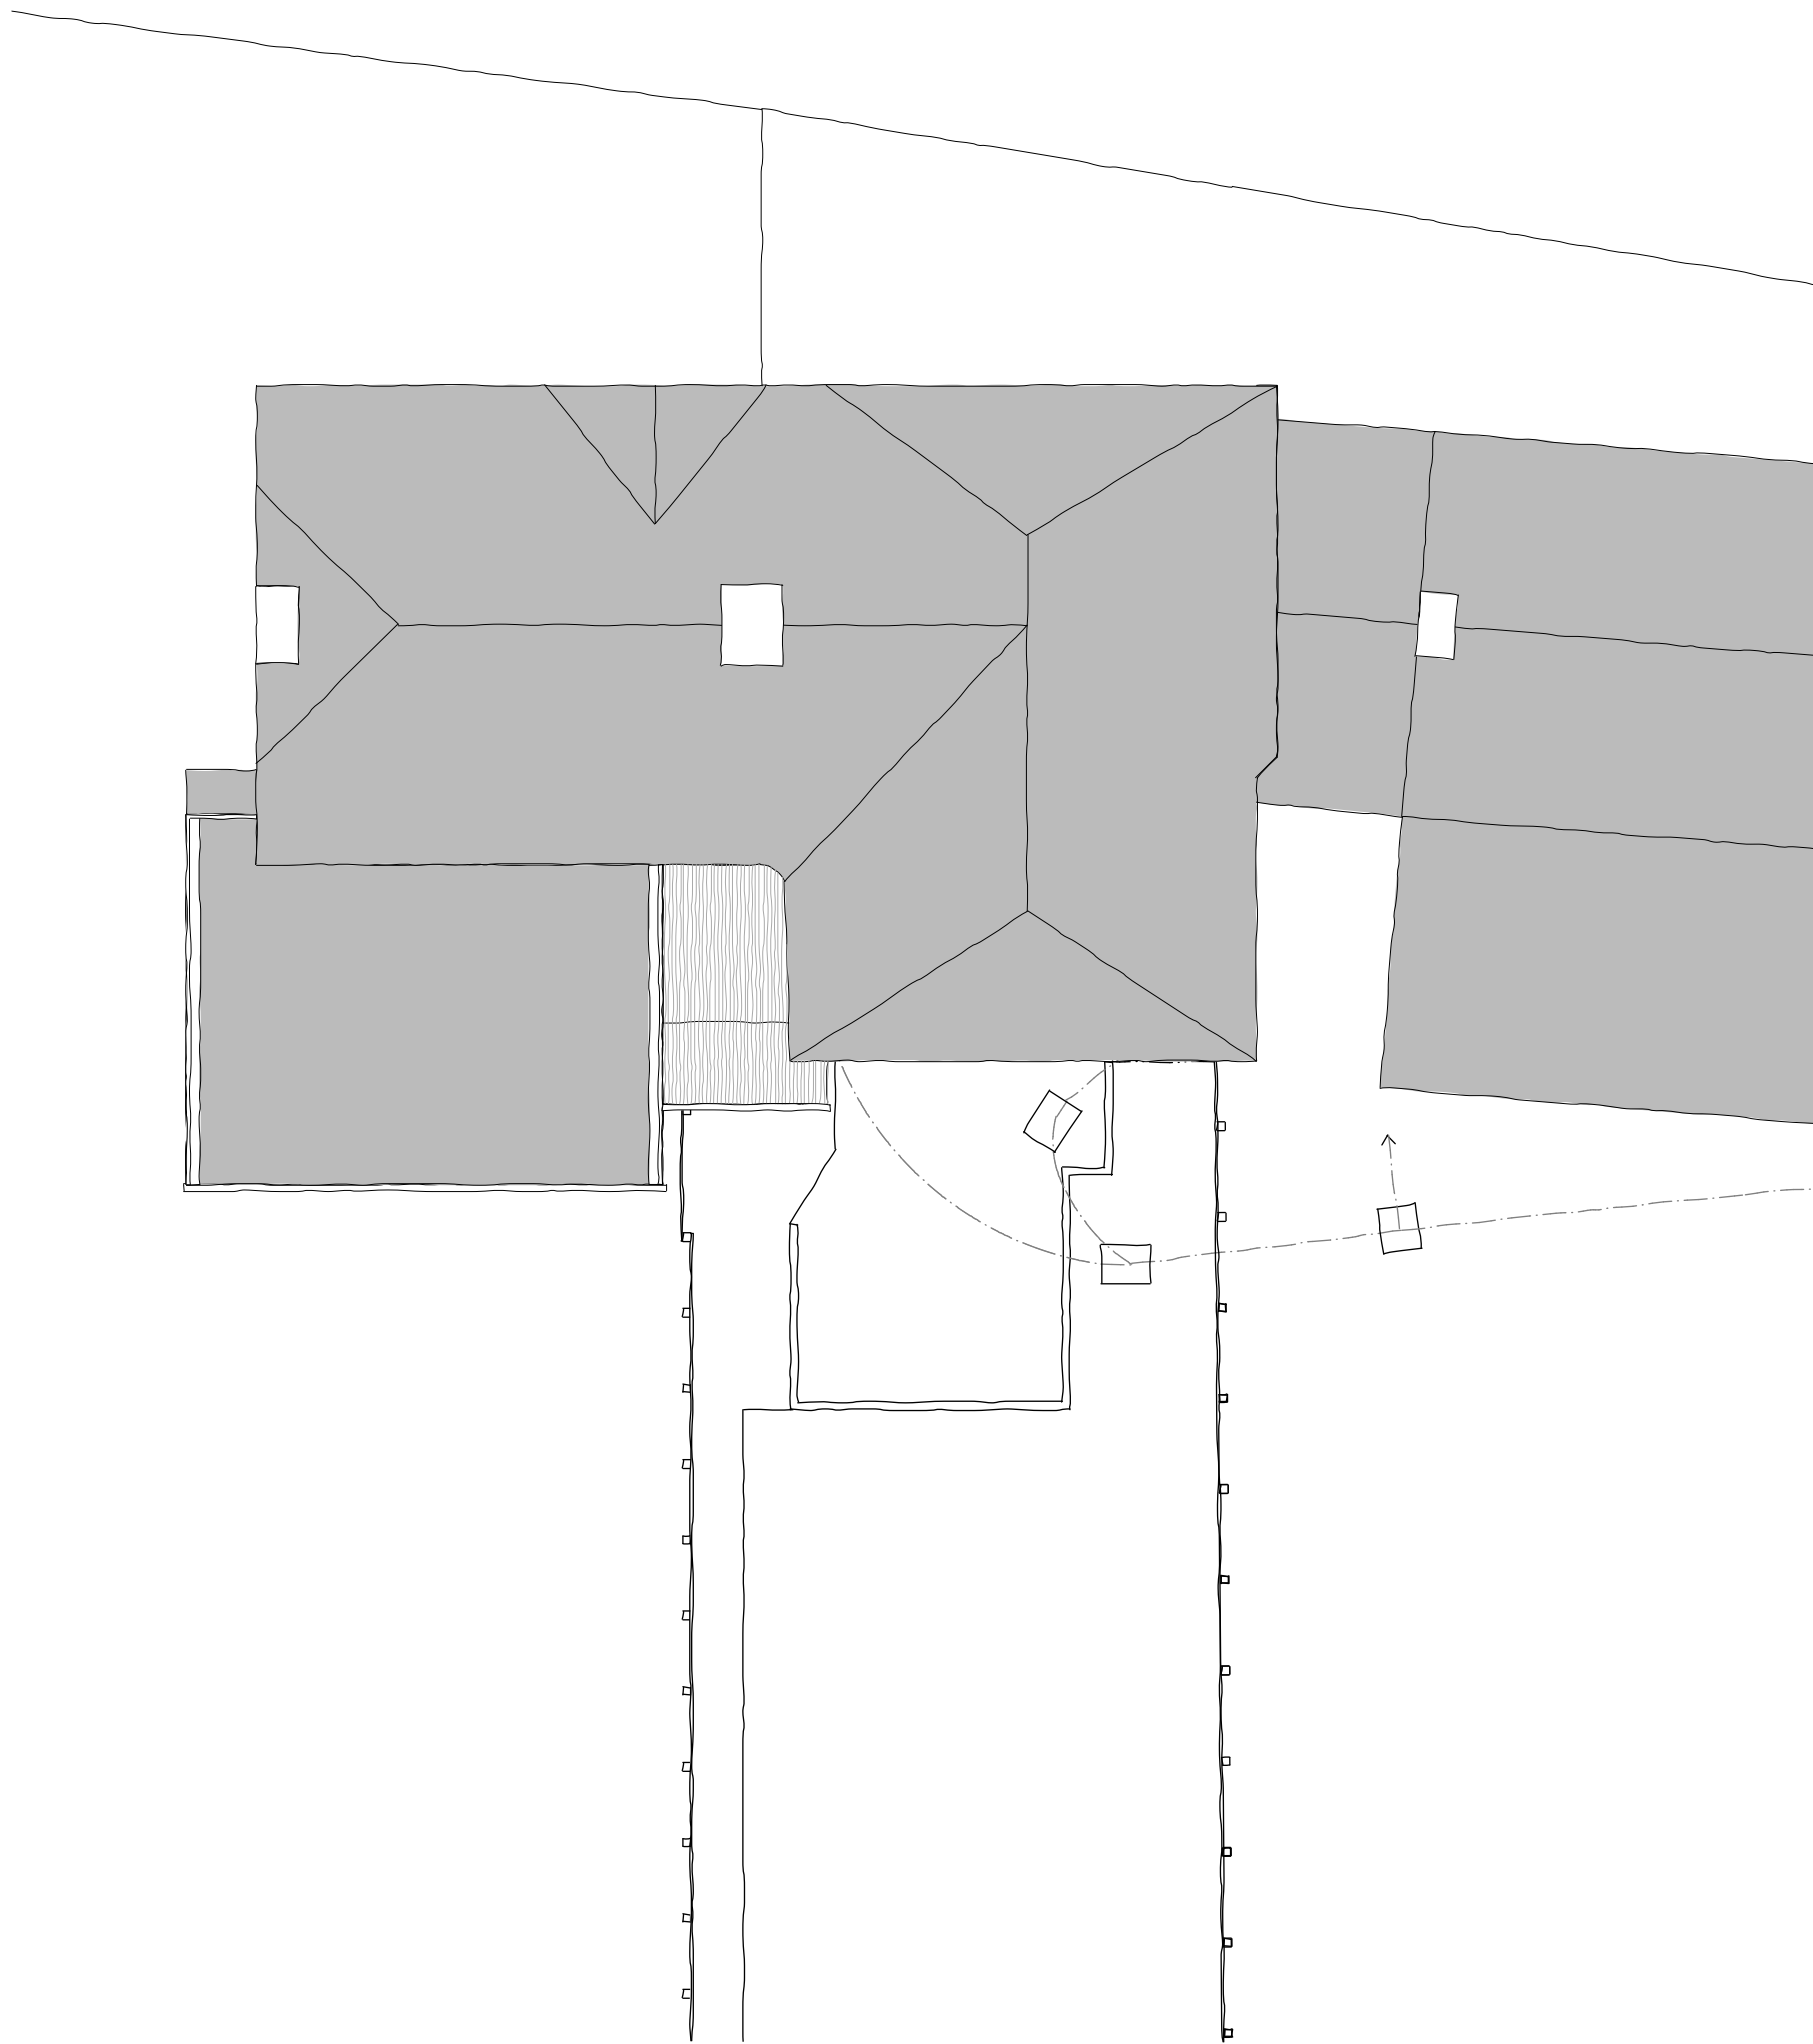


1:100 - Existing GF plan

1:1000 0 10 20 30 40 50 m

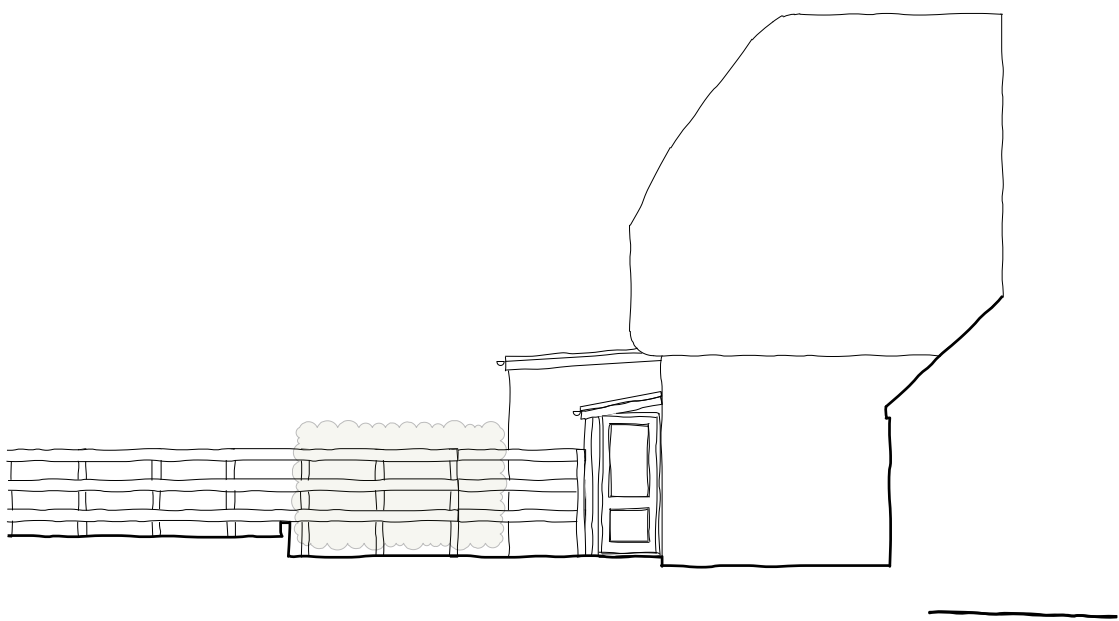

1:100 - Existing East Elevation

1:1000 0 10 20 30 40 50 m

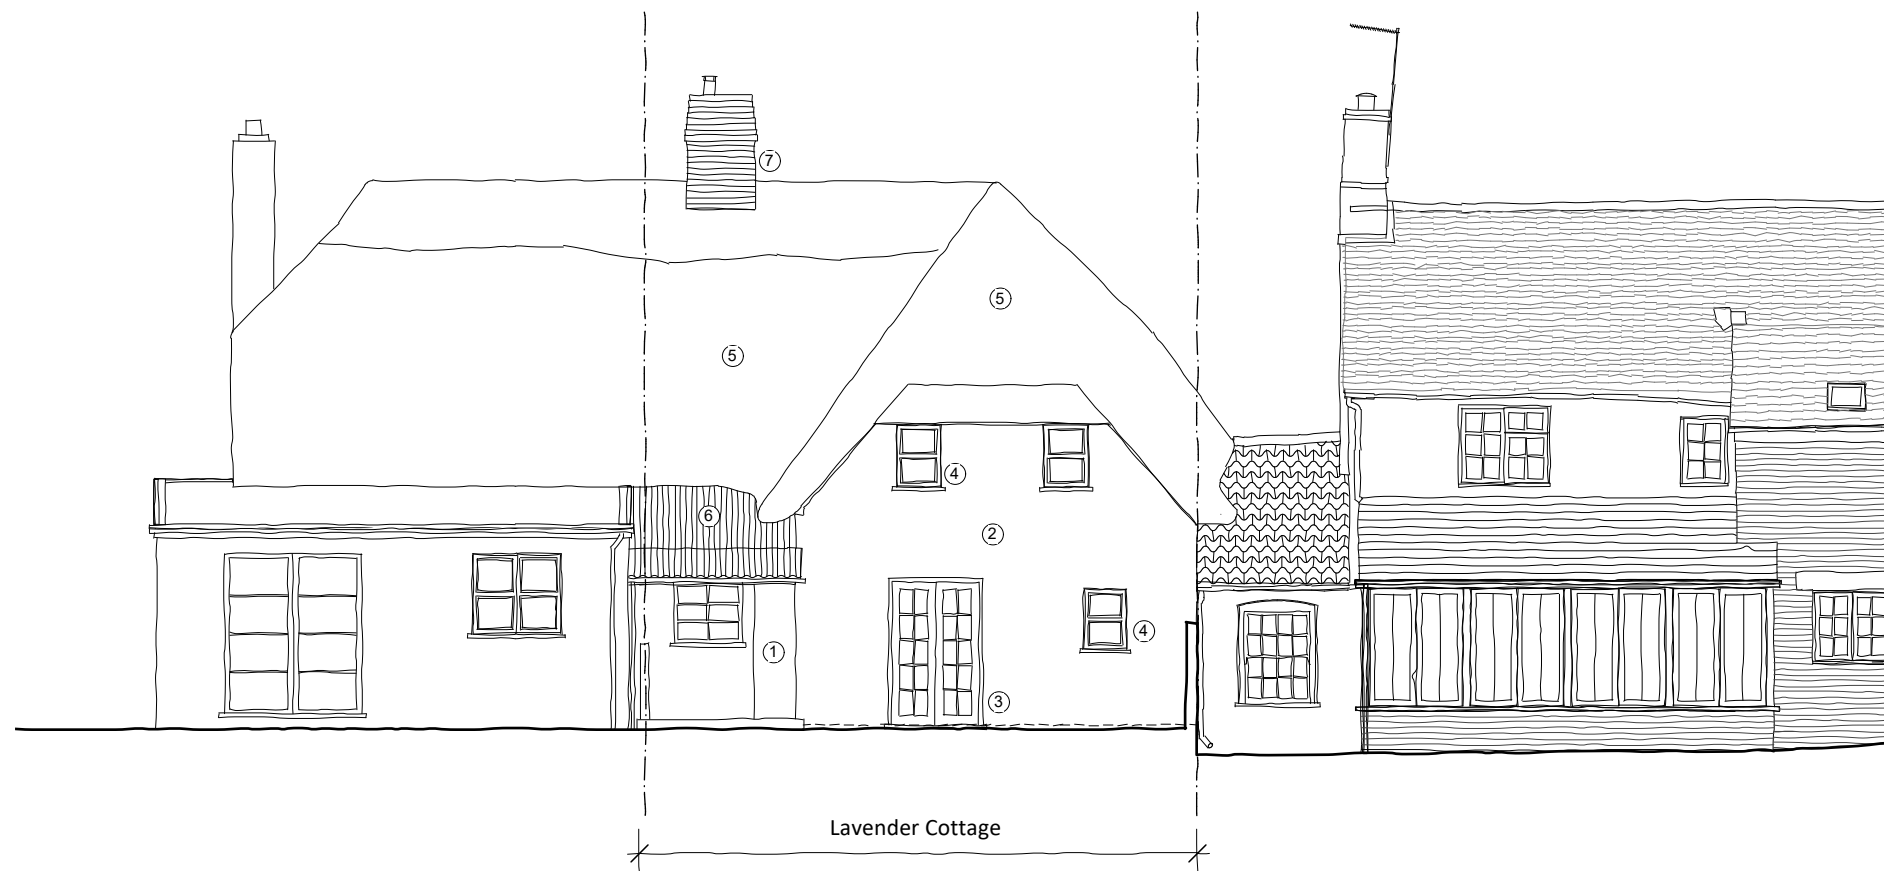


1:100 - Existing South Elevation

1:1000 0 10 20 30 40 50 m

Material Key

- ① - Painted brick
- ② - Render
- ③ - Painted timber doors
- ④ - painted timber windows
- ⑤ - Thatch
- ⑥ - Corrugated roof
- ⑦ - Brick

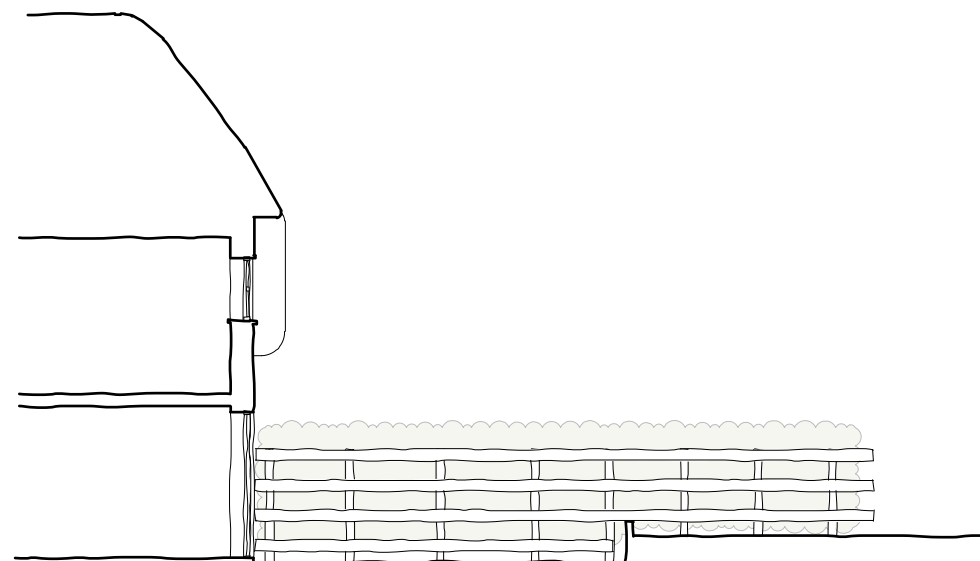

1:100 - Existing West Elevation / Section A-A

1:1000 0 10 20 30 40 50 m

This drawing is the copyright of PKA Architects Ltd.
Registered in England and Wales No 8605083.
Do not rely on Scaled Dimensions - work to figured dimensions only. If in doubt - ASK.
All dimensions to be checked on site by contractor
Work to existing building features where appropriate
Any OS copyright data on this drawing is reproduced under license

Date	No.	Revision Notes
------	-----	----------------

PKA
ARCHITECTS

PKA Architects Ltd
Featherbrook, Whitley Road, Potterne, Devizes, Wiltshire SN10 5TD
tel 01380 725688 tom@pka-architects.com www.pka-architects.com

Project Title
Rear Extension

Address
Lavender Cottage, Wilsford, SN9 6HB

Client
Sam Grey

Sheet Title
Existing GA drawings

Scale	Drawn By	Date
Varies @A1	SW	02/04/2026

Project ID	Stage	Sheet No.	Revision
2154		EX-001	

Status
PLANNING

Stage Key
EX - Existing
SK - Sketch
PL - Planning
WD - Working
Drawings
BR - Building
Regulations
TR - Tender
CN - Construction
AB - As Built

File Name
2154 - GA Drawings.vwx