

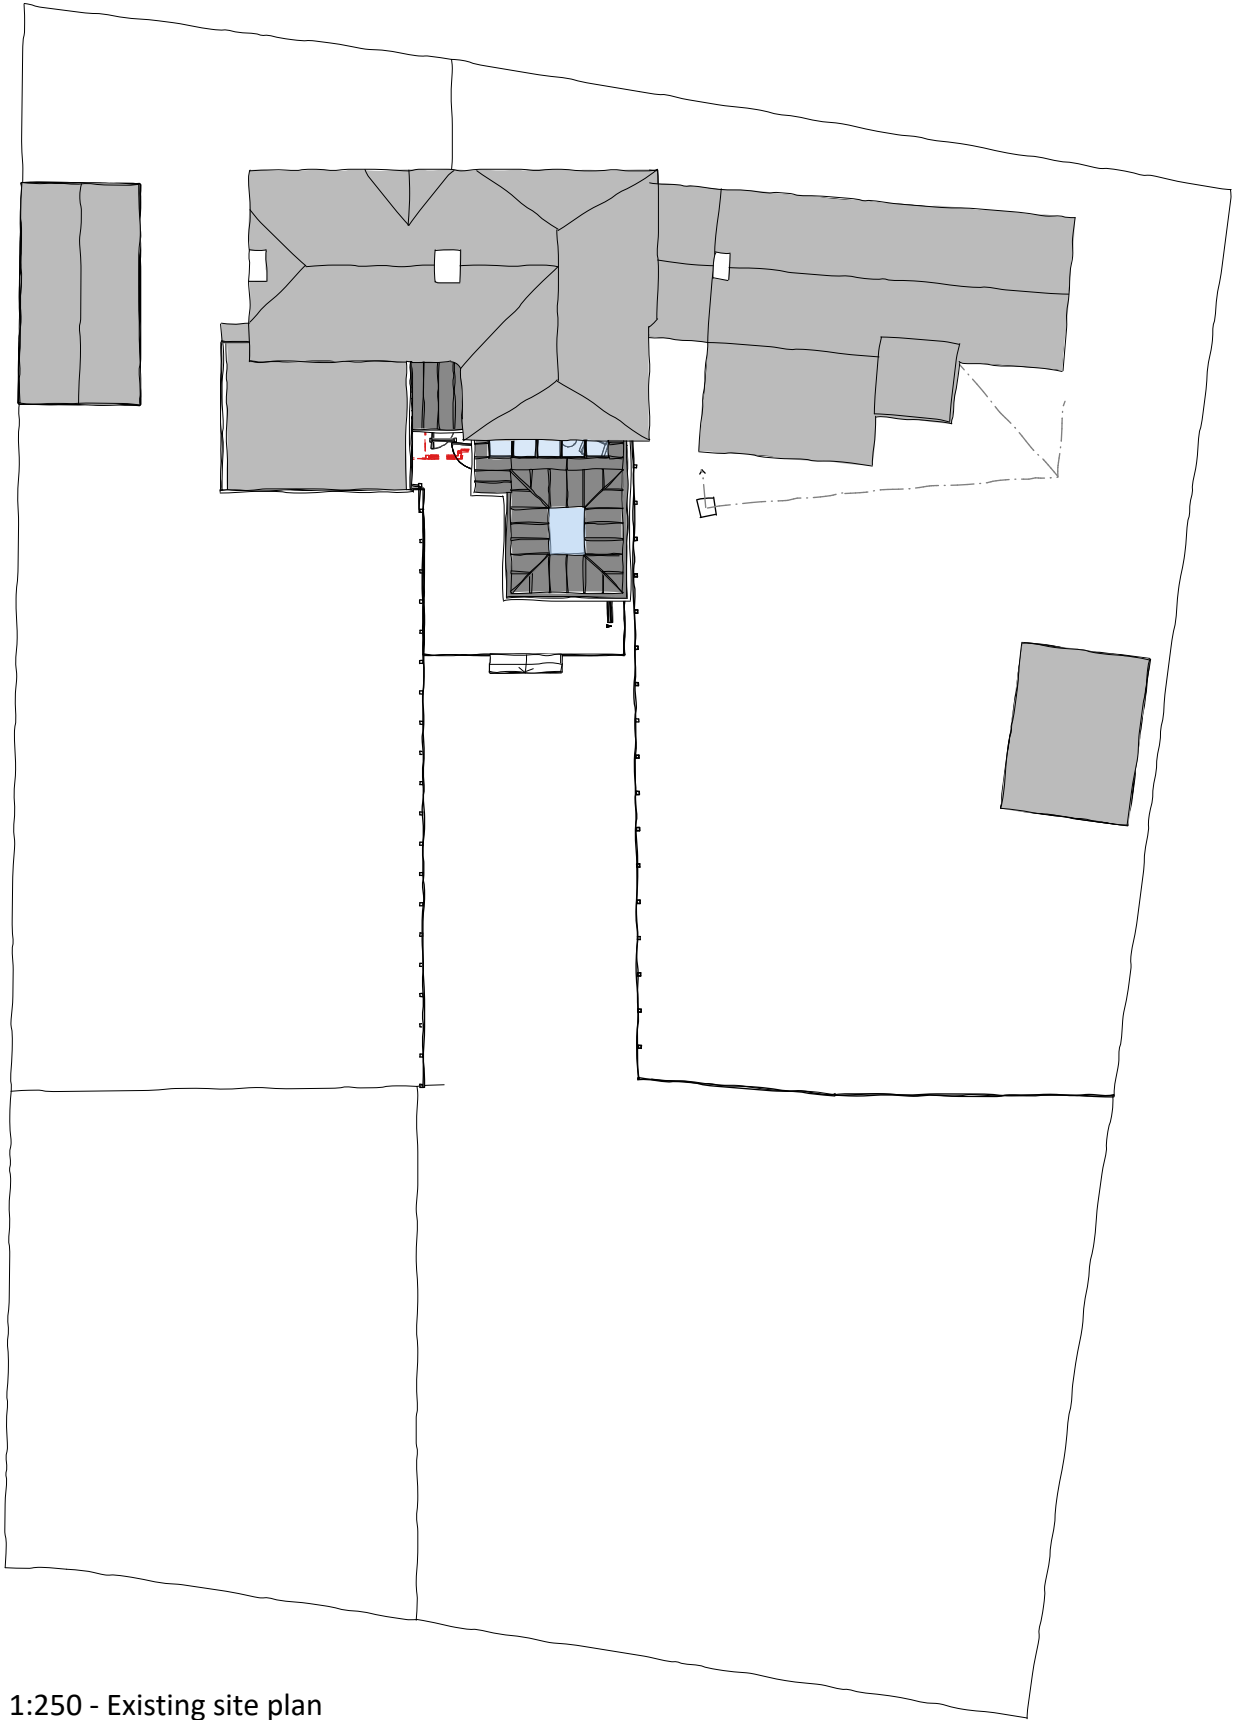


 


1:250 - Existing site plan

1:250 0 2.5 5 7.5 12.5m

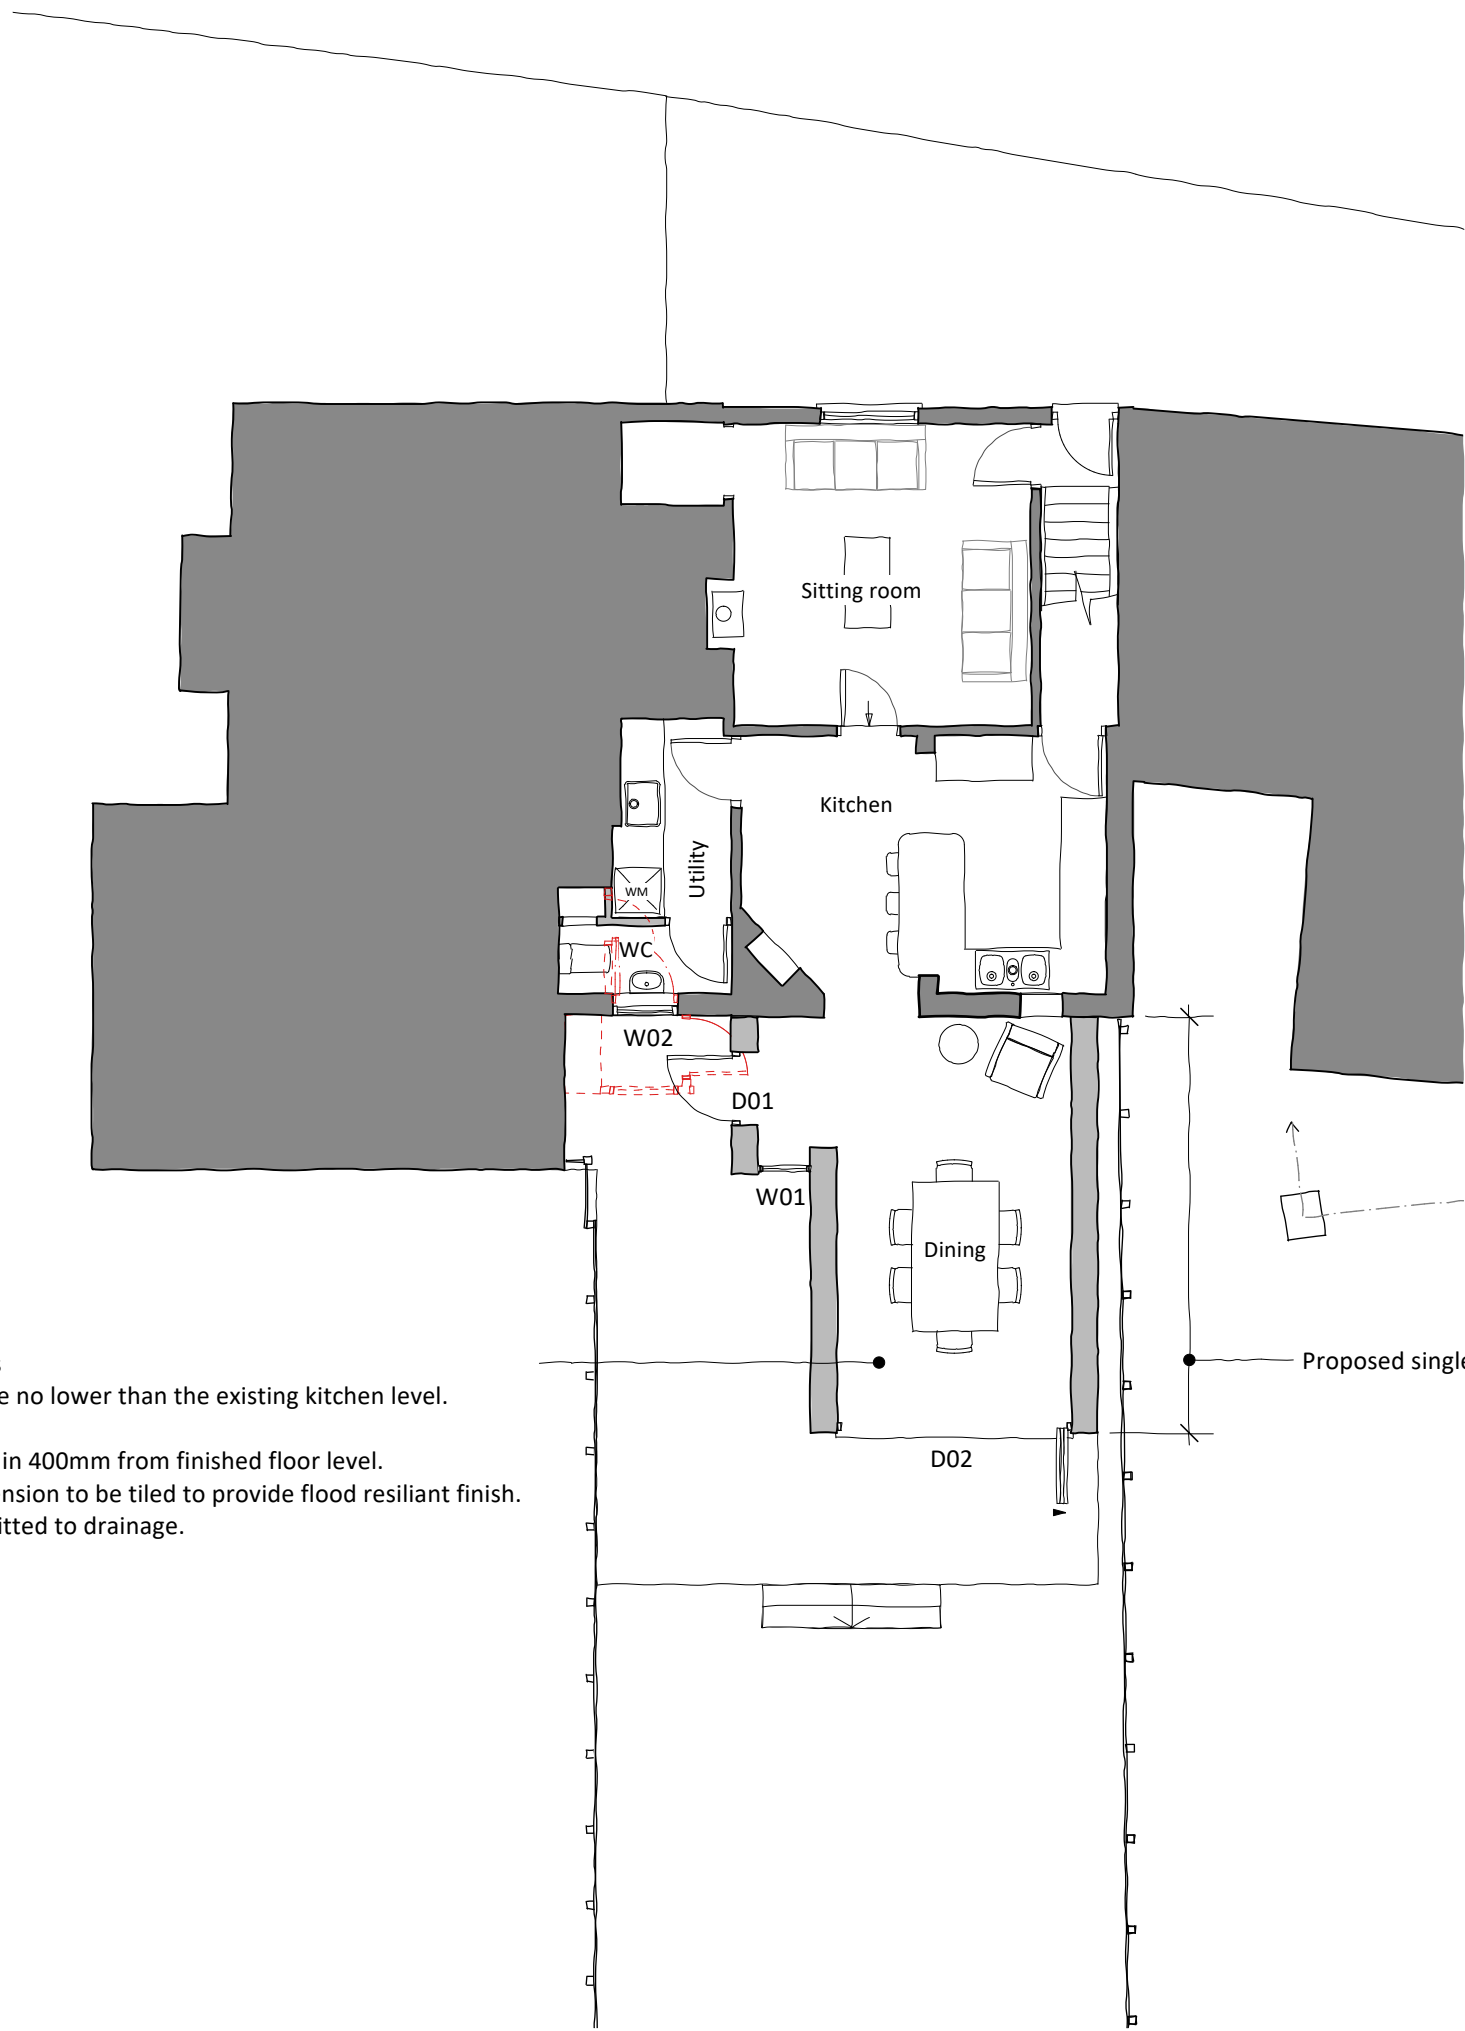


1:100 - Existing GF plan

1:1000 0 10 20 30 40 50 m

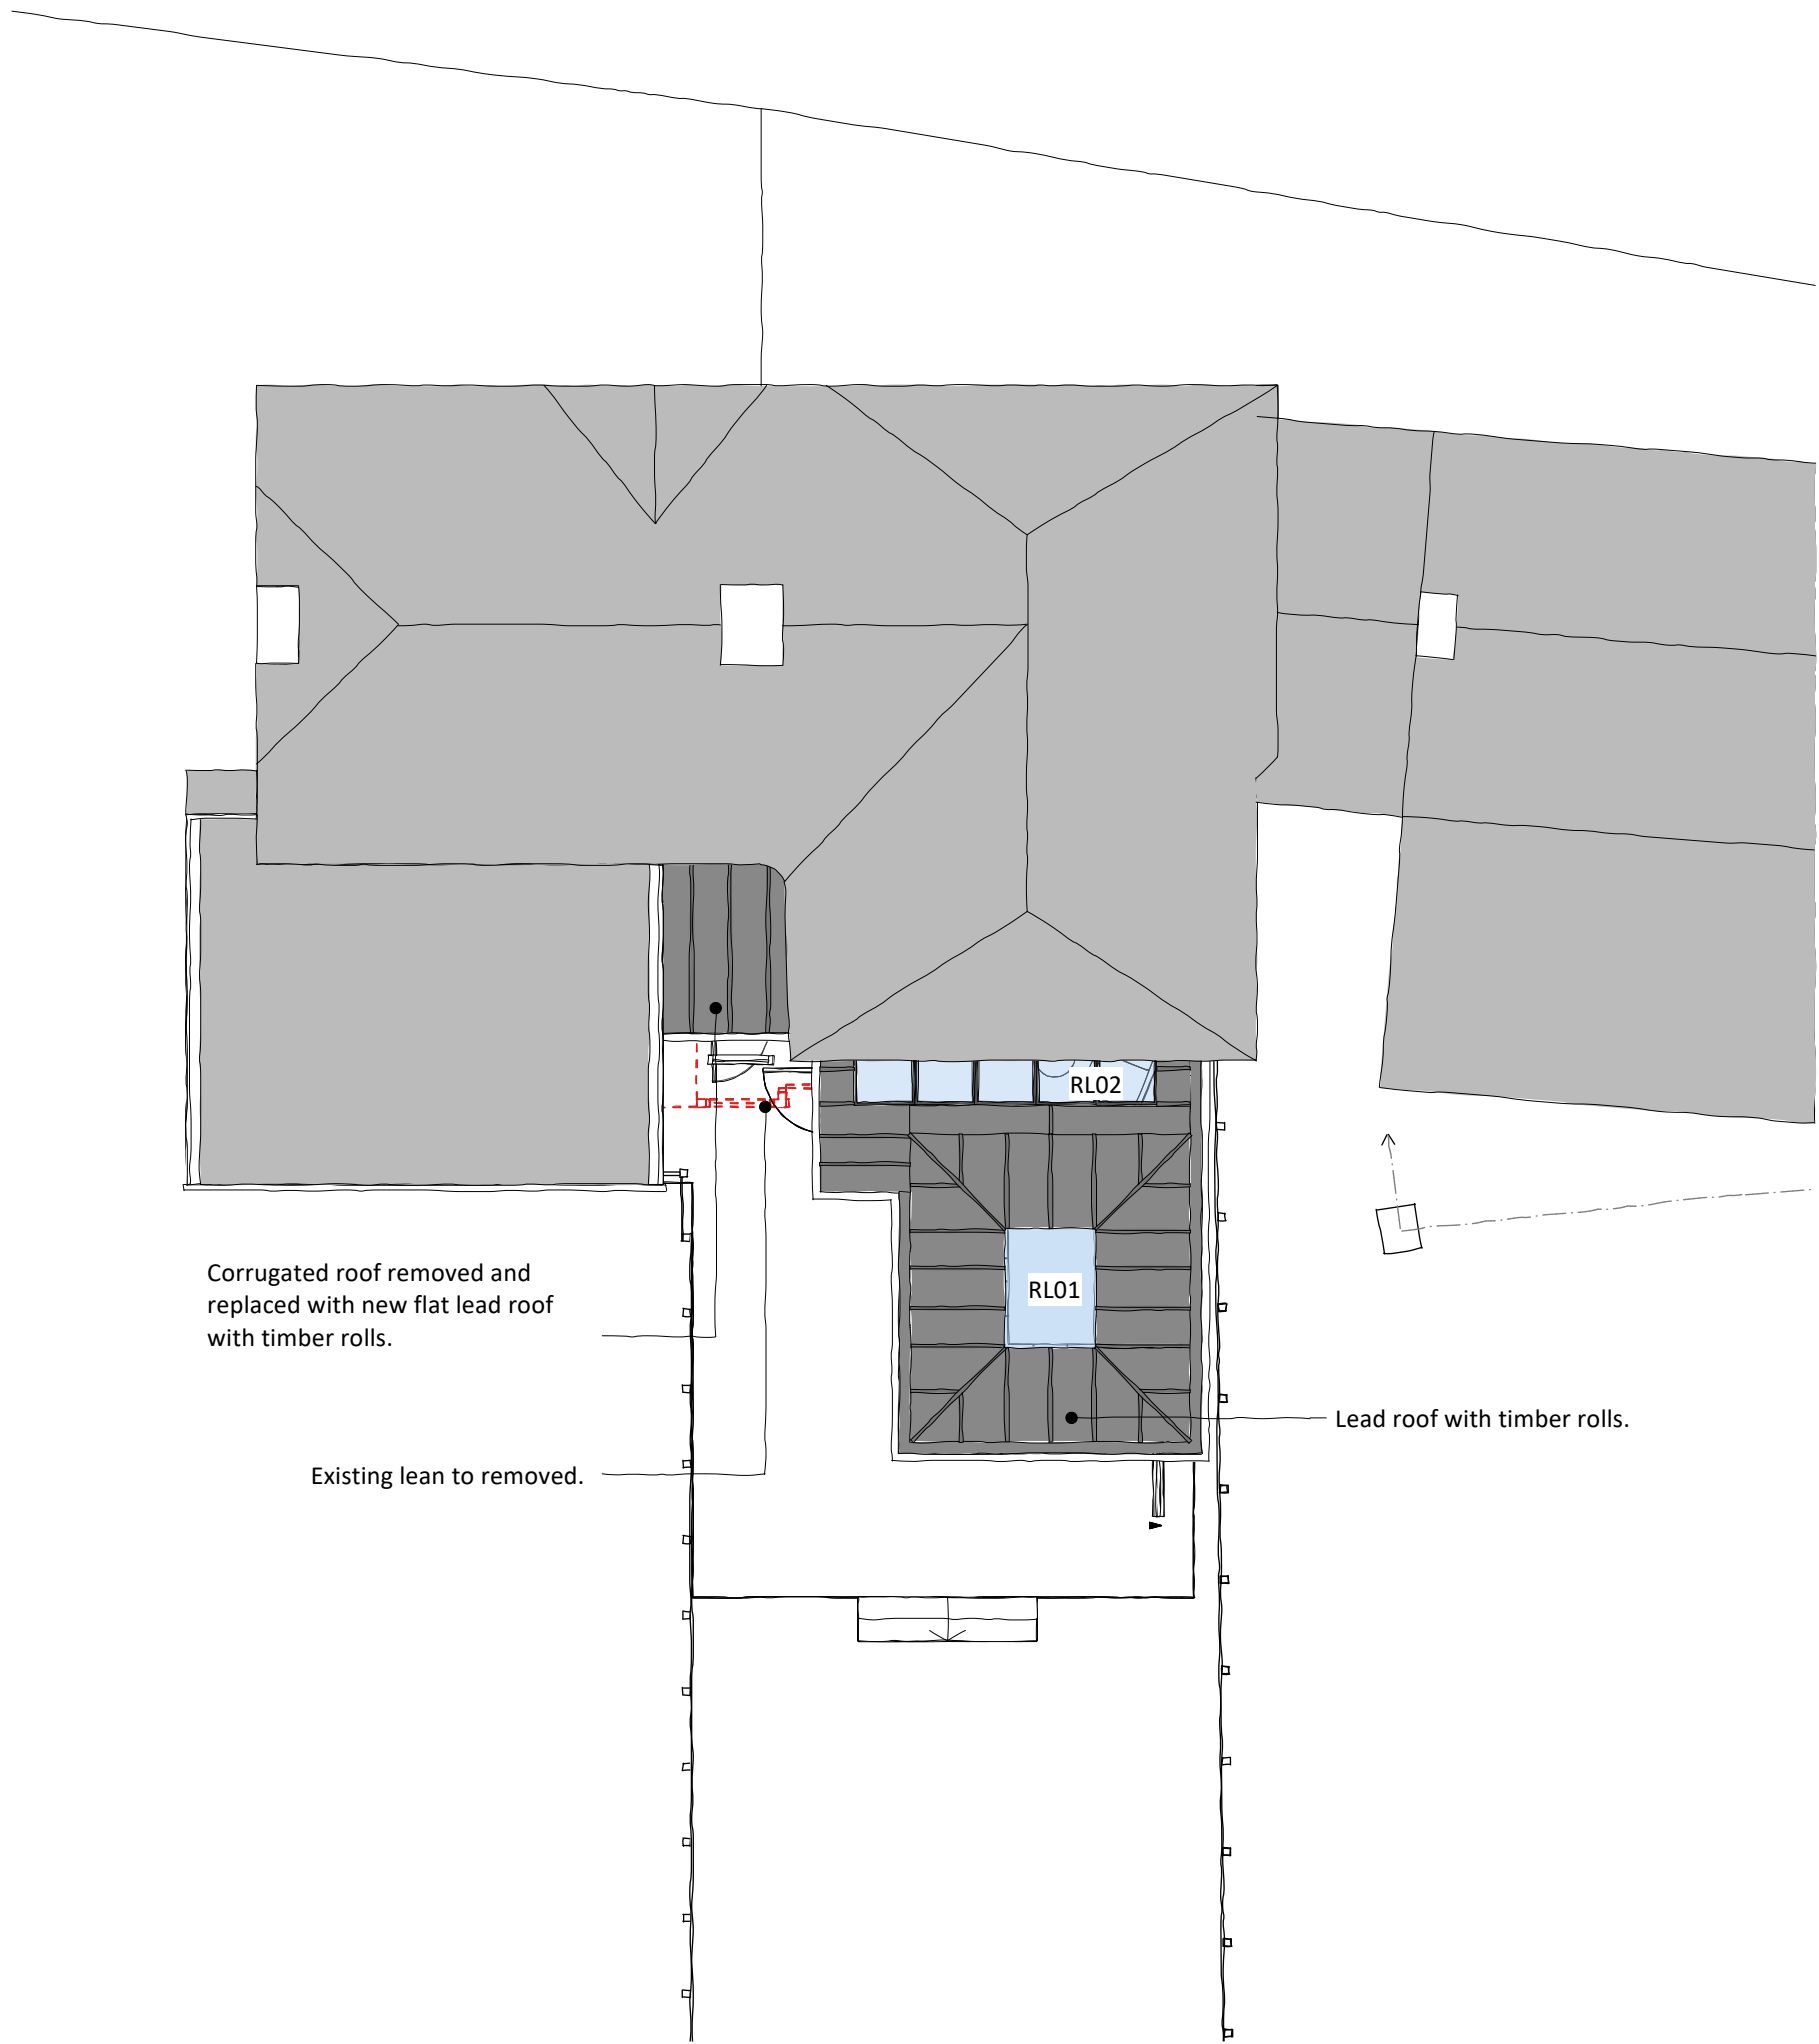


1:100 - Existing GF plan

1:1000 0 10 20 30 40 50 m

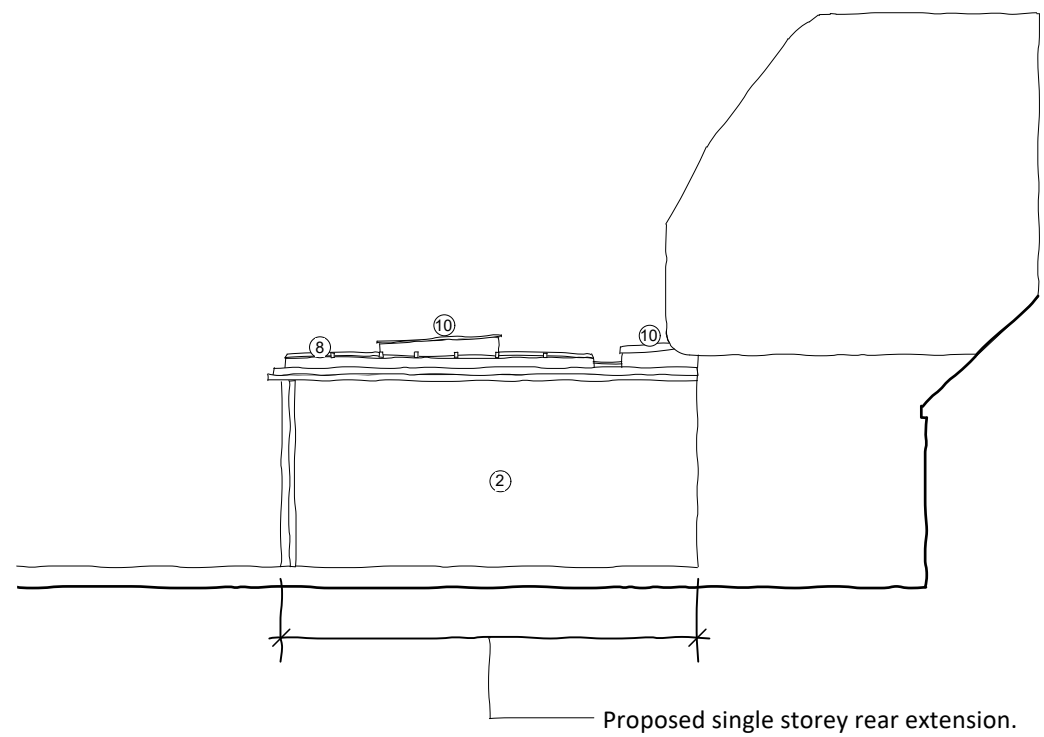

1:100 - Existing East Elevation

1:1000 0 10 20 30 40 50 m

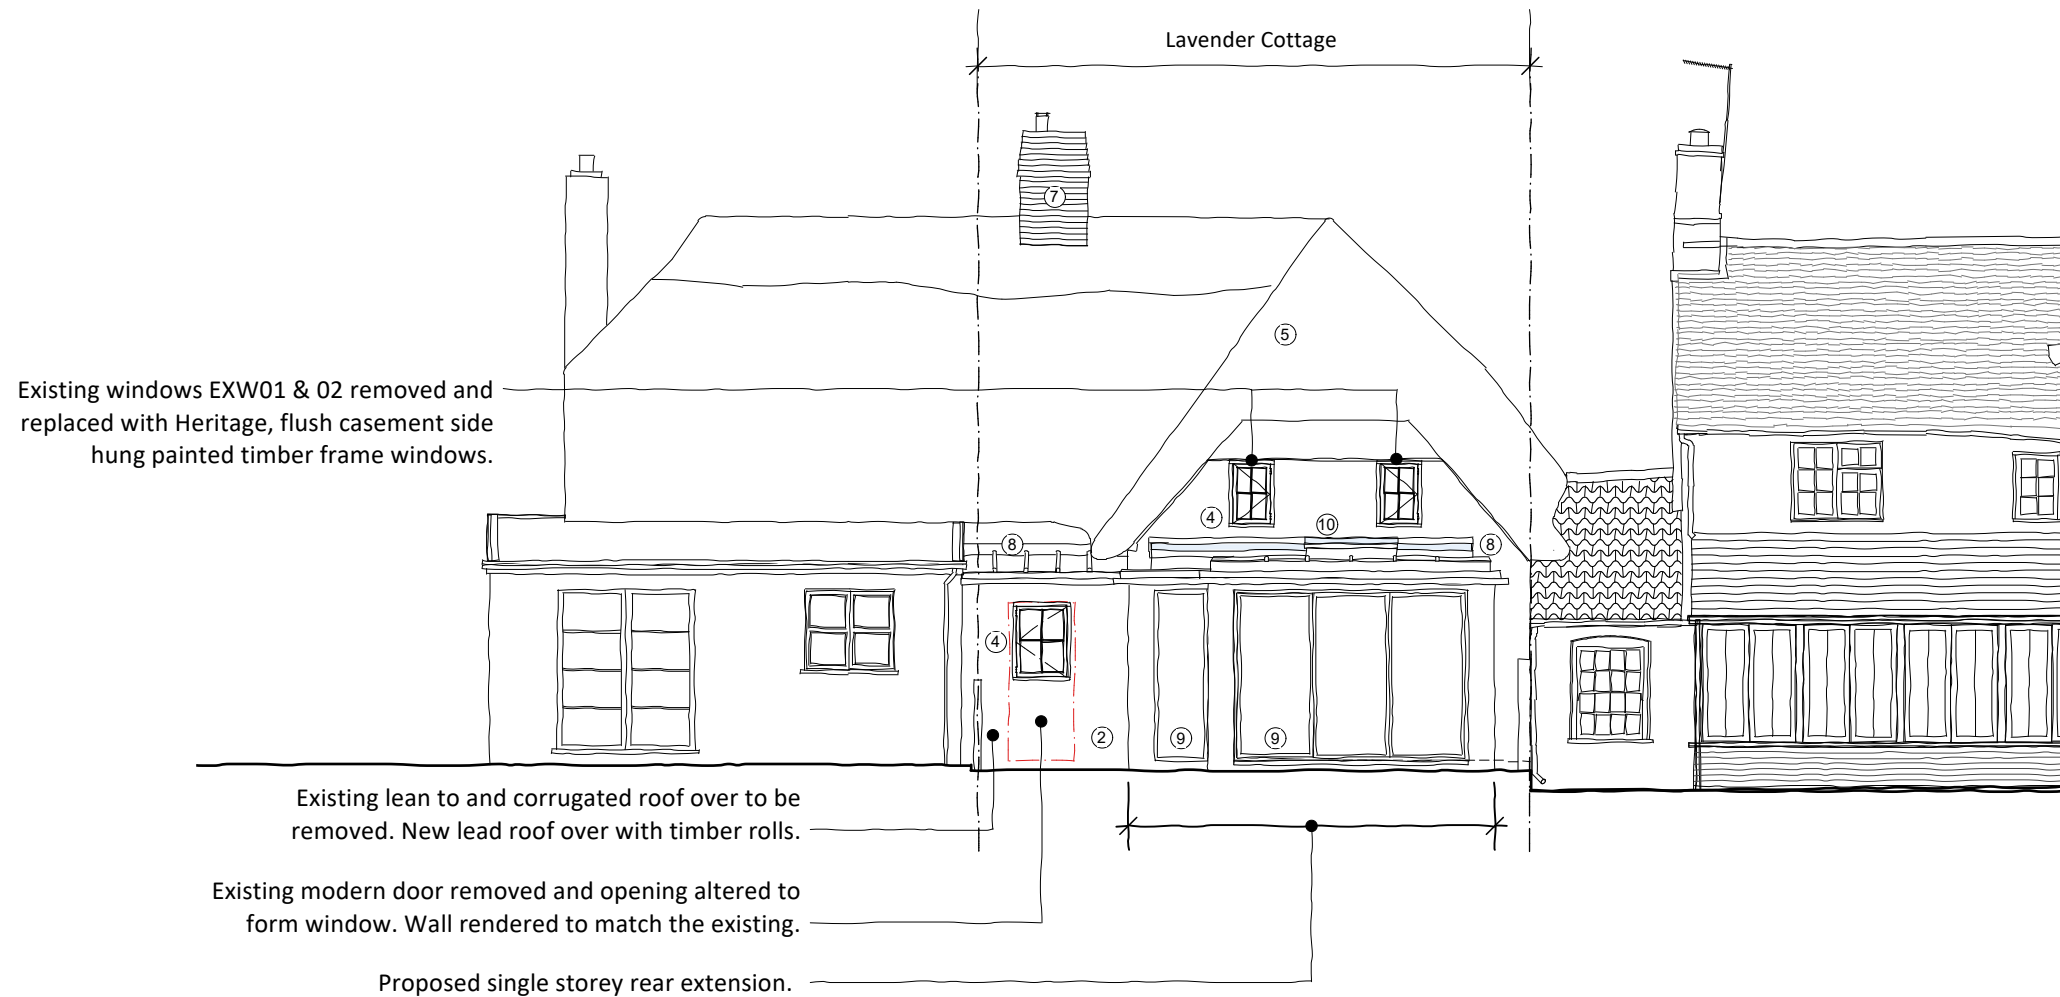


1:100 - Existing South Elevation

1:1000 0 10 20 30 40 50 m

**Material Key**

- ① - Painted brick
- ② - Render
- ③ - Painted timber doors
- ④ - Painted timber windows
- ⑤ - Thatch
- ⑥ - Corrugated roof
- ⑦ - Brick
- ⑧ - Lead roof
- ⑨ - Dark grey aluminium windows and doors
- ⑩ - Modern flat roof glazing

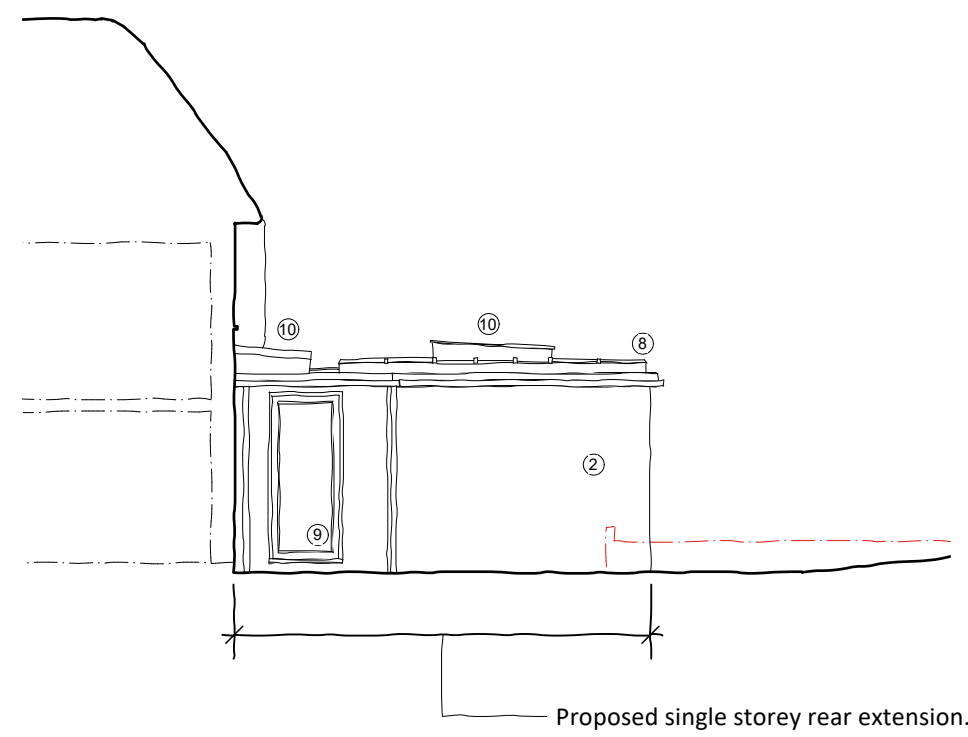

1:100 - Existing West Elevation / Section A-A

1:1000 0 10 20 30 40 50 m

This drawing is the copyright of PKA Architects Ltd.  
Registered in England and Wales No 8605083.  
Do not rely on Scaled Dimensions - work to figured dimensions only. If in doubt - ASK.  
All dimensions to be checked on site by contractor  
Work to existing building features where appropriate  
Any OS copyright data on this drawing is reproduced under license

Date No. Revision Notes

**PKA**  
ARCHITECTS

PKA Architects Ltd  
Featherbrook, Whitley Road, Potterne, Devizes, Wiltshire. SN10 3TD  
tel 01380 725688 tom@pka-architects.com www.pka-architects.com

Project Title  
**Rear Extension**

Address  
**Lavender Cottage, Wilsford, SN9 6HB**

Client  
**Sam Grey**

Sheet Title  
**Proposed GA drawings**

Scale  
**Varies @A1**

Drawn By  
**SW**

Date  
**02/04/2026**

Project ID  
**2154 - PL-100**

Stage  
**PL-100**

Sheet No.  
**PL-100**

Revision  
**-**

Status  
**PLANNING**

Stage Key  
EX - Existing  
SK - Sketch  
PL - Planning  
WD - Working  
DR - Drawings  
BB - Building  
Regulations  
TR - Tender  
CN - Construction  
AB - As Built

File Name  
**2154 - GA Drawings.vwx**