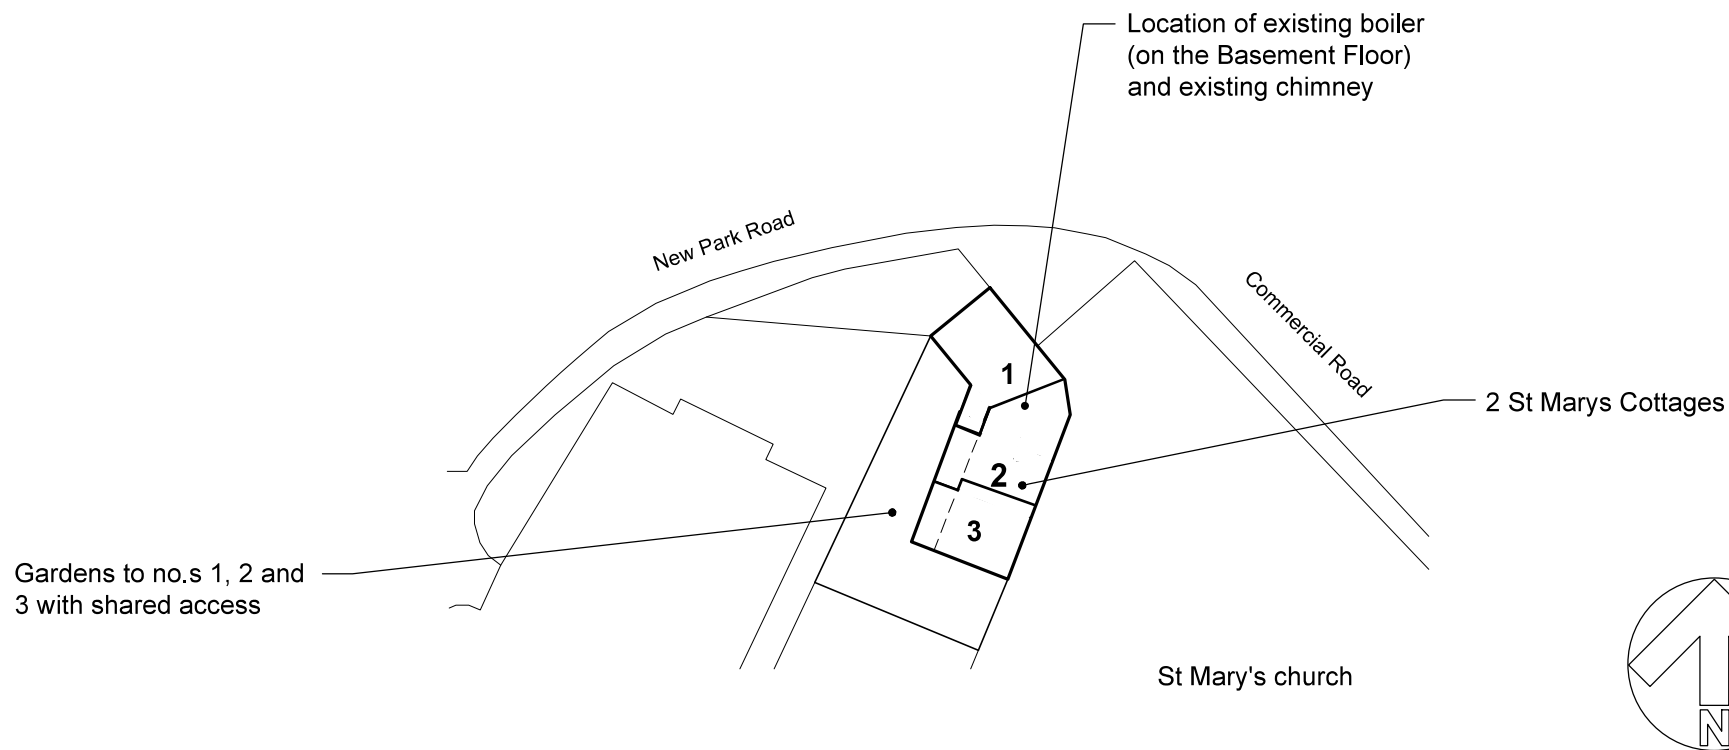


Existing Site Plan

2 St Marys Cottages, New Park
Road, Devizes, Wiltshire, SN10 1EE

1:500 @ A3

05/03/2026

DRAWING NO. 104-02A