
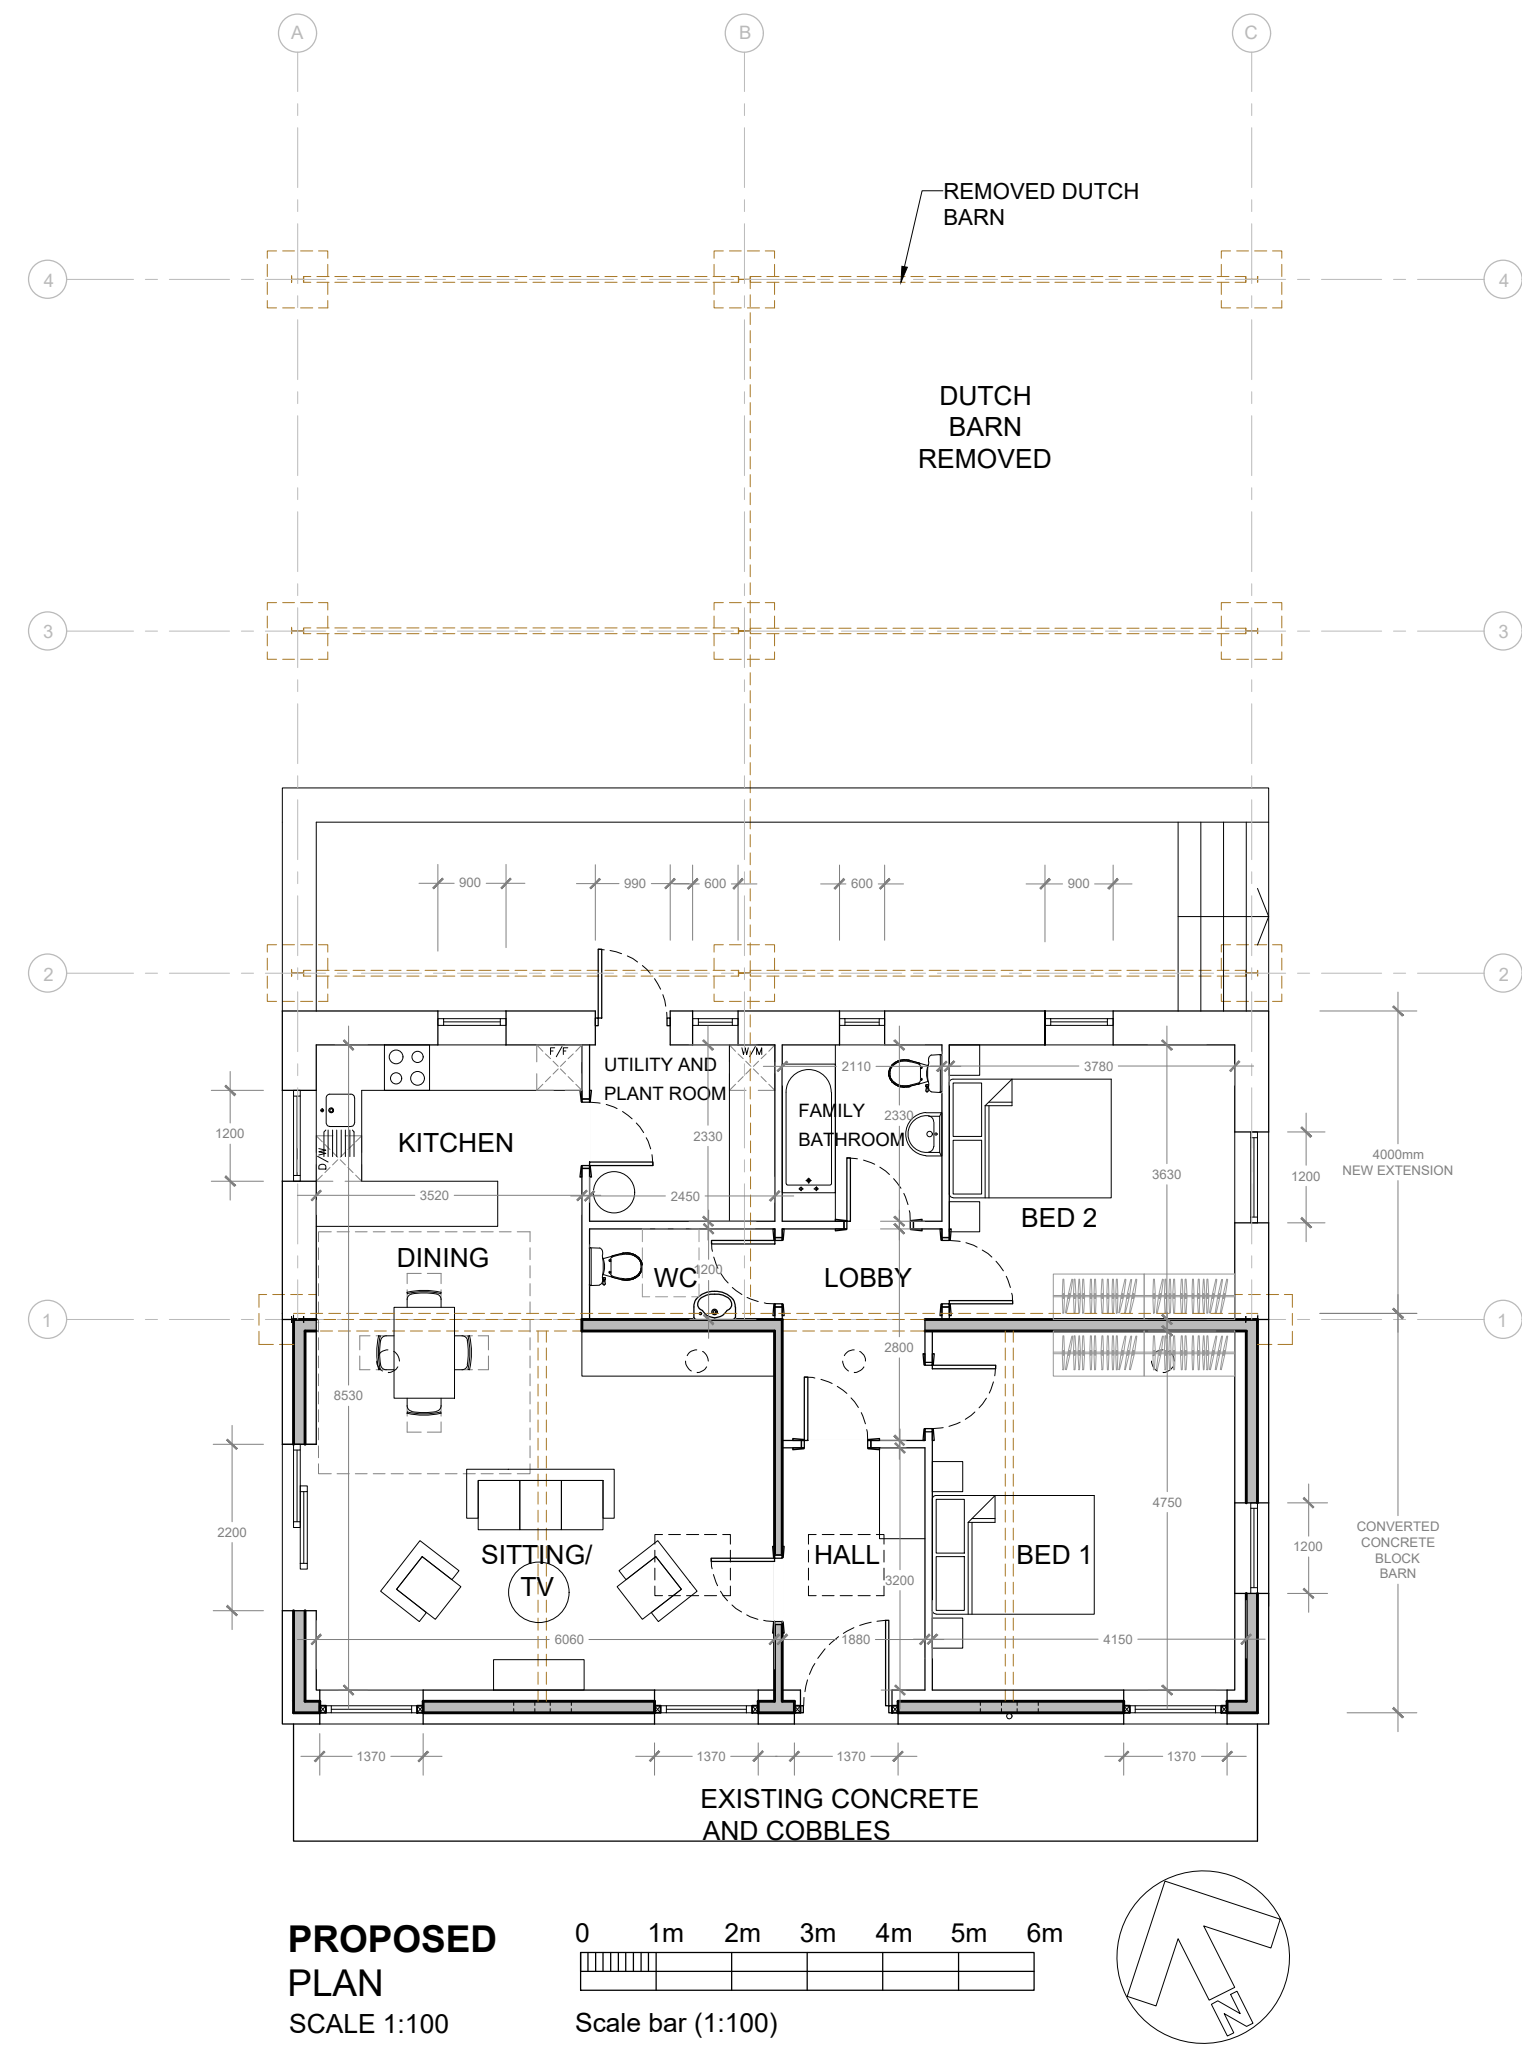


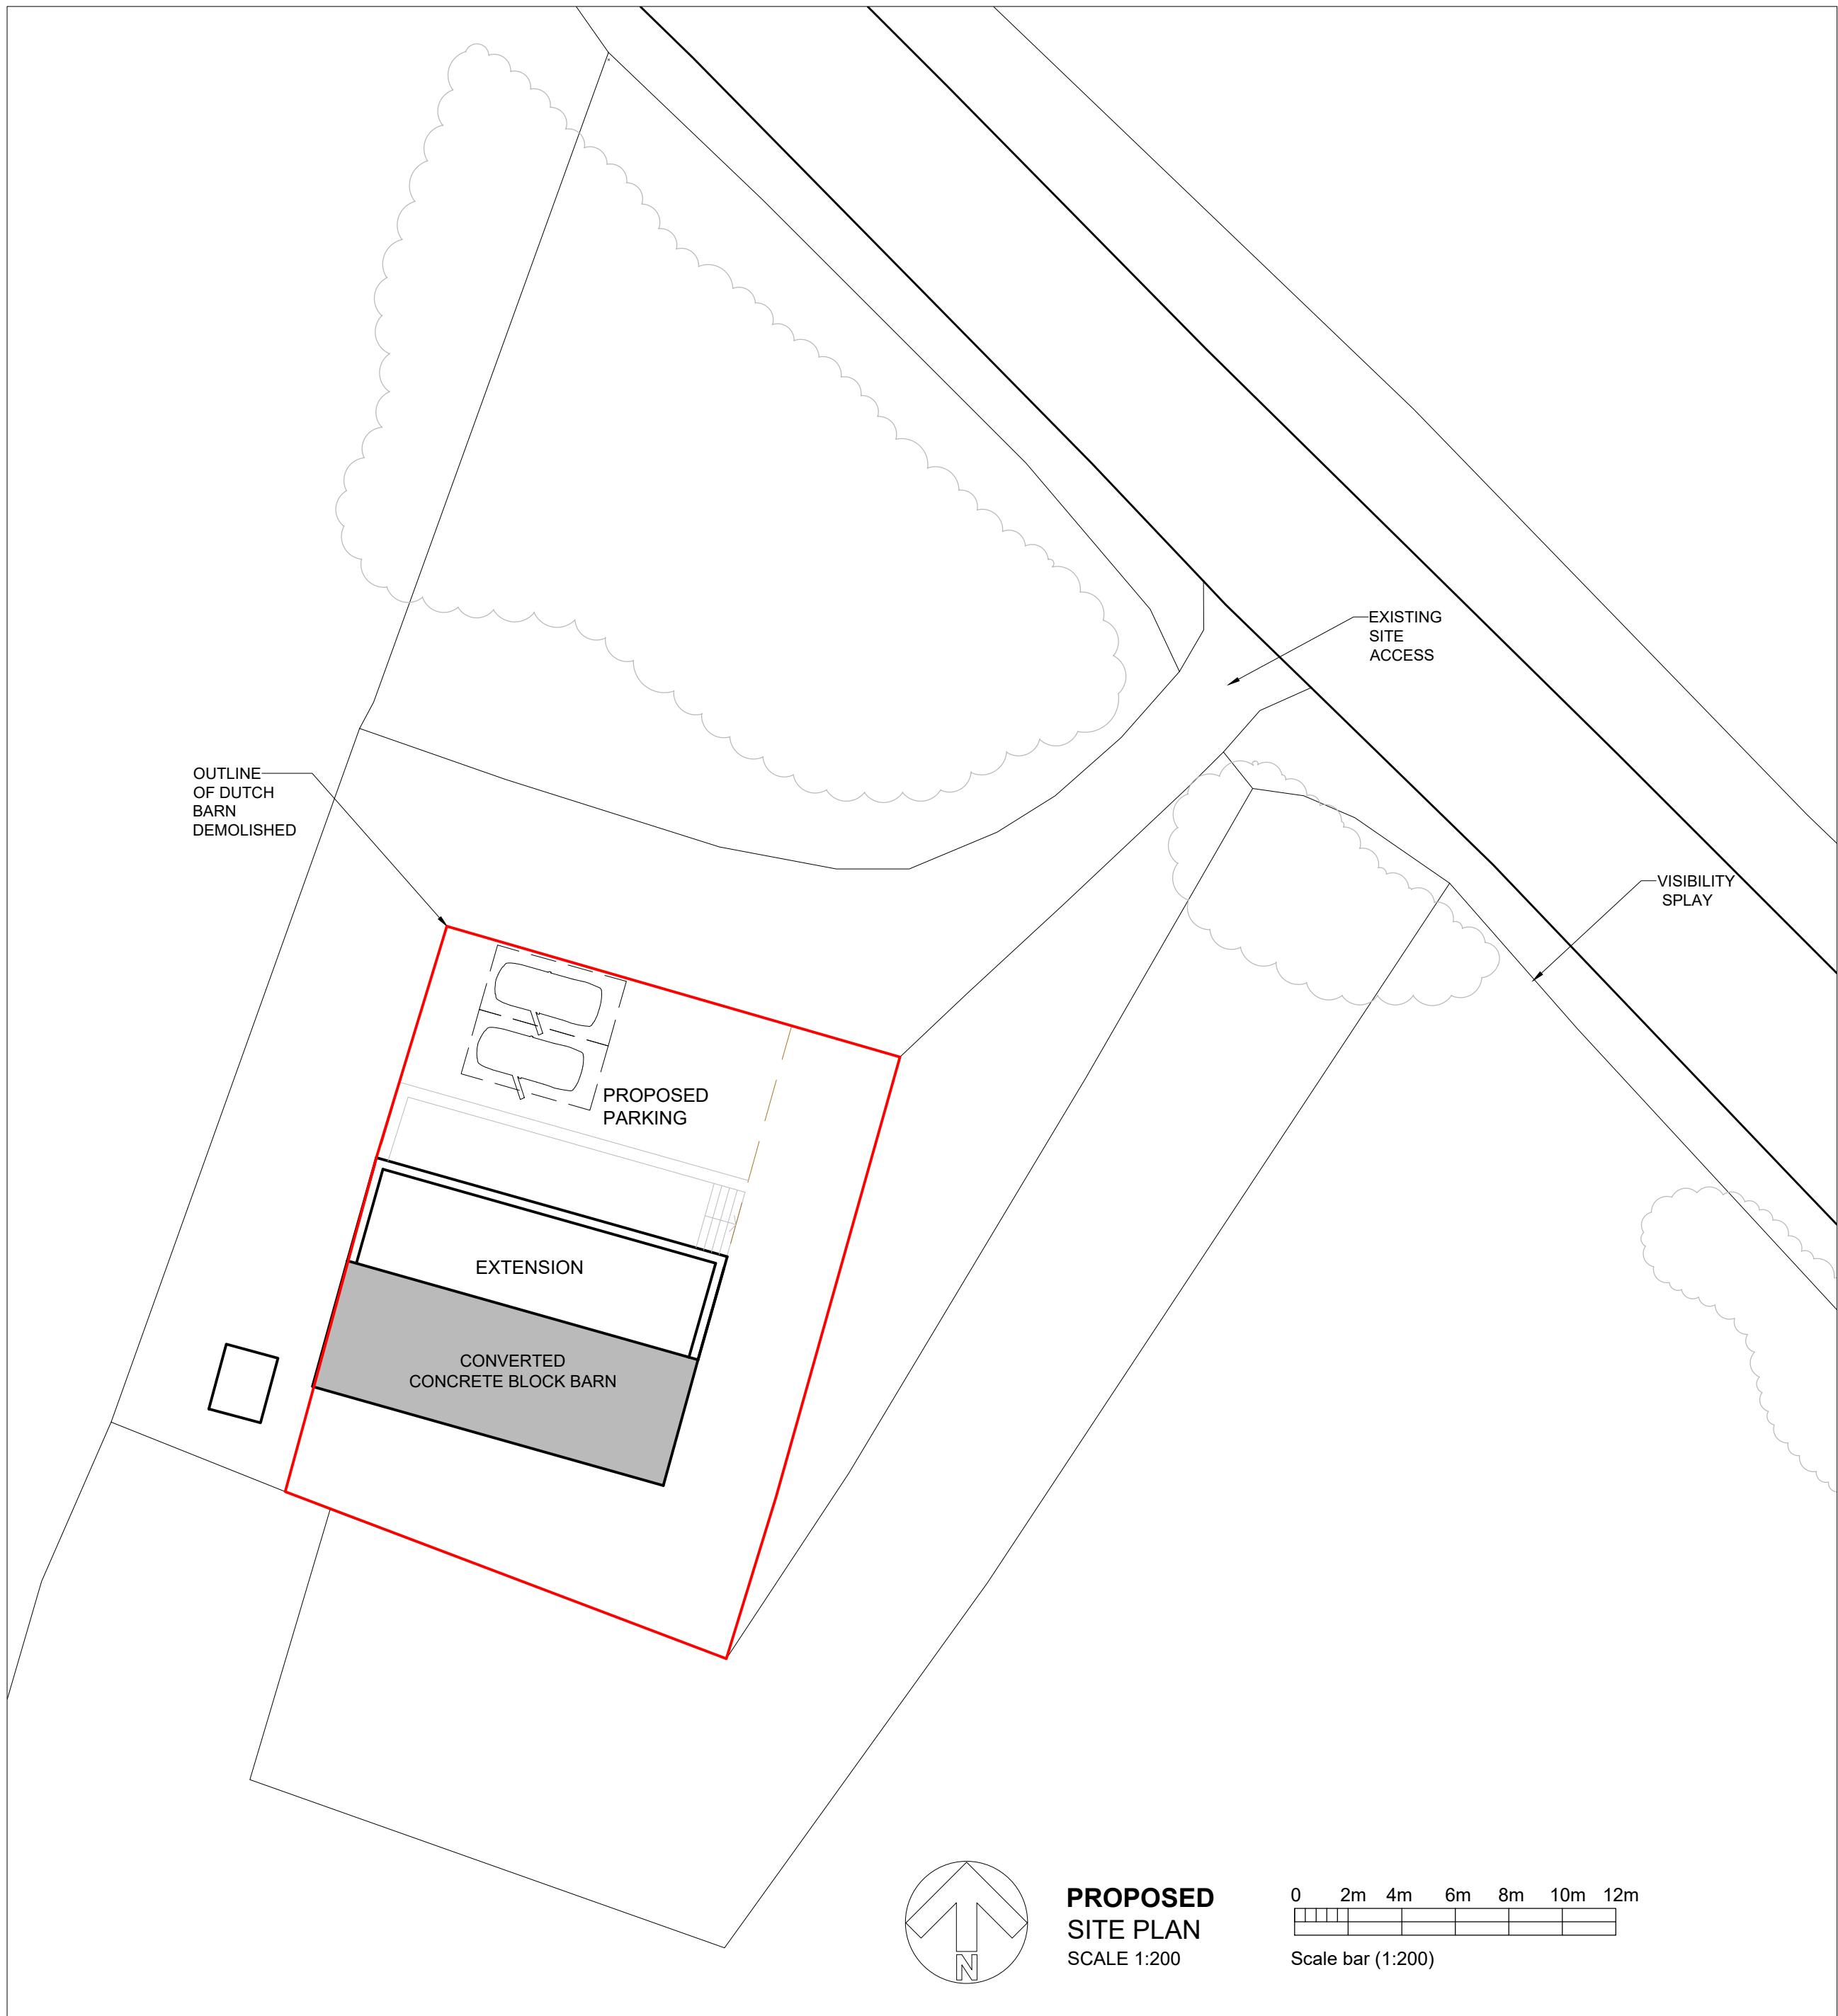


PROPOSED FLOOR AREAS


HALL	6.0m2
KITCHEN SITTING AND DINING	42.0m2
LOBBY	5.5m2
WC	2.9m2
UTILITY / PLANT	5.7m2
BATHROOM	4.9m2
BEDROOM 2	13.7m2
BEDROOM 1	19.0m2
TOTAL:	99.7m2

PROPOSED GLAZING AREAS


HALL (ROOF LIGHT)	0.80m2
KITCHEN SITTING AND DINING	8.48m2
LOBBY	0.00m2
WC	0.00m2
UTILITY / PLANT	0.47m2
BATHROOM	0.47m2
BEDROOM 2	1.61m2
BEDROOM 1	1.92m
TOTAL:	13.75m2

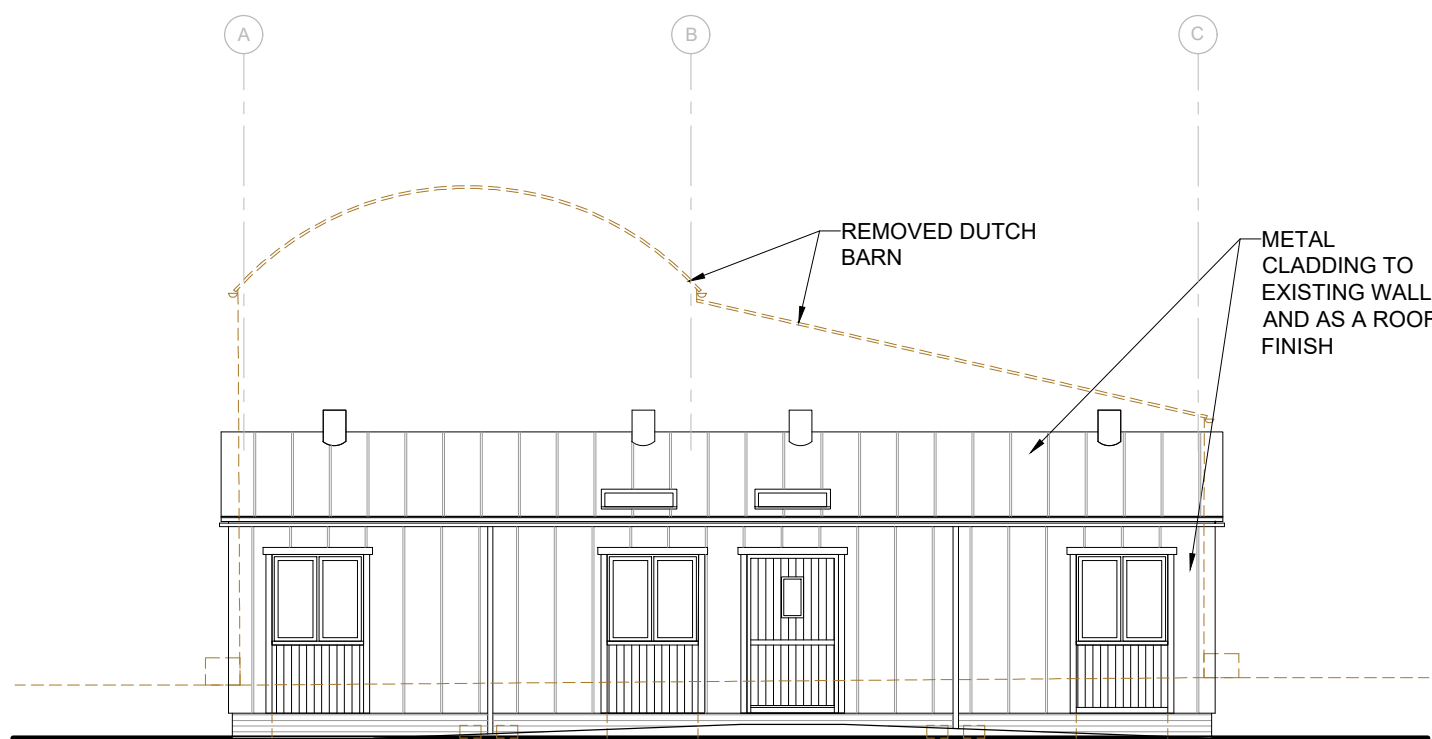


PROPOSED
FRONT (SOUTH) ELEVATION
SCALE 1:100

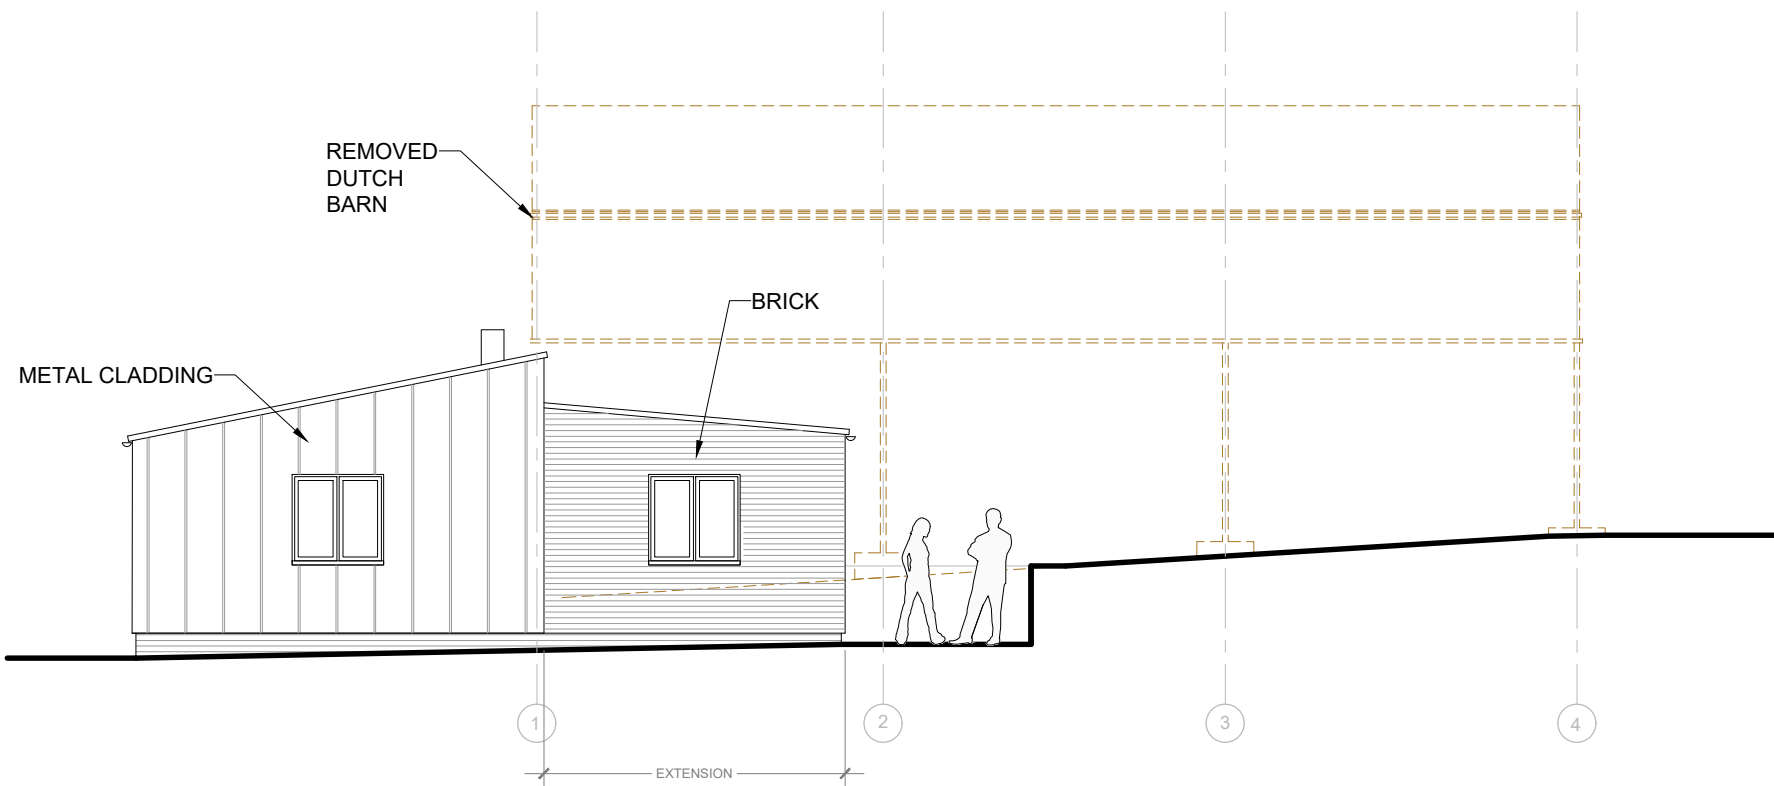

PROPOSED
EAST ELEVATION
SCALE 1:100

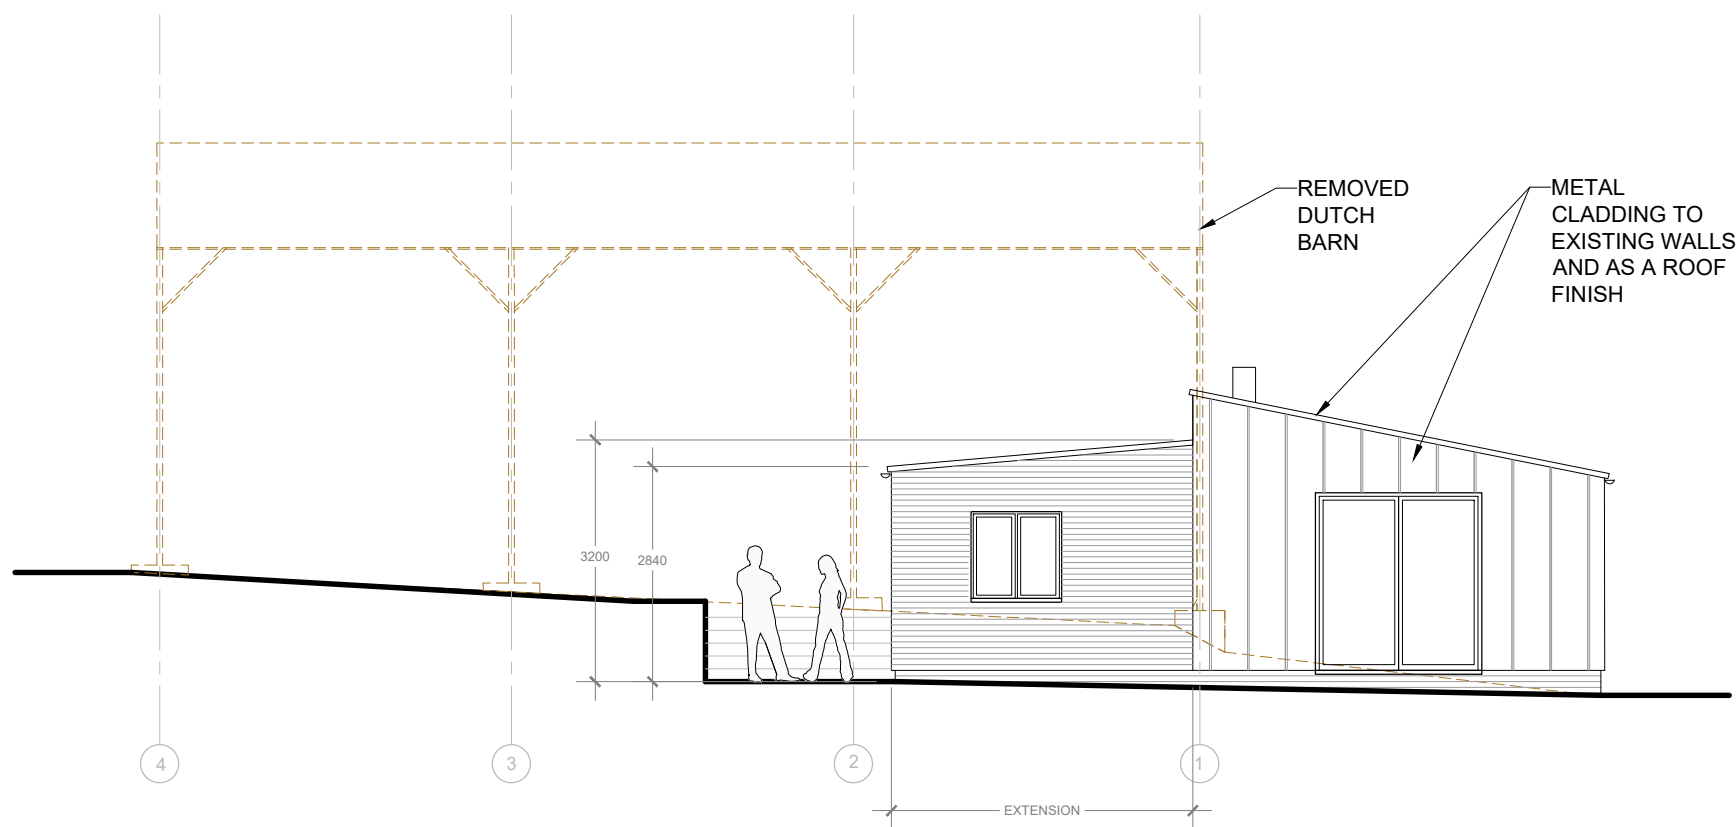

PROPOSED
WEST ELEVATION
SCALE 1:100

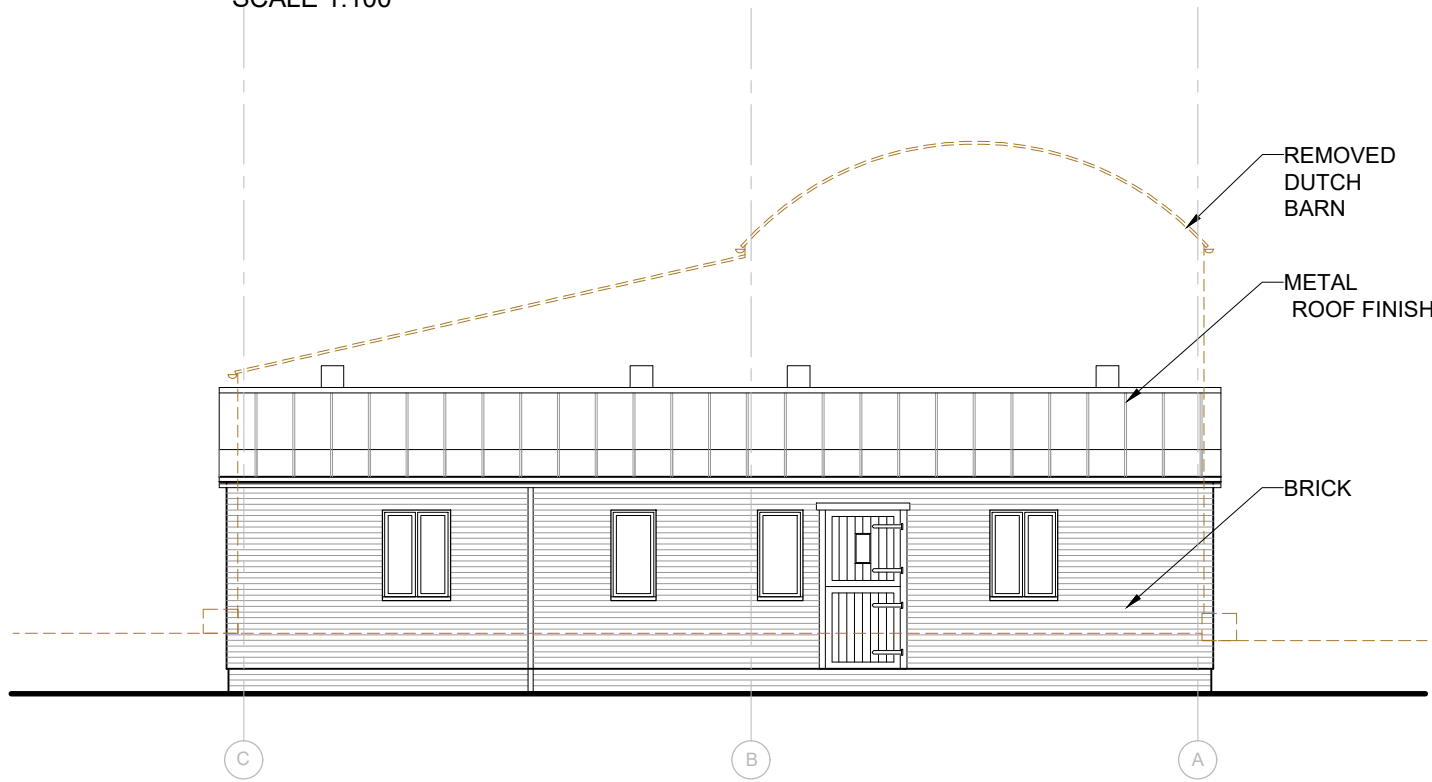

PROPOSED
NORTH ELEVATION
SCALE 1:100

THIS DRAWING IS COPYRIGHT
Contractor must take site sizes
Any discrepancies between the
drawing and site conditions
should be reported to the
Principal Designer

B	24.03.26	Dimensions to WC, Utility, Hall, Bathroom and Lobby shown.	EK
A	13.03.26	Red line shown, annotations and dimensions added.	EK
Rev.	Date		Init

CLIENT			Mr D. Kemp
PROJECT			Class Q Barn Conversion at Middlecroft Farm Shrewton
DRAWING			Proposed Plans and Elevations
DRAWN: EK	Date: 12/12/2025	Scale: as noted @ A1	
Drawing number: 4392-03	Rev. B		
DOLMAN			
ARCHITECTURAL DESIGNERS		BUILDING SURVEYORS	
COST CONSULTANTS		CDM PRINCIPAL DESIGNERS	
Sussex House		Tel: 01380 729456	
Bath Road		Web: www.dolmansurveyors.co.uk	
Devizes		Email: info@dolmansurveyors.co.uk	
Wiltshire SN10 2AF			