




CARPORT
PLANS 1:100

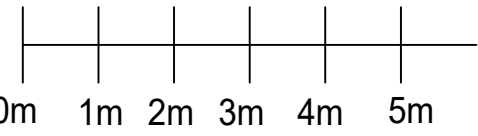

ELEVATION 1

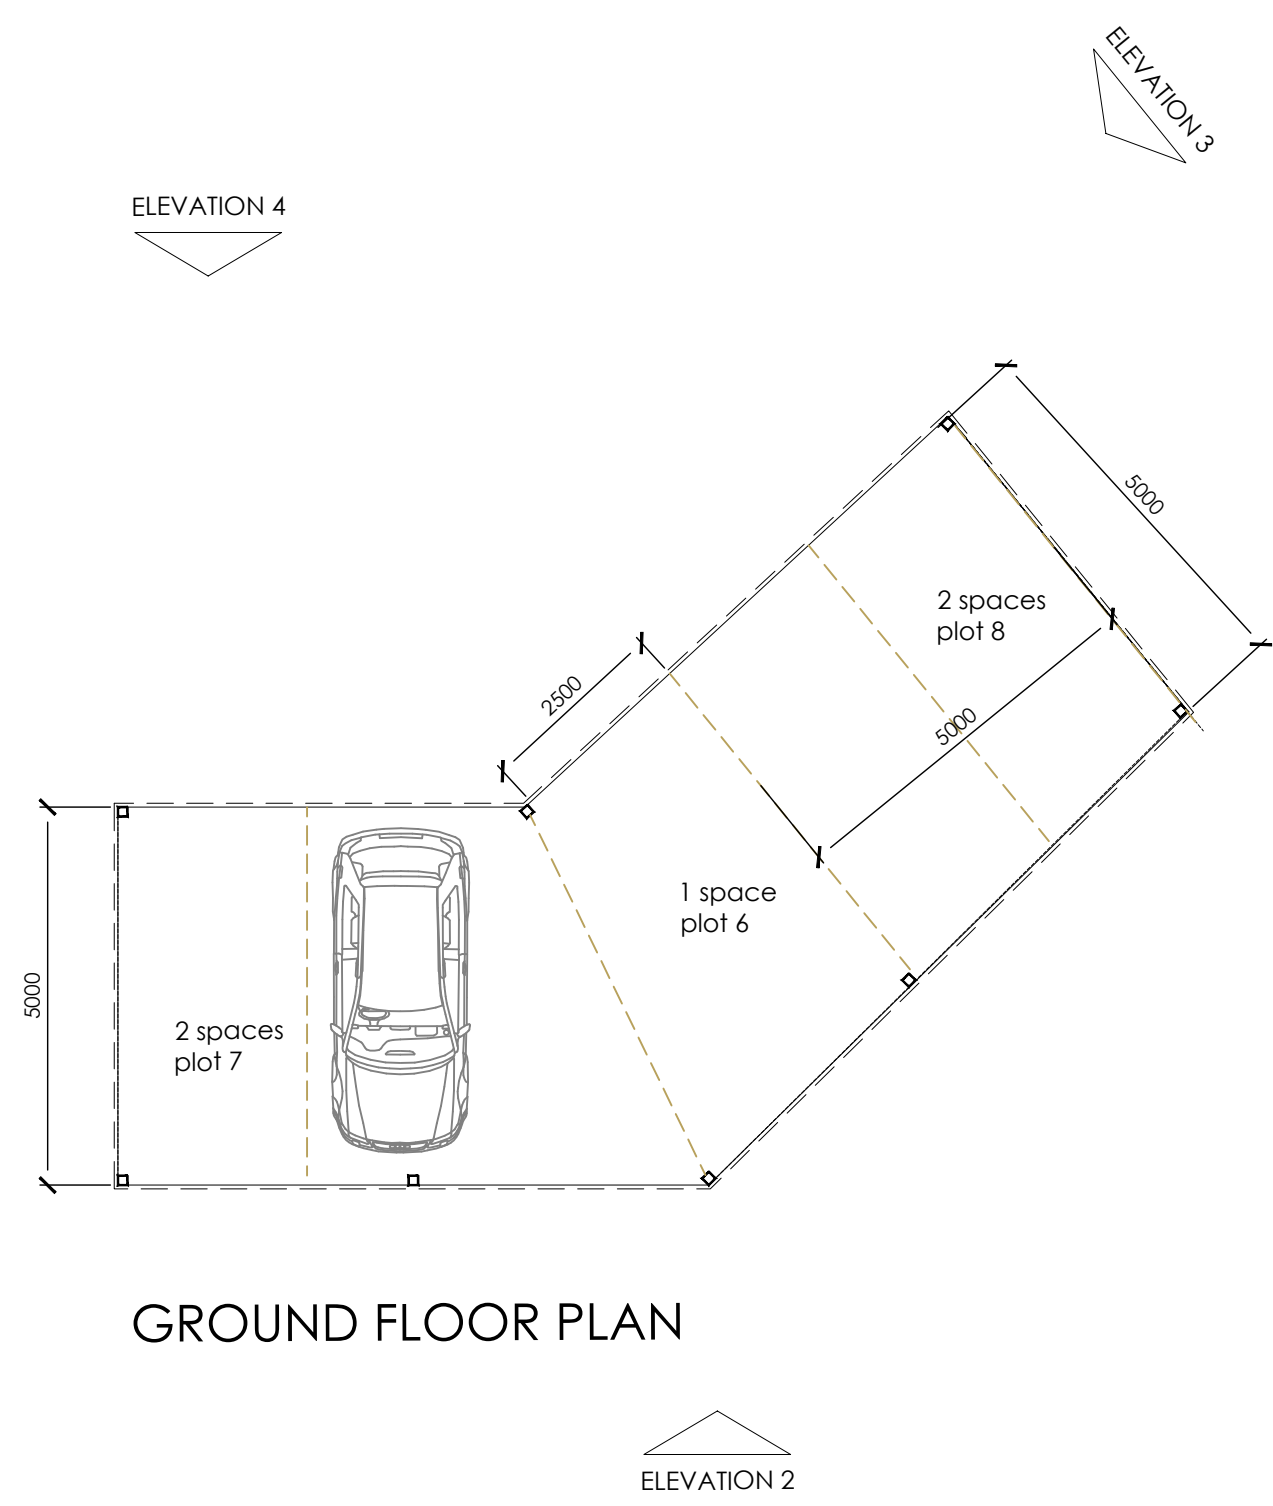


GROUND FLOOR PLAN

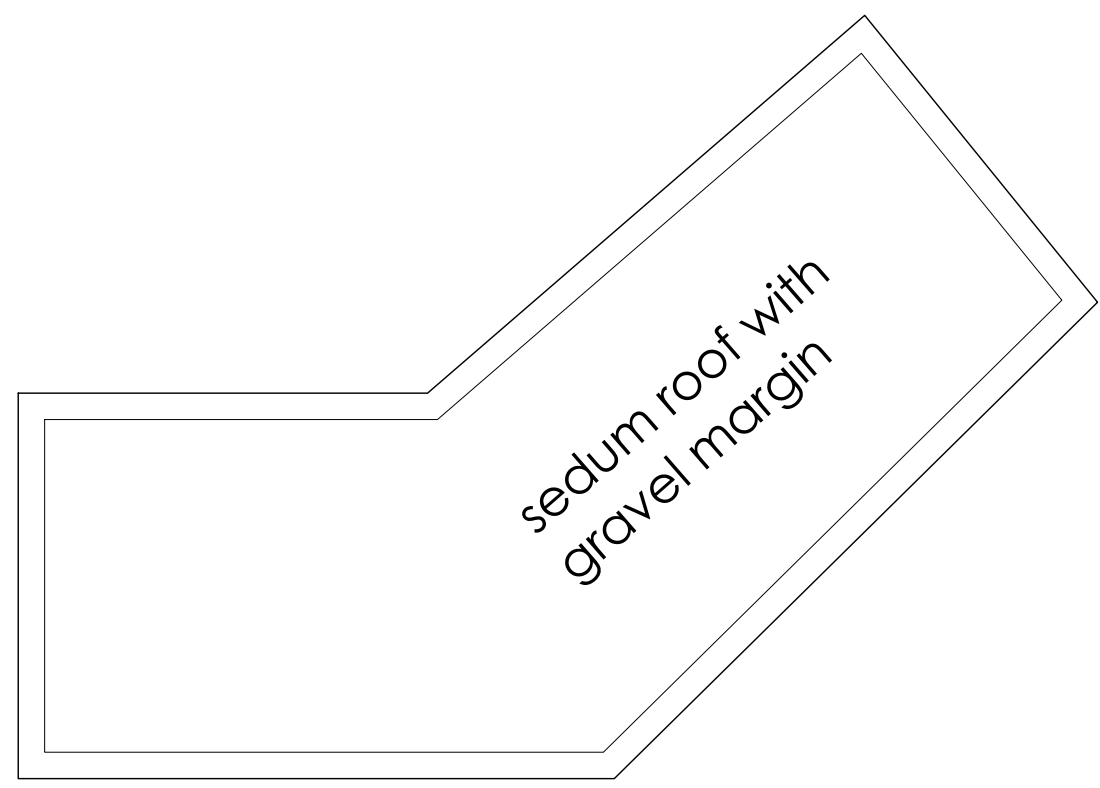


ROOF PLAN


CARPORT ELEVATIONS 1:100

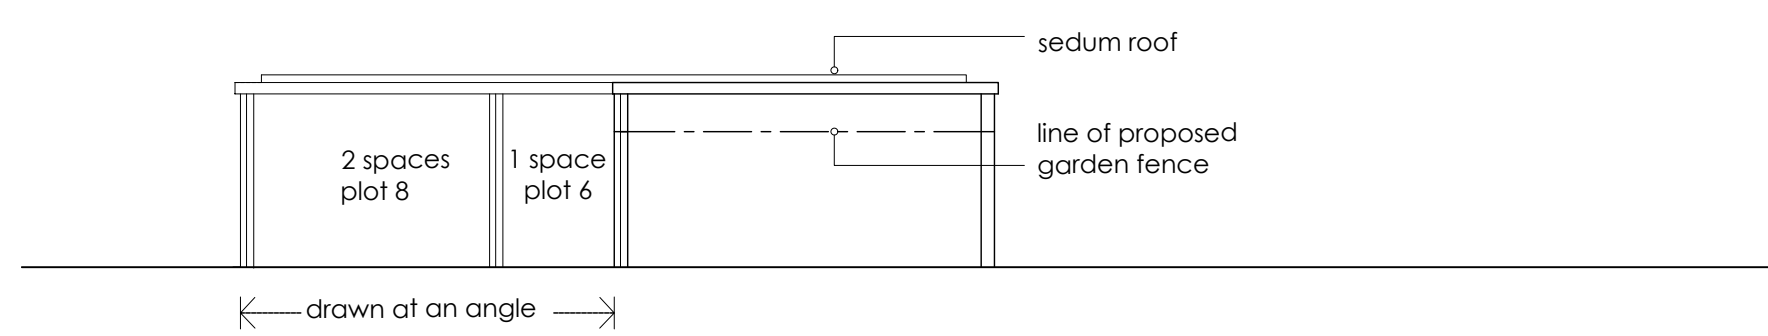


elevation 1

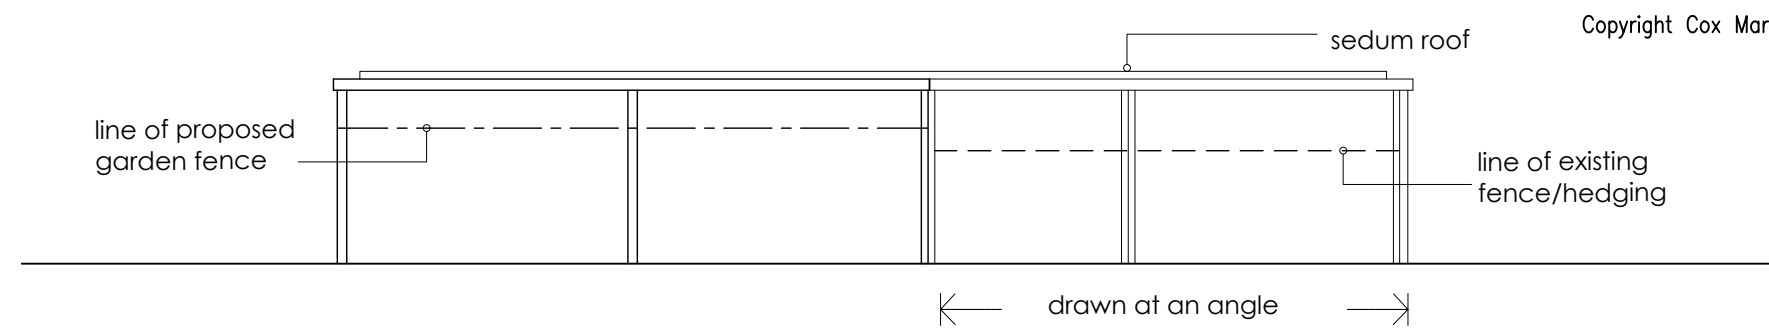

elevation 2

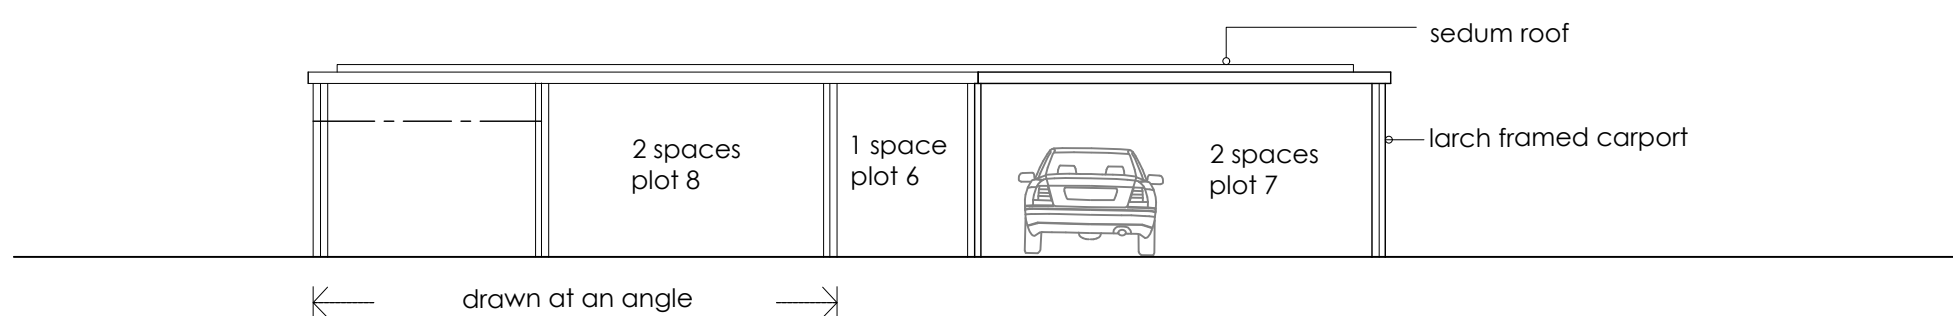


elevation 3

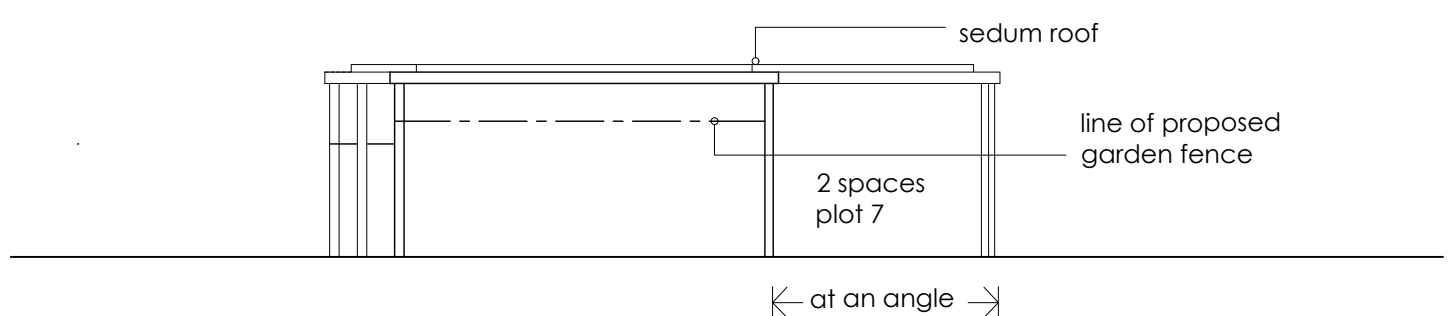


elevation 4


Notes
Report any discrepancies to the author.
Copyright Cox Martin Design Ltd

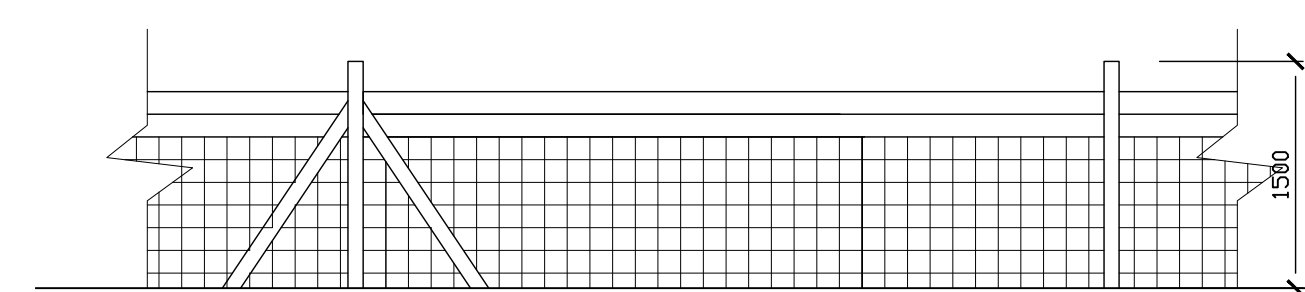


half round post & rail stock
proof fencing

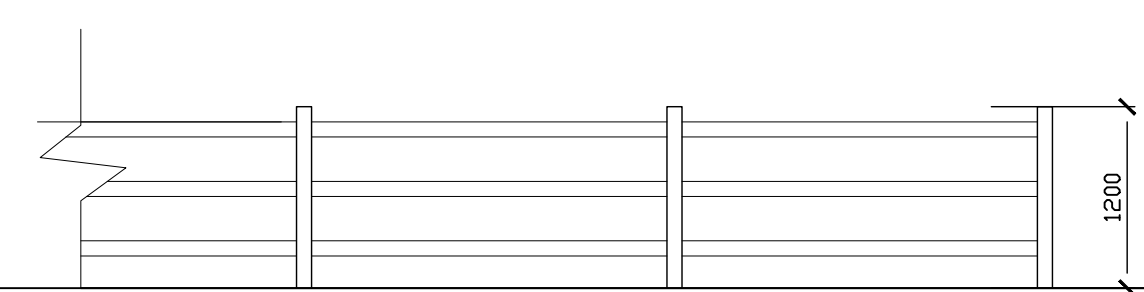


half round post & rail fencing

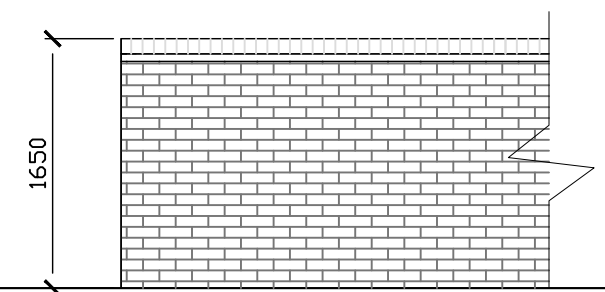


brick wall with brick
and tile crease
capping

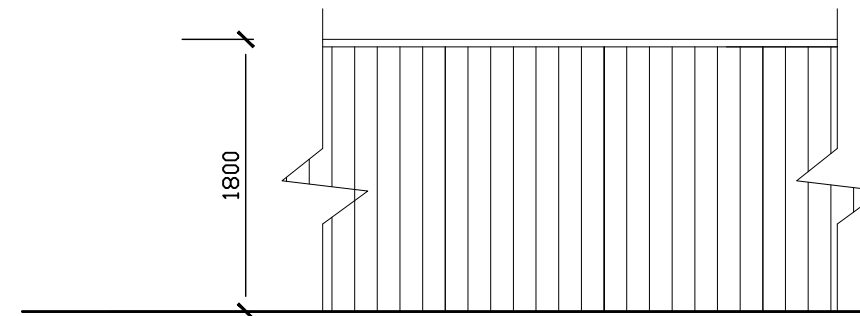

close board timber fencing

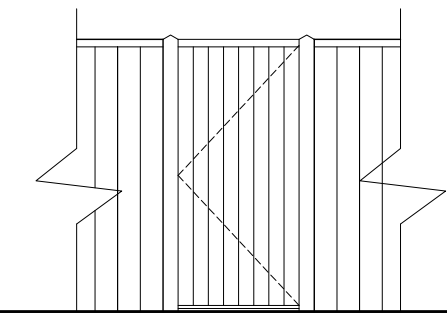


Timber gate

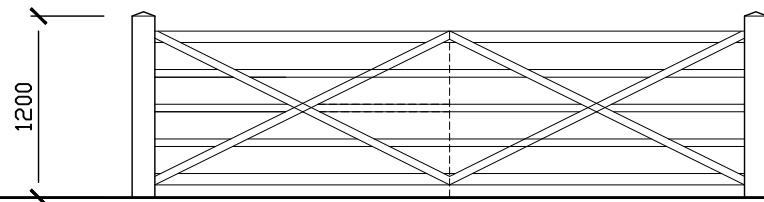

Timber field gate

BOUNDARY TREATMENT
ELEVATIONS 1:50

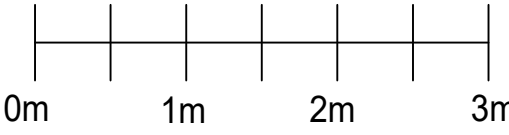

Rev	Description	By	Check	Date
Cox Martin Design				
Rowan Tree, Shorts Green Lane, Motcombe, Sharncliffe SP7 9PA T 01747 850972 mob: 07889 564 050 caroline@coxmartindesign.co.uk				
Client				
Ms C Martin				
Project				
Land South of Park Street Heytesbury				
Drawing				
Boundaries elevation & car port details				
Scale varies@A1	Date Feb 2026	Author cpm	Checked cpm	
Project No 2409	Drawing No L116	Revision p1		