



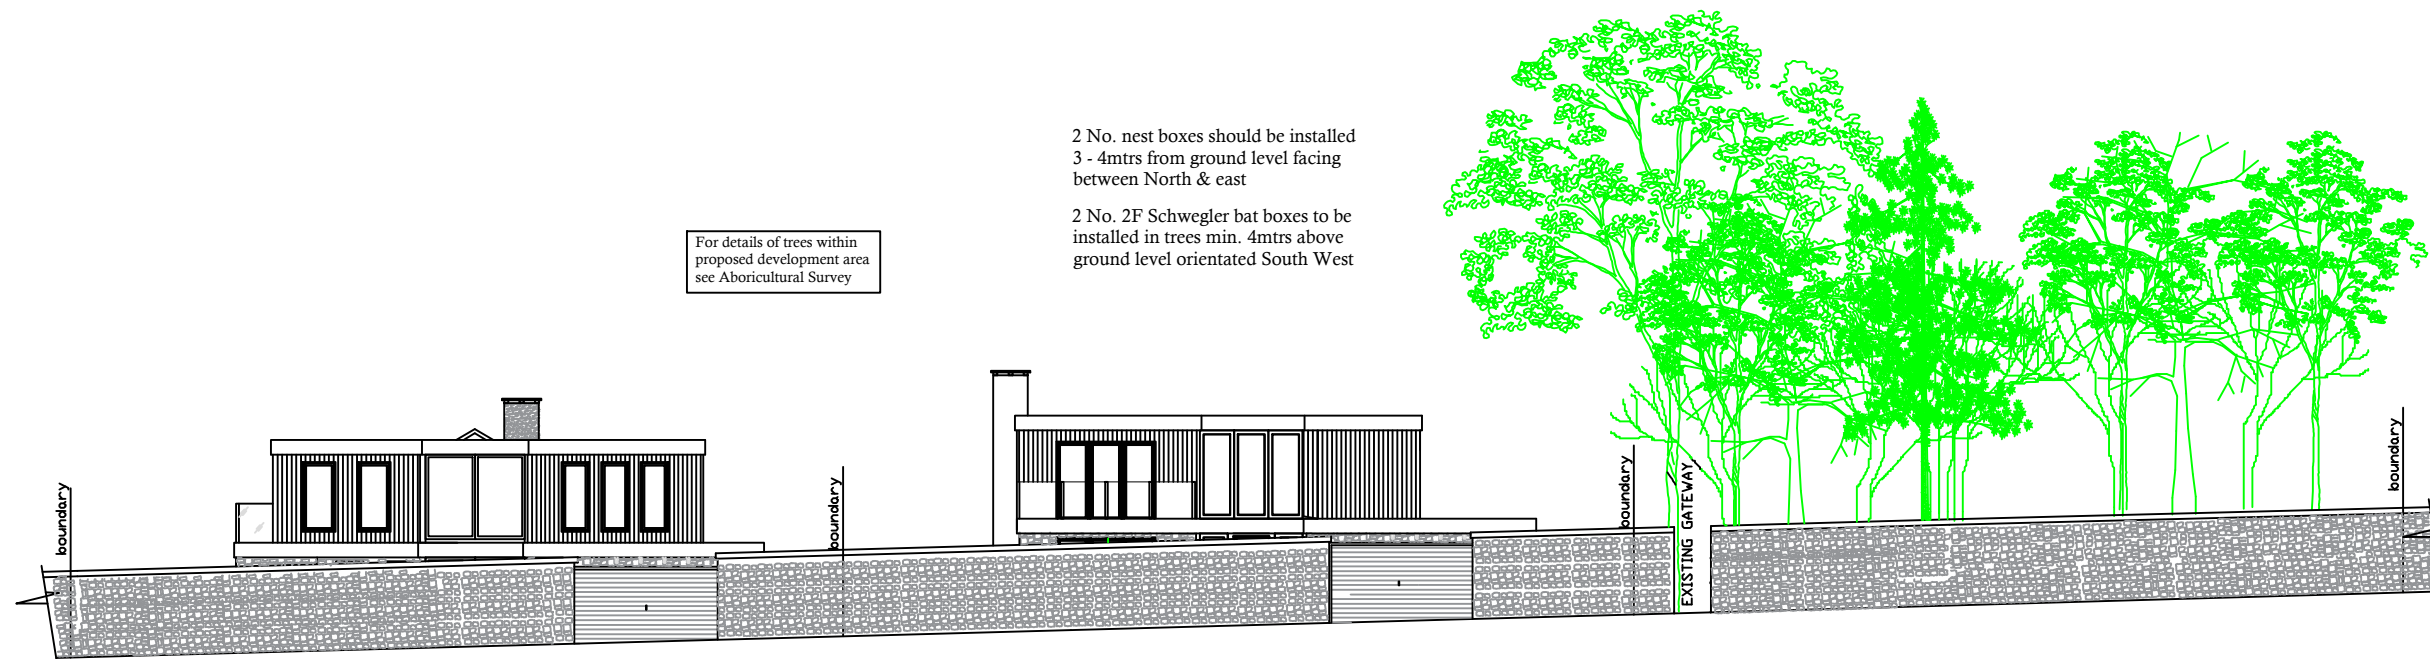

NORTH ELEVATION - STREET VIEW

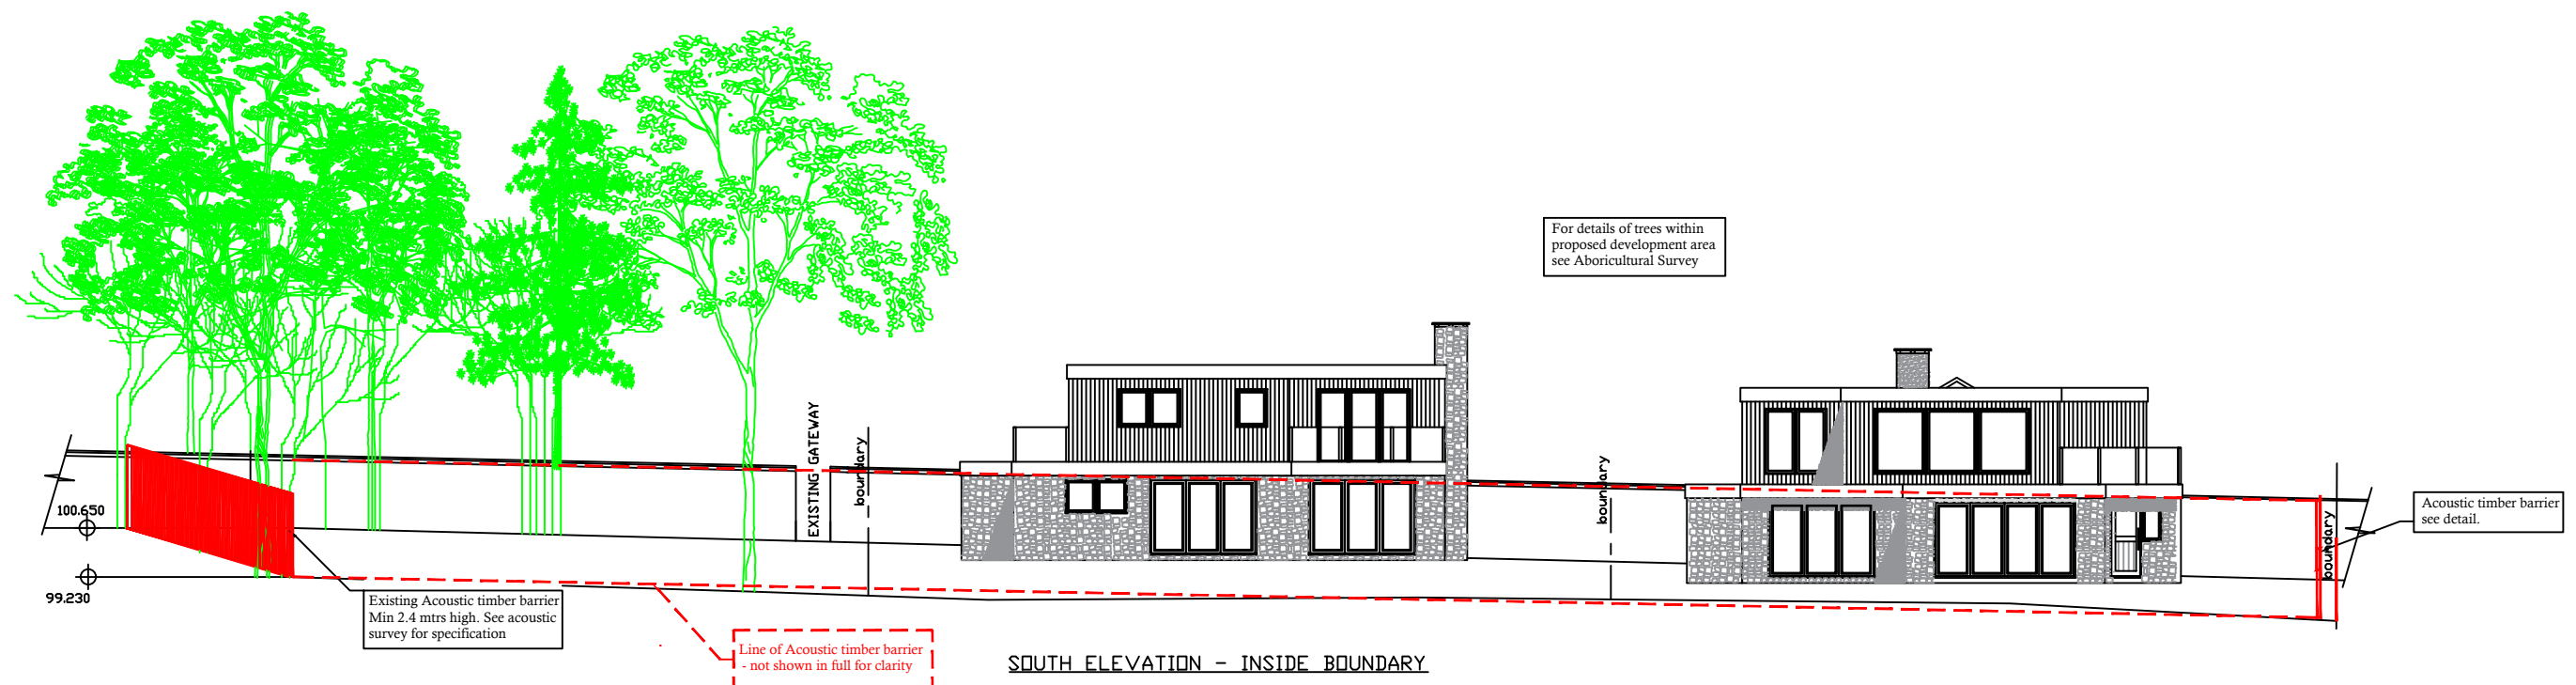

SOUTH ELEVATION - INSIDE BOUNDARY

0 5 10
Scale 1:200

B	ACCESS THROUGH WALL REDUCED	GBL	25-16-23
A	TREES POSITIONS UPDATED	GBL	12-02-23
REV	DESCRIPTION	BY	DATE
Mr G. Lewis & Mrs L. Payne			
© UNAUTHORISED COPYING OR USE IS NOT PERMITTED			
TITLE: Proposed New Dwellings at Land West of North Lodge, Codford, Wiltshire BA12 0NJ FOR: - Mr G Lewis & Mrs L Payne			
DRAWN: GBL	DATE: 12-01-2023	SCALE: As Shown@A3	
DRG No: SITE ELEVATIONS NORTH & SOUTH	REV: - B		