






SOUTH ELEVATION -FROM A36

 

Scale 1:200

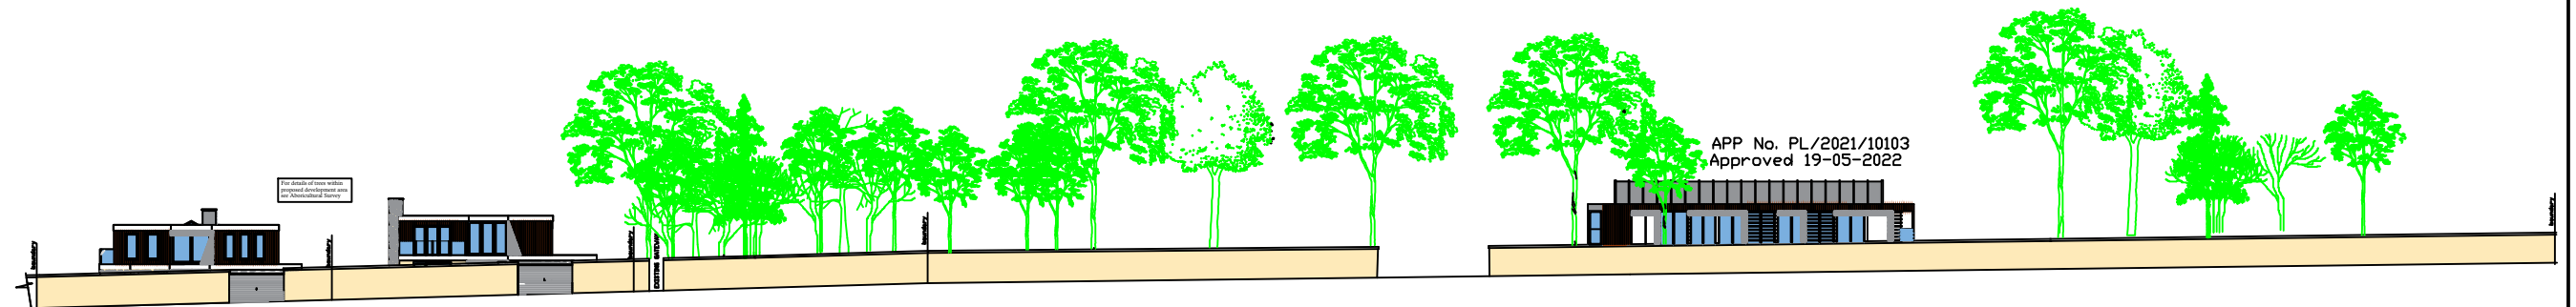

NORTH ELEVATION - STREET VIEW < INCLUDING PL/2021/10103 >

 

Scale 1:500

C	VISIBILITY SPLAYS REMOVED	GBL	25-10-26
B	TREES POSITIONS UPDATED	GBL	12-02-23
A	NOTES REF VEGETATION AMENDED	GBL	28-11-24
REV	DESCRIPTION	BY	DATE
Mr G. Lewis & Mrs L. Payne			
© UNAUTHORISED COPYING OR USE IS NOT PERMITTED			
TITLE: Proposed New Dwellings at Land West of North Lodge, Codford, Wiltshire BA12 0NJ FOR:- Mr G Lewis & Mrs L Payne			
DRAWN:	GBL	DATE:	12-01-2023
SCALE:	As Shown@A3		
DRG No:	ELEVATIONS - FROM A36 & NORTH ROAD		REV: - C