




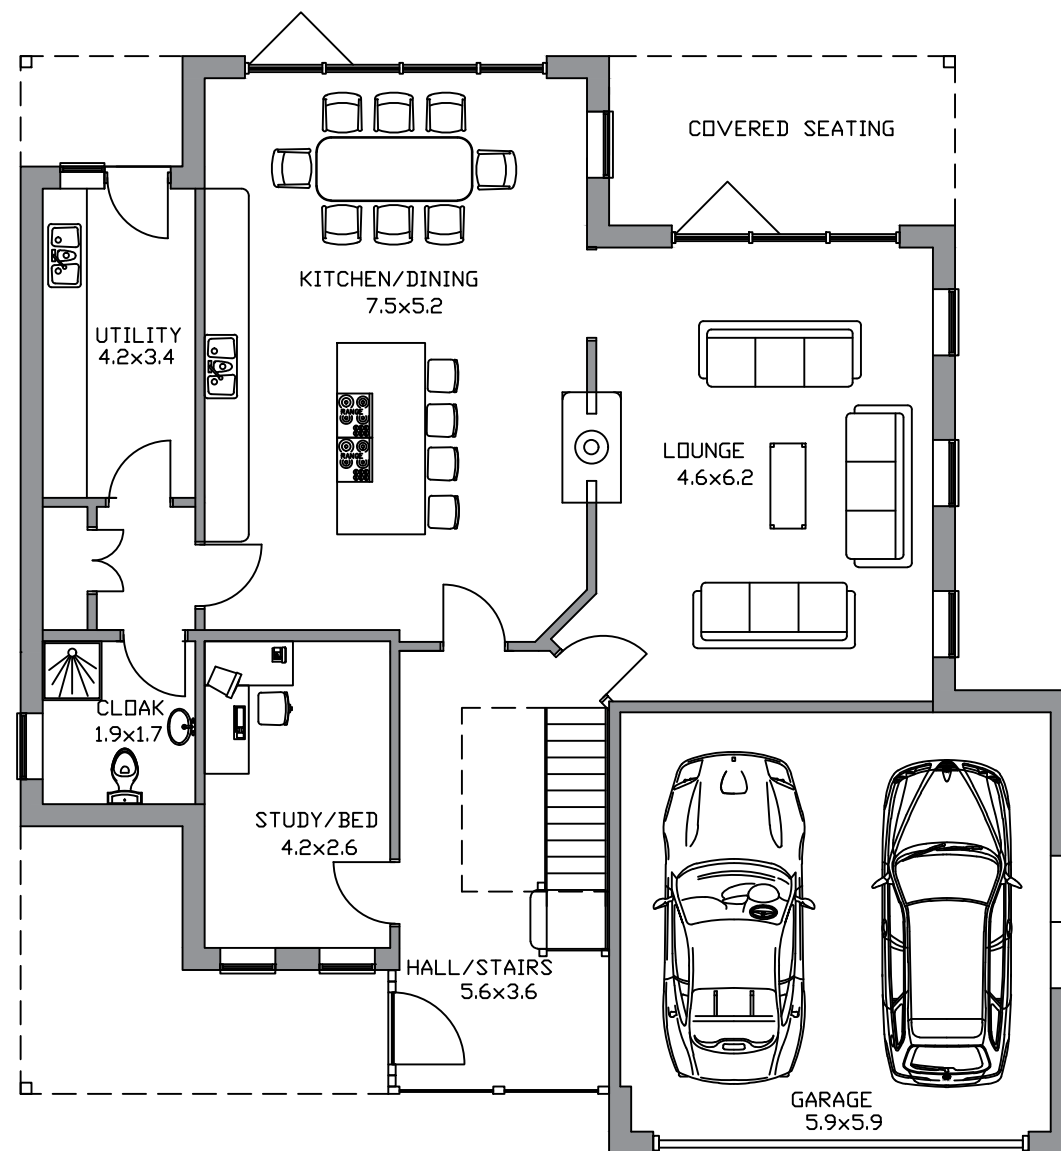

GROUND FLOOR PLAN

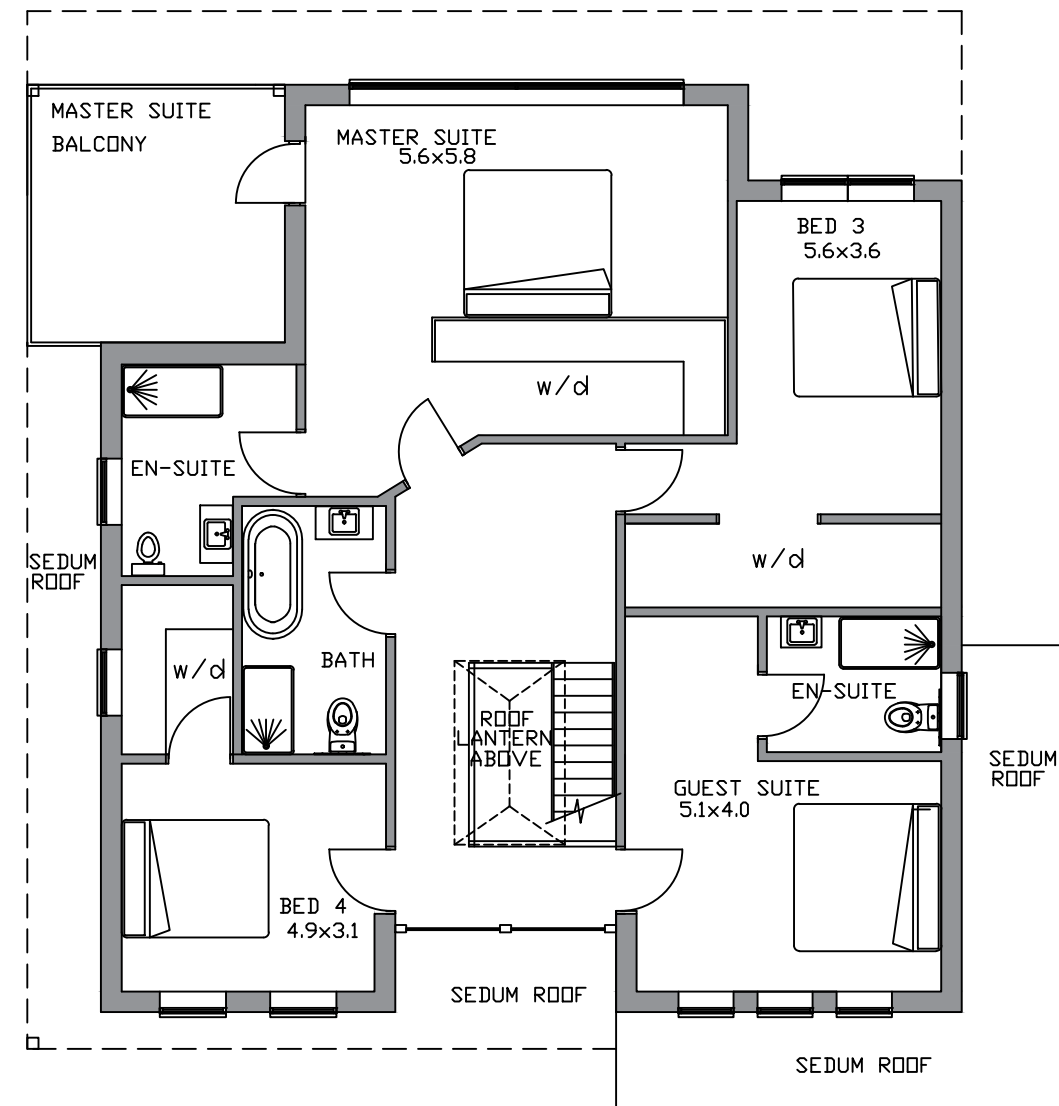

FIRST FLOOR PLAN

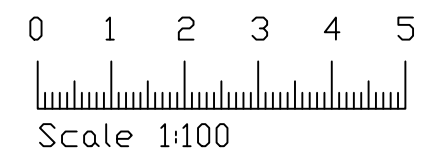

REV	DESCRIPTION	BY	DATE
Mr G. Lewis & Mrs L. Payne			
© UNAUTHORISED COPYING OR USE IS NOT PERMITTED			
TITLE: Proposed New Dwellings at Land West of North Lodge, Codford, Wiltshire BA12 0NJ FOR: - Mr G Lewis & Mrs L Payne			
DRAWN: GBL	DATE: 12-01-2023	SCALE: As Shown@A3	
DRG No: PROPOSED FLOOR PLANS - HOUSE 1			REV: -