




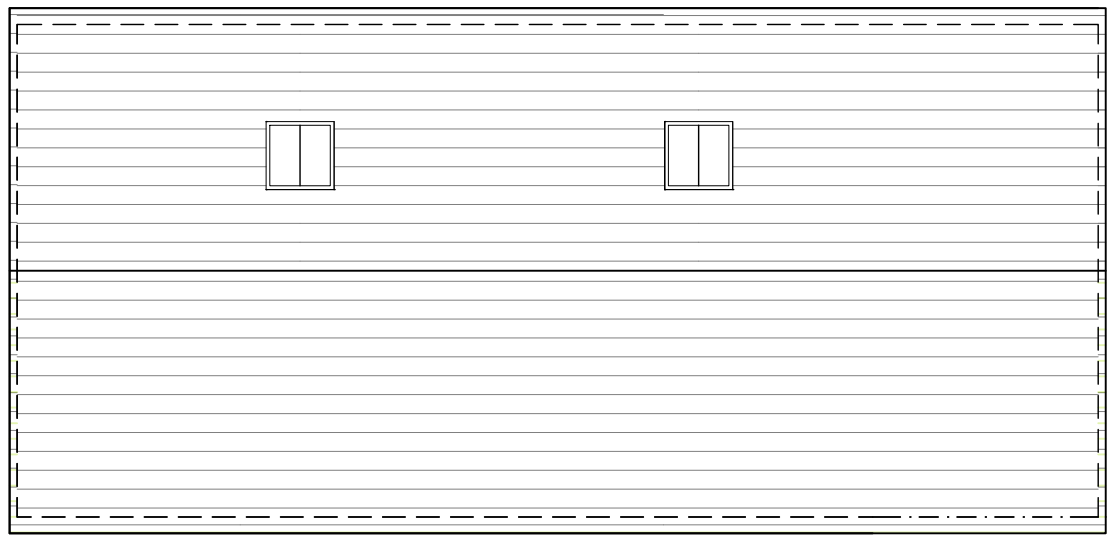


Roof Plan

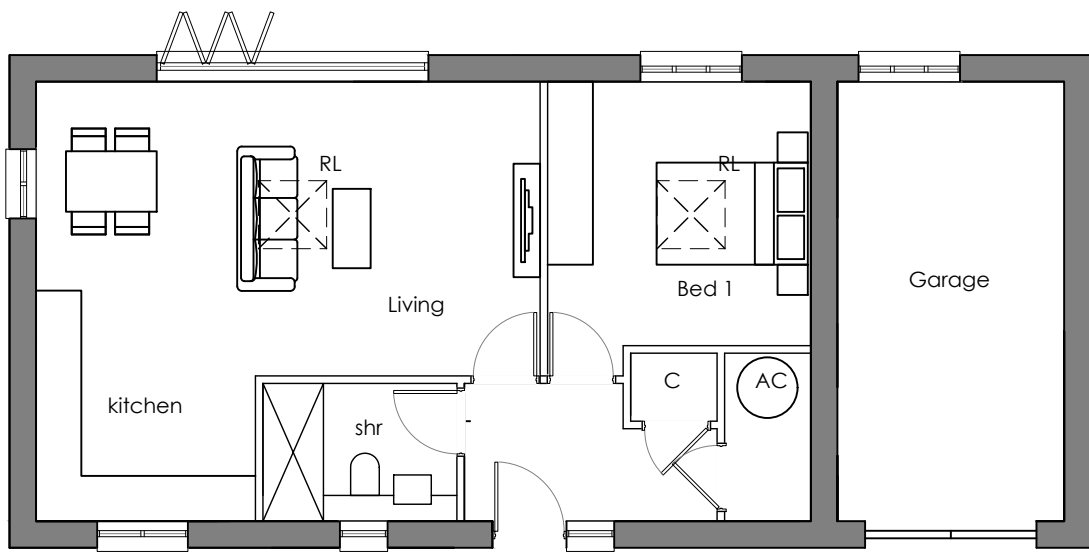


Ground Floor Plan

Plans 1:100

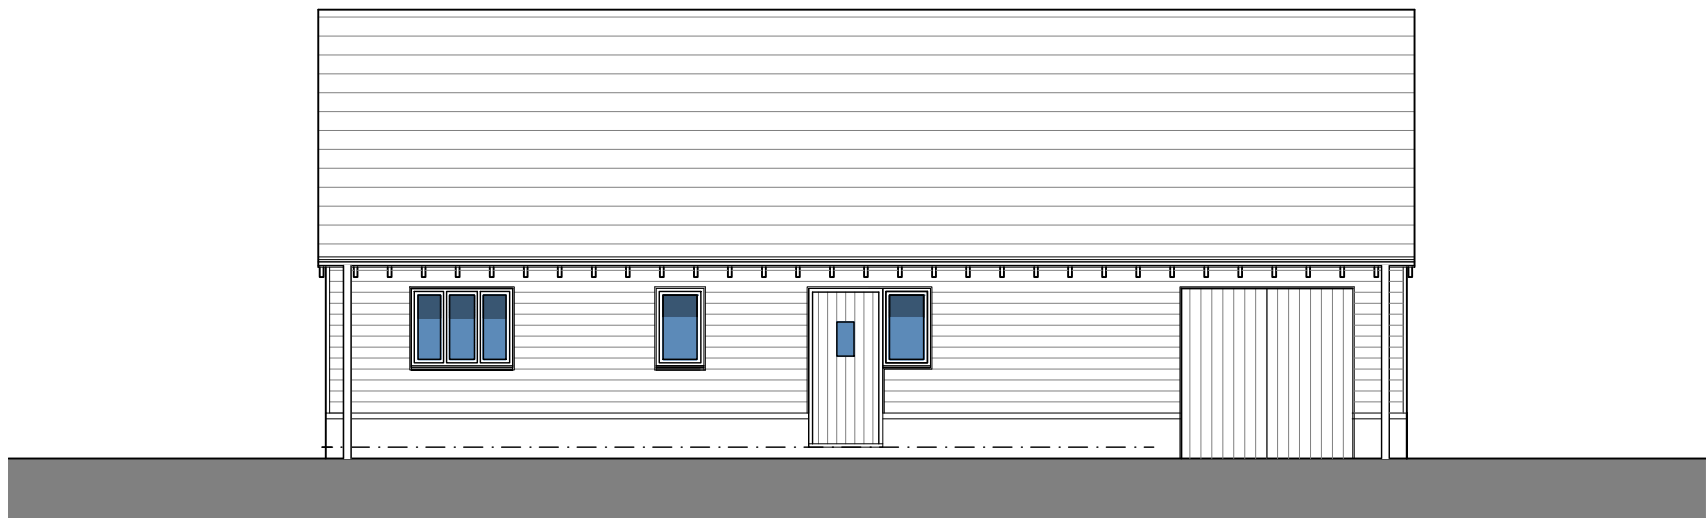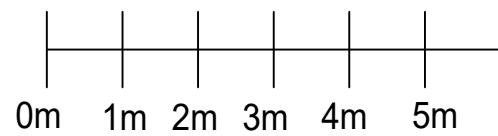

Front elevation

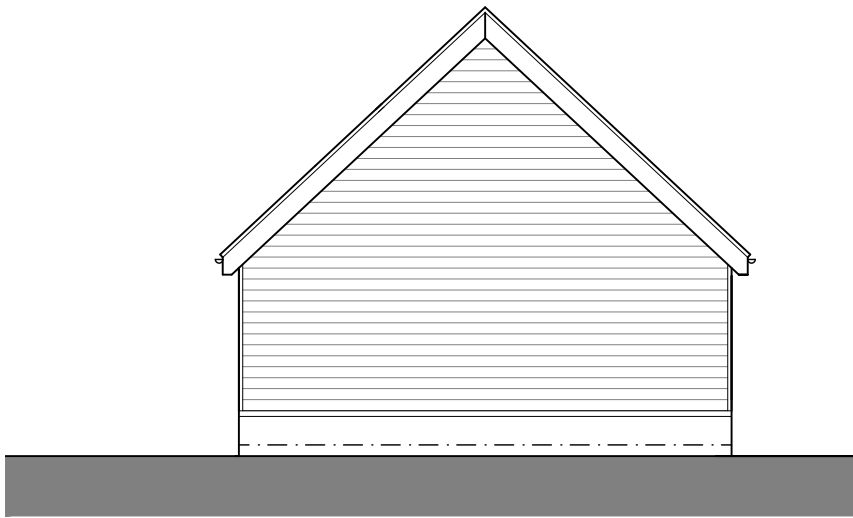

Side elevation




Rear elevation



Side elevation

Elevations 1:100

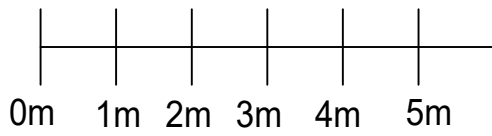

Materials :
Walls-brick plinth+ horizontal timber cladding
Roof - slate
Windows- painted timber
External doors- painted timber

GIA- 79.08 sqm
(incl integral garage)
1 bed
2 parking spaces

Rev	Description	By	Check	Date
-----	-------------	----	-------	------

Cox Martin Design

Rowan Tree, Shorts Green Lane, Motcombe, Shaftesbury SP7 9PA
T 01747 850972 mob: 07889 564 050 caroline@coxmartindesign.co.uk

Client

Ms C Martin

Project
Land South of Park Street
Heytesbury

Drawing
House types- plot 2
Plans and elevations

Scale	Date	Author	Checked
varies @A1	Feb 2026	cpm	cpm
Project No	Drawing No	Revision	
2409	L204	p2	