




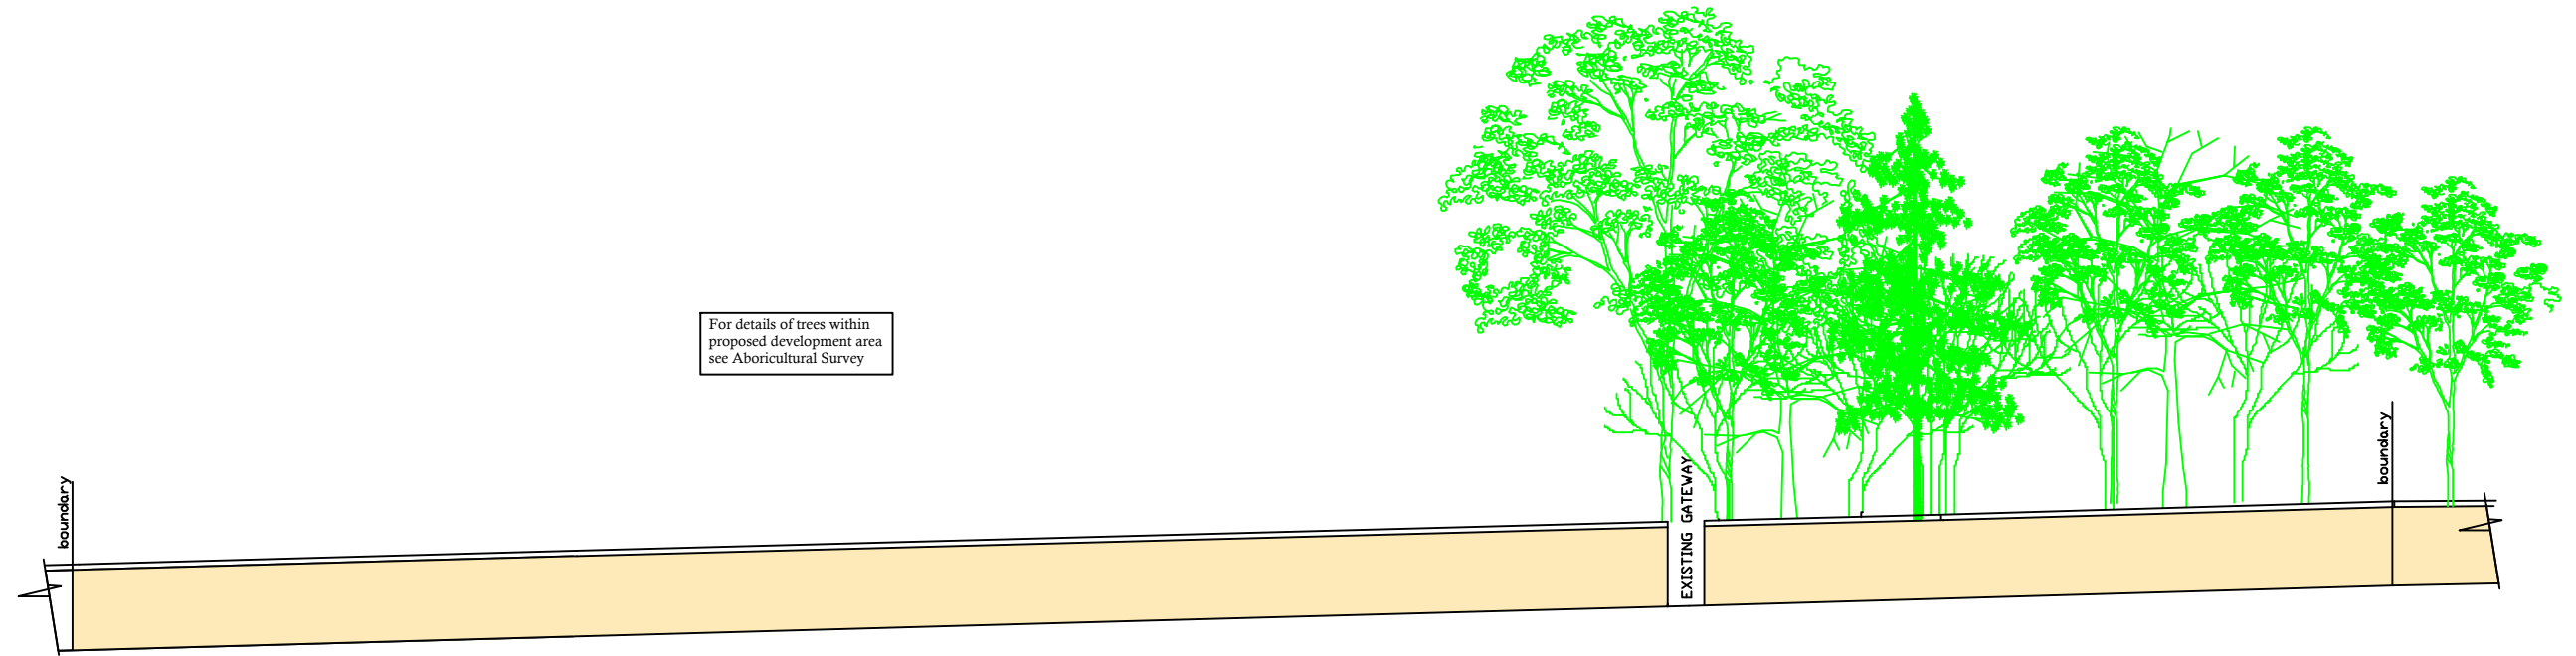

EXISTING NORTH ELEVATION

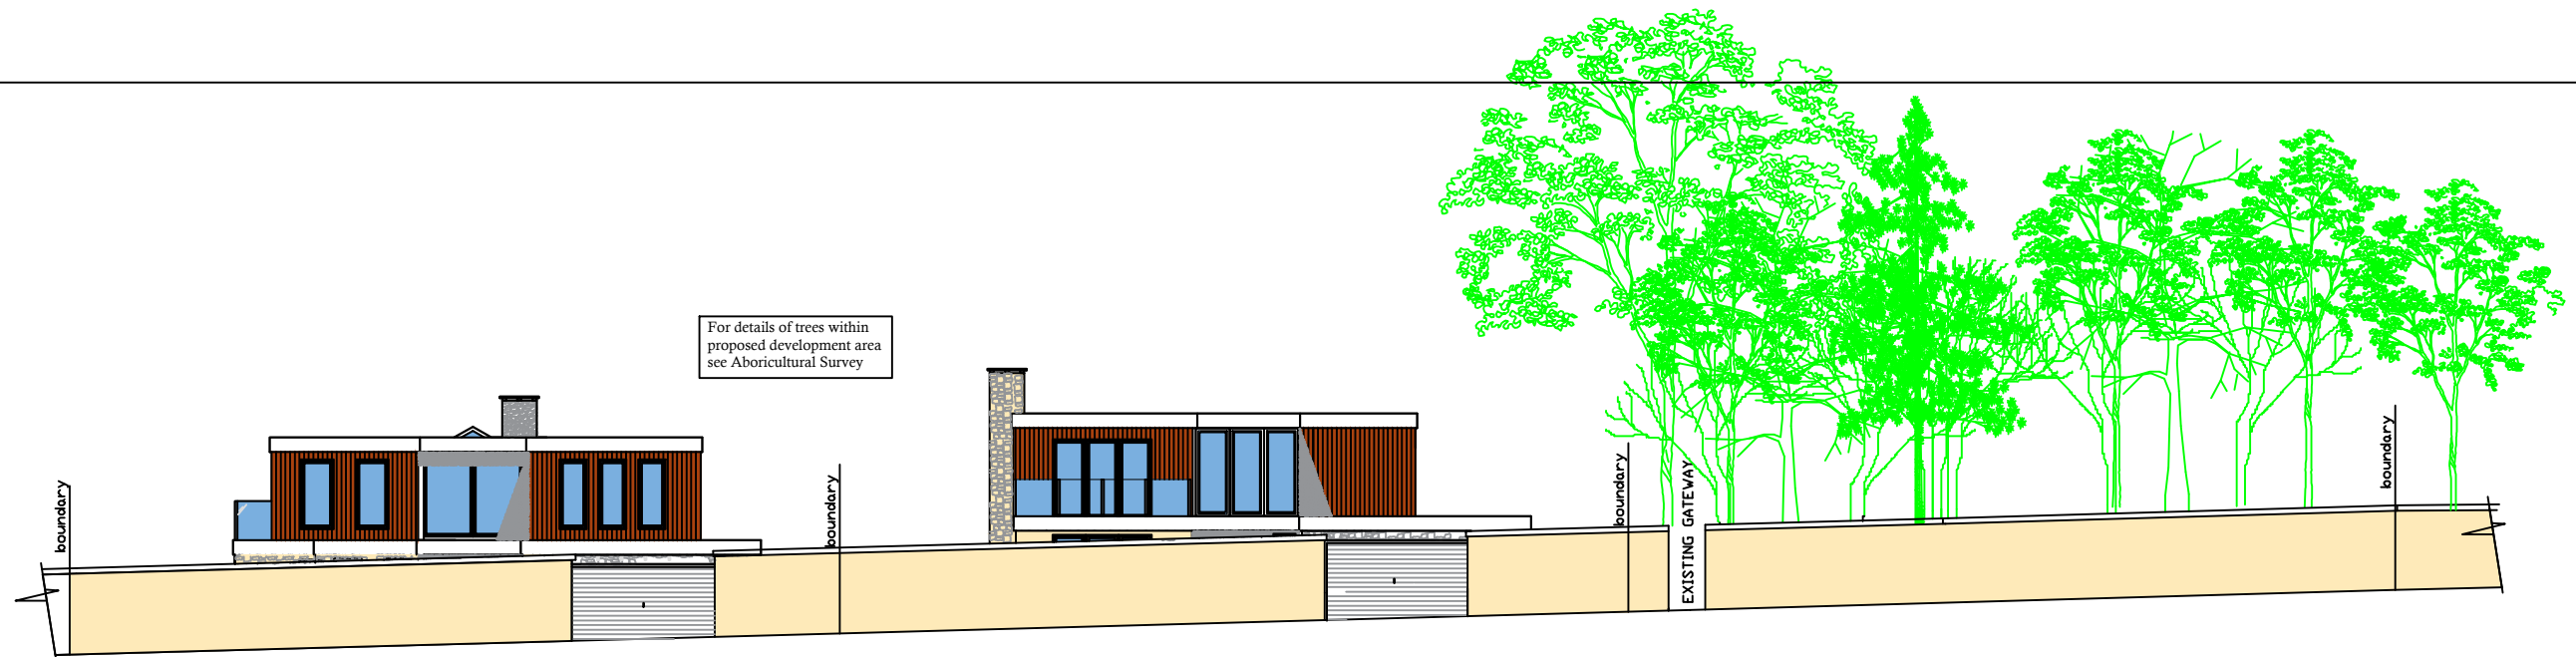

PROPOSED NORTH ELEVATION

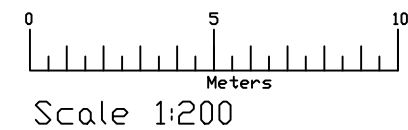

| REV   | DESCRIPTION      | BY                 | DATE |
|---|------------------|--------------------|------|
| Mr G. Lewis & Mrs L. Payne                                                                                                |                  |                    |      |
| © UNAUTHORISED COPYING OR USE IS NOT PERMITTED                                                                            |                  |                    |      |
| TITLE: Proposed New Dwellings at Land West of North Lodge,<br>Codford, Wiltshire BA12 0NJ FOR: - Mr G Lewis & Mrs L Payne |                  |                    |      |
| DRAWN: GBL   | DATE: 12-01-2023 | SCALE: As Shown@A3 |      |
| DRG No: LISTED BUILDING CONSENT - ELEVATIONS                                                                              |                  | REV: -             |      |