



BUILDING PC B 768 (MODULAR BUILDING)

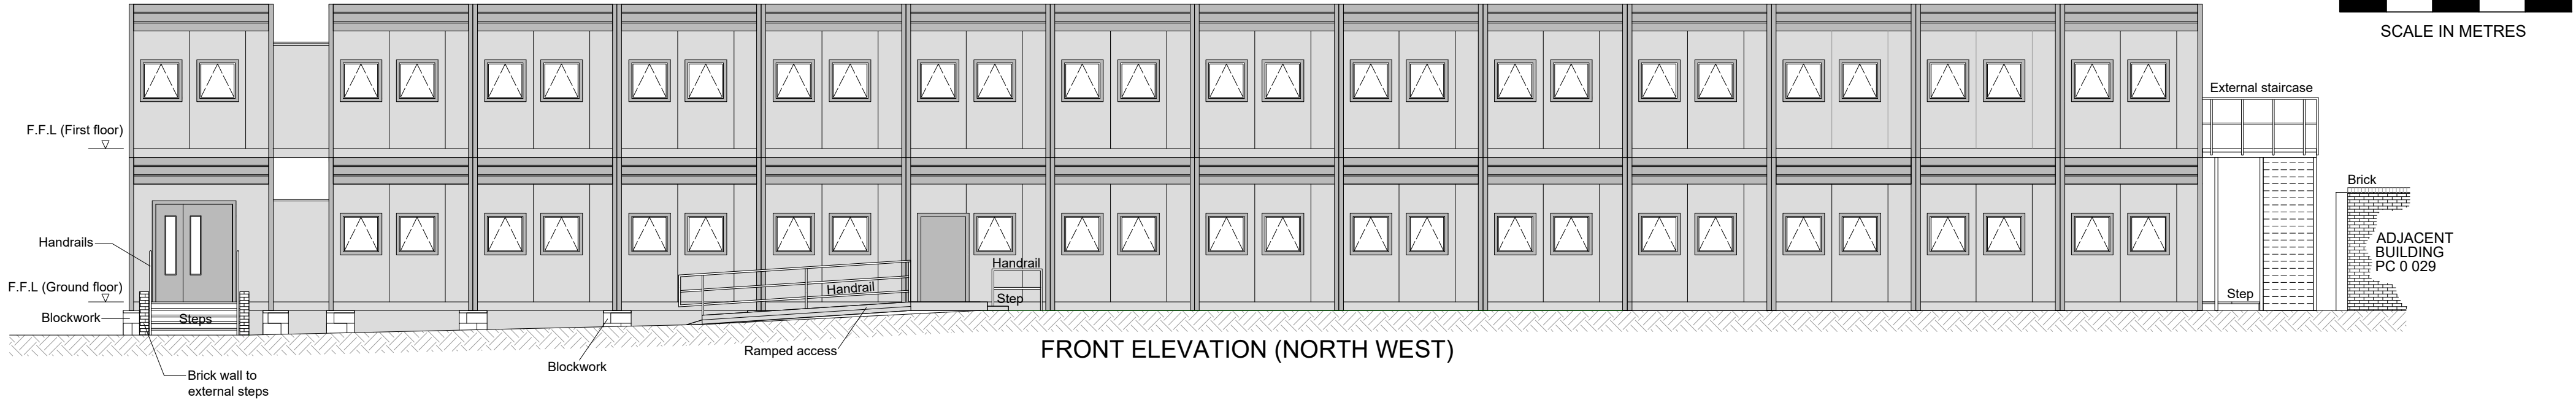

FRONT ELEVATION (NORTH WEST)


BUILDING PC B 768 (MODULAR BUILDING)

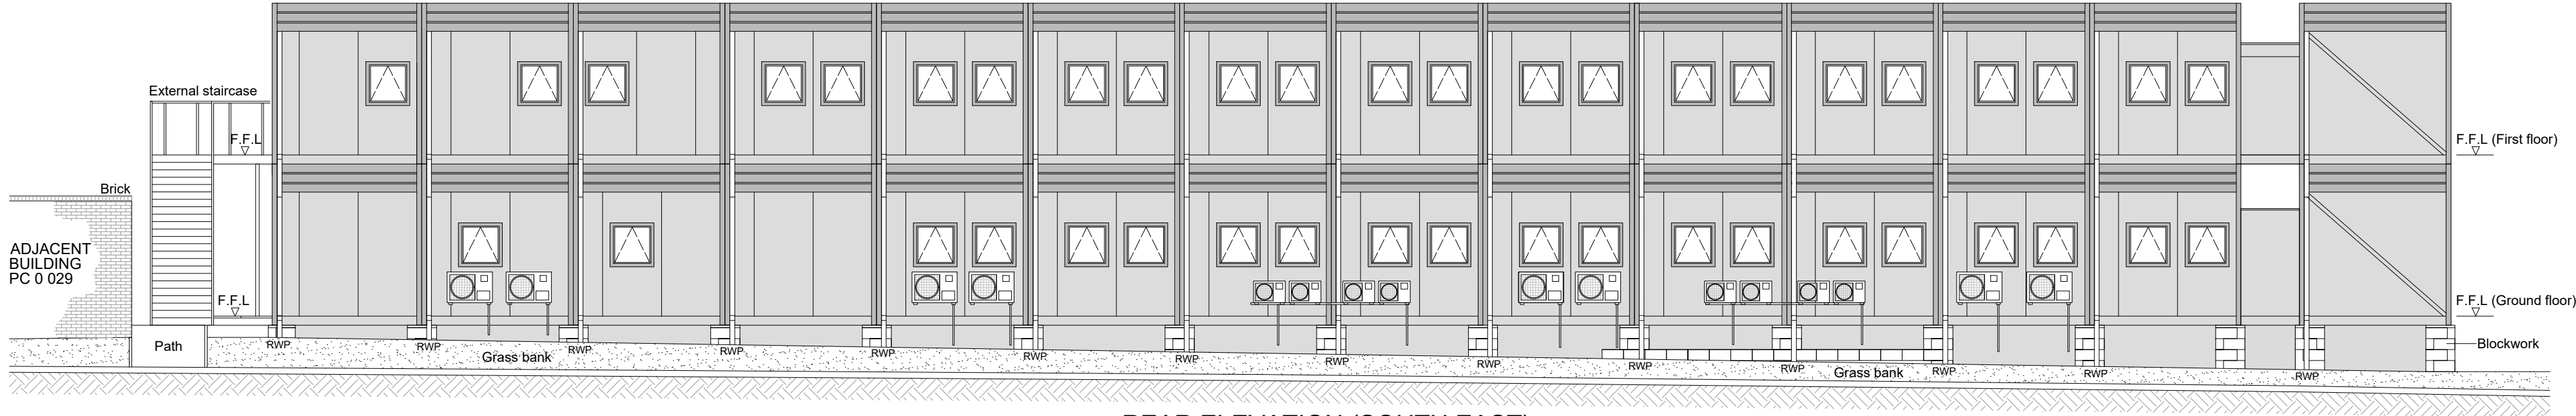

REAR ELEVATION (SOUTH EAST)

ADJACENT BUILDING PC 0 604


BUILDING PC B 768 (MODULAR BUILDING)

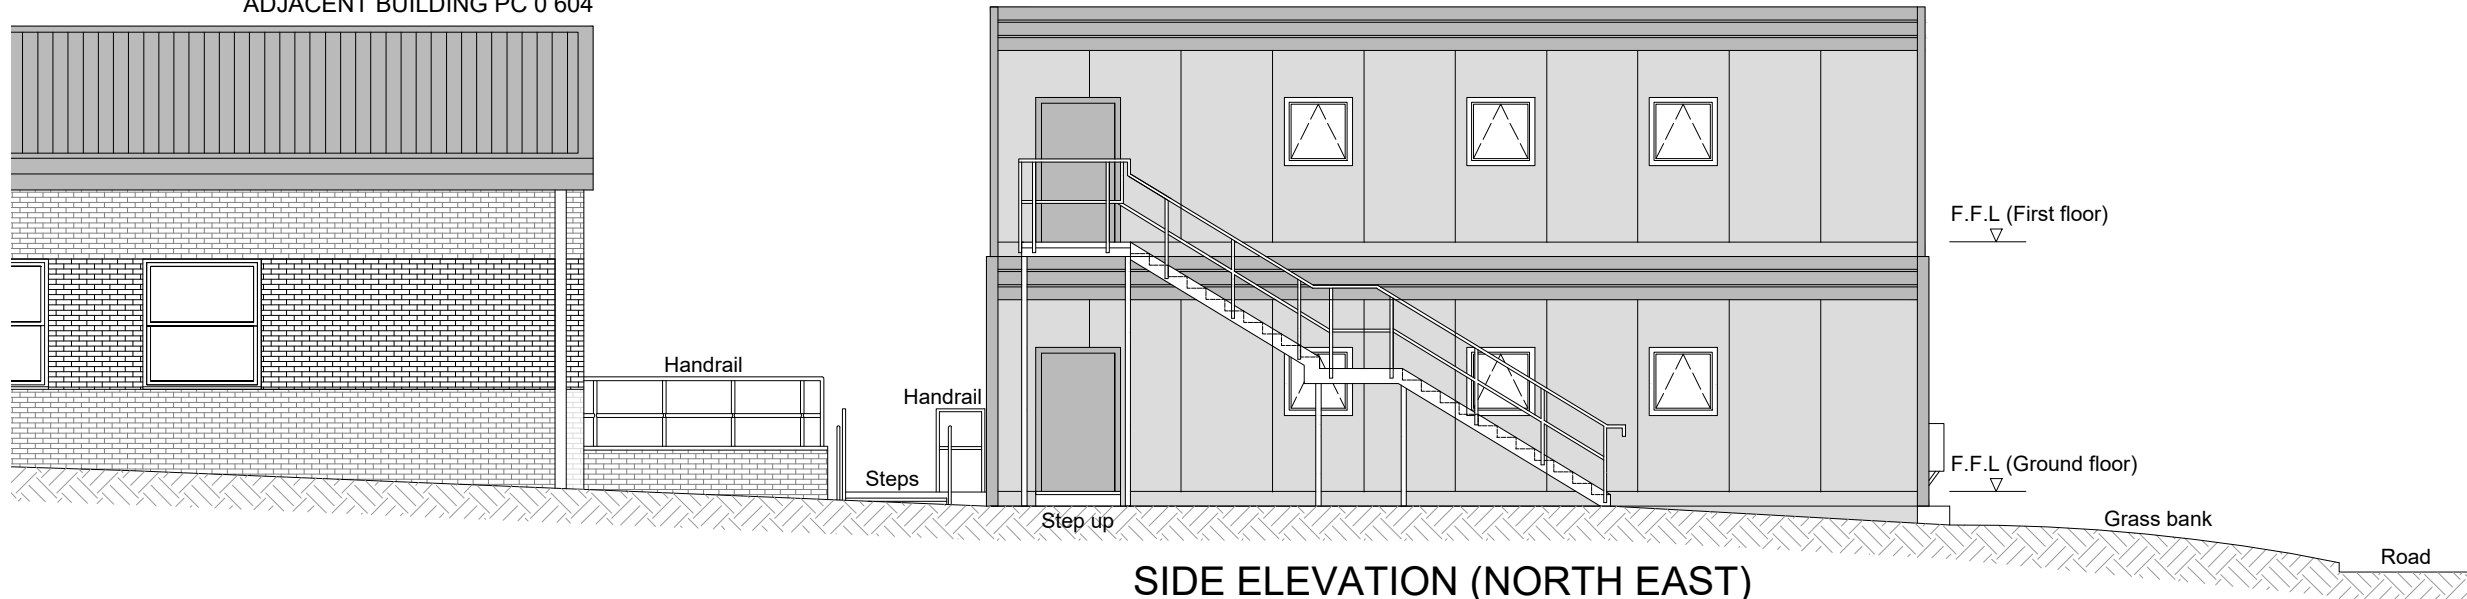

SIDE ELEVATION (NORTH EAST)

BUILDING PC B 768 (MODULAR BUILDING)

ADJACENT BUILDING PC 0 604

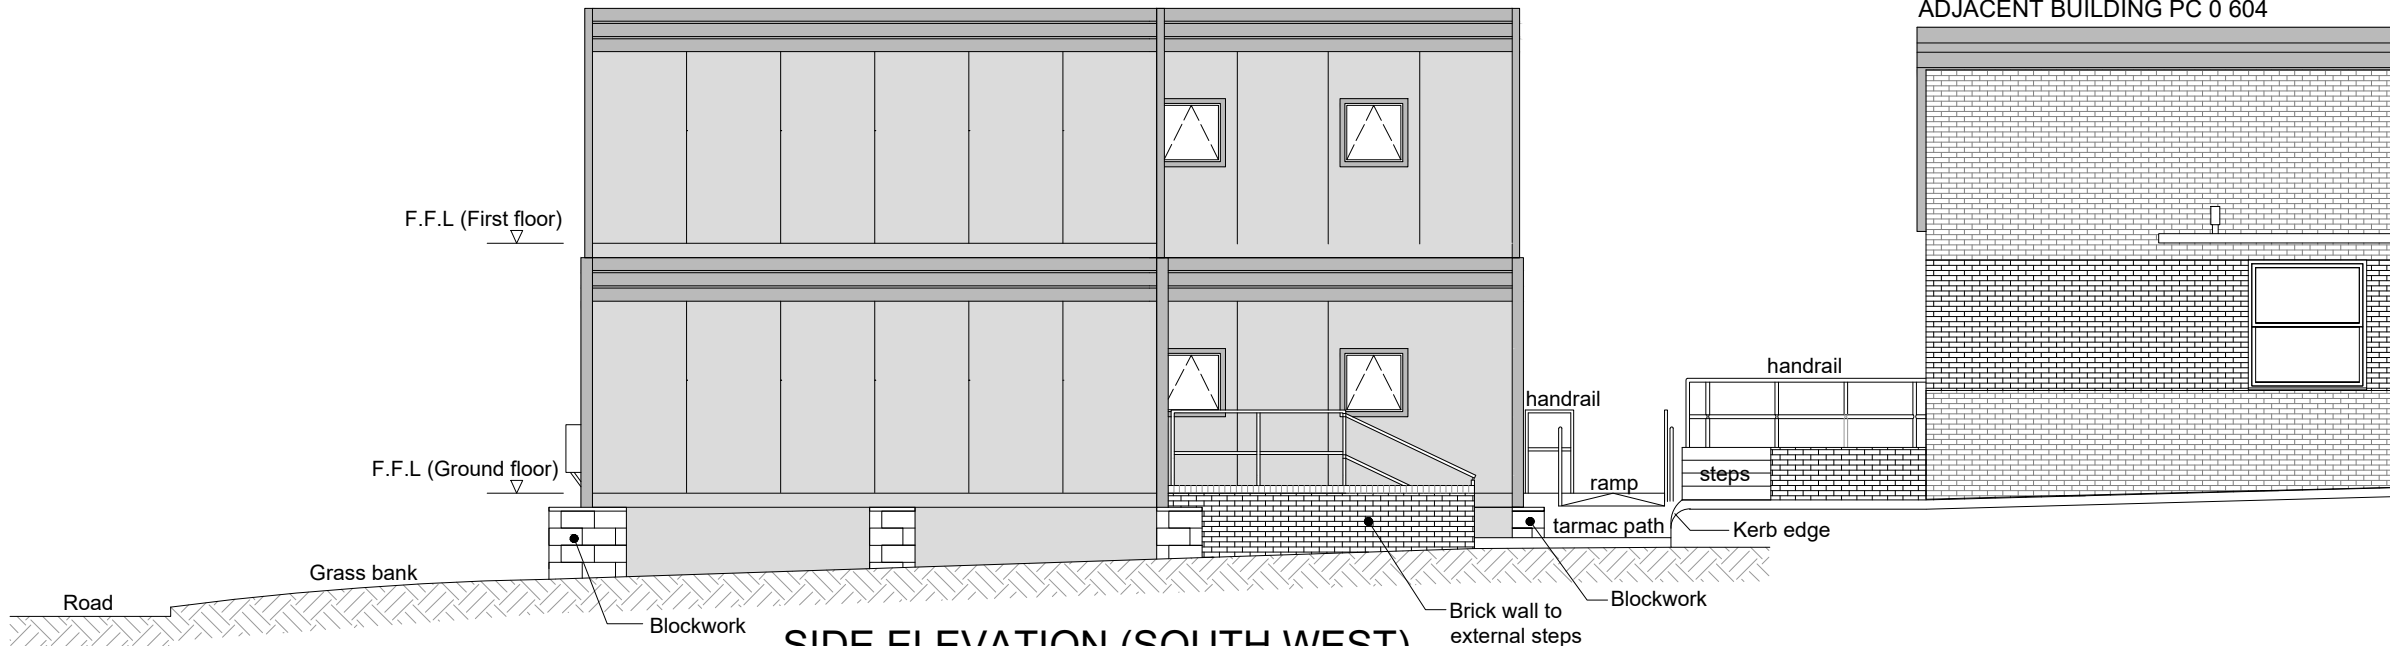

SIDE ELEVATION (SOUTH WEST)

01	FIRST ISSUE	FEB26	R.S
Rev	Description	Date	Approved

AMENDMENT RECORD

Aspire Defence
Services Limited



Office of Origin:
Aspire Defence Services Limited
Kannada House
Building 79
Jellalabad Barracks
Tidworth
Wiltshire
SP9 7BQ

Aspire Helpdesk Tel: 01980 88 5103
www.Aspiredefence.co.uk

Site/Project:
MODULAR BUILDING PC B 768
PICTON BARRACKS
BULFORD

Drawing Title:
PLANNING APPLICATION DRAWING:
EXISTING ELEVATIONS

Drawing No. of Filename:
3-PCB768-XX-AR-0587

Rev:
01

Scale: **1:100 @ A2**

Drawn: **M.YOUNG** Date: **FEB 26**

Checked: **K.BRADBURY / K.CONLEY** Date: **FEB 26**

Approved: **R.SEARLE** Date: **FEB 26**

This drawing remains the property of Aspire Defence Services Limited. Figured dimensions only are to be taken from this drawing. All dimensions are to be checked on site.