
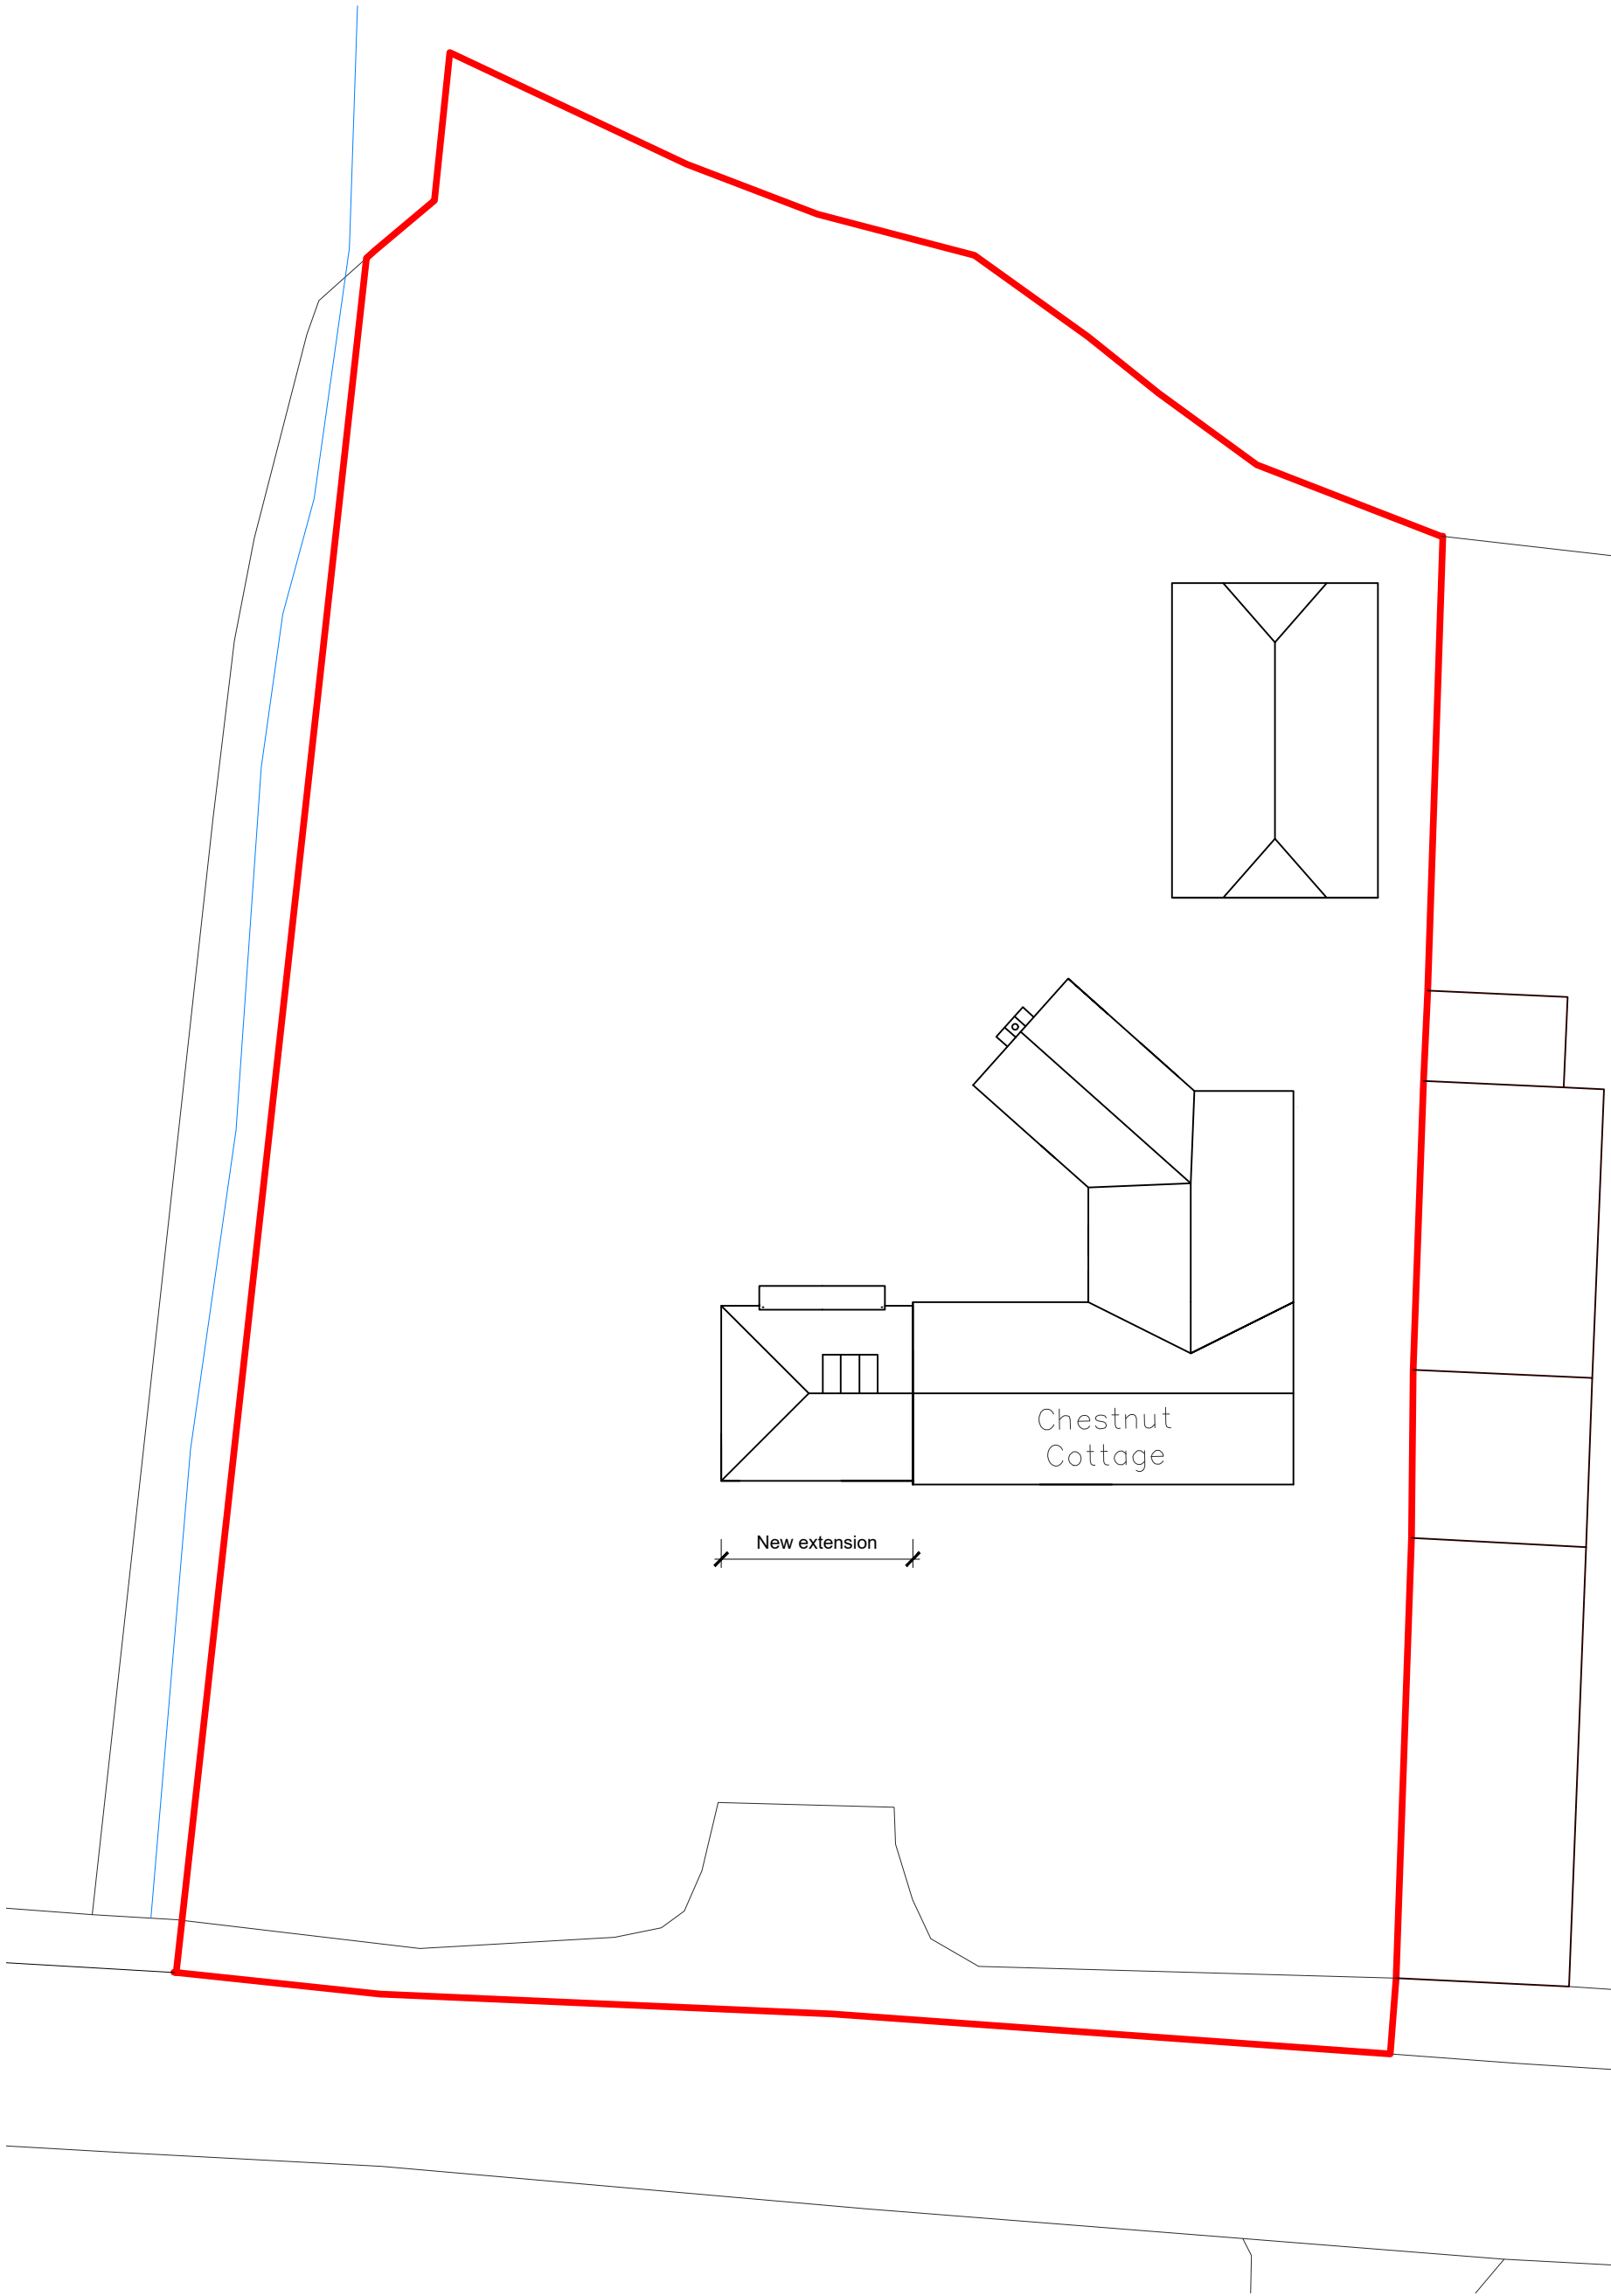
 


 

A- 27.02.2026- Amendments

Client - Mr & Mrs Campbell-Slight		Contractors must check all dimensions on site. Only figured dimensions are to be worked from. Discrepancies must be reported to the Architect before proceeding. THIS DRAWING IS COPYRIGHT. ©			A
Project - Proposed Works at Chestnut Cottage Hilcott, Pewsey, SN9 6LE	Date - 01.12.2025	By - CL	Scale - 1:200 @A3	REV -	
Drawing - Proposed Site Plan	Job No - 2508	CHKD - NK	Drawing No - PL-001		

The Studio
105 Southbroom Road
Devizes
Wiltshire
SN10 1LY
tel: 01380 722 204
mob:07733 885 770
www.dra-architects.co.uk

DRA
ARCHITECTS