


SCALE IN METRES

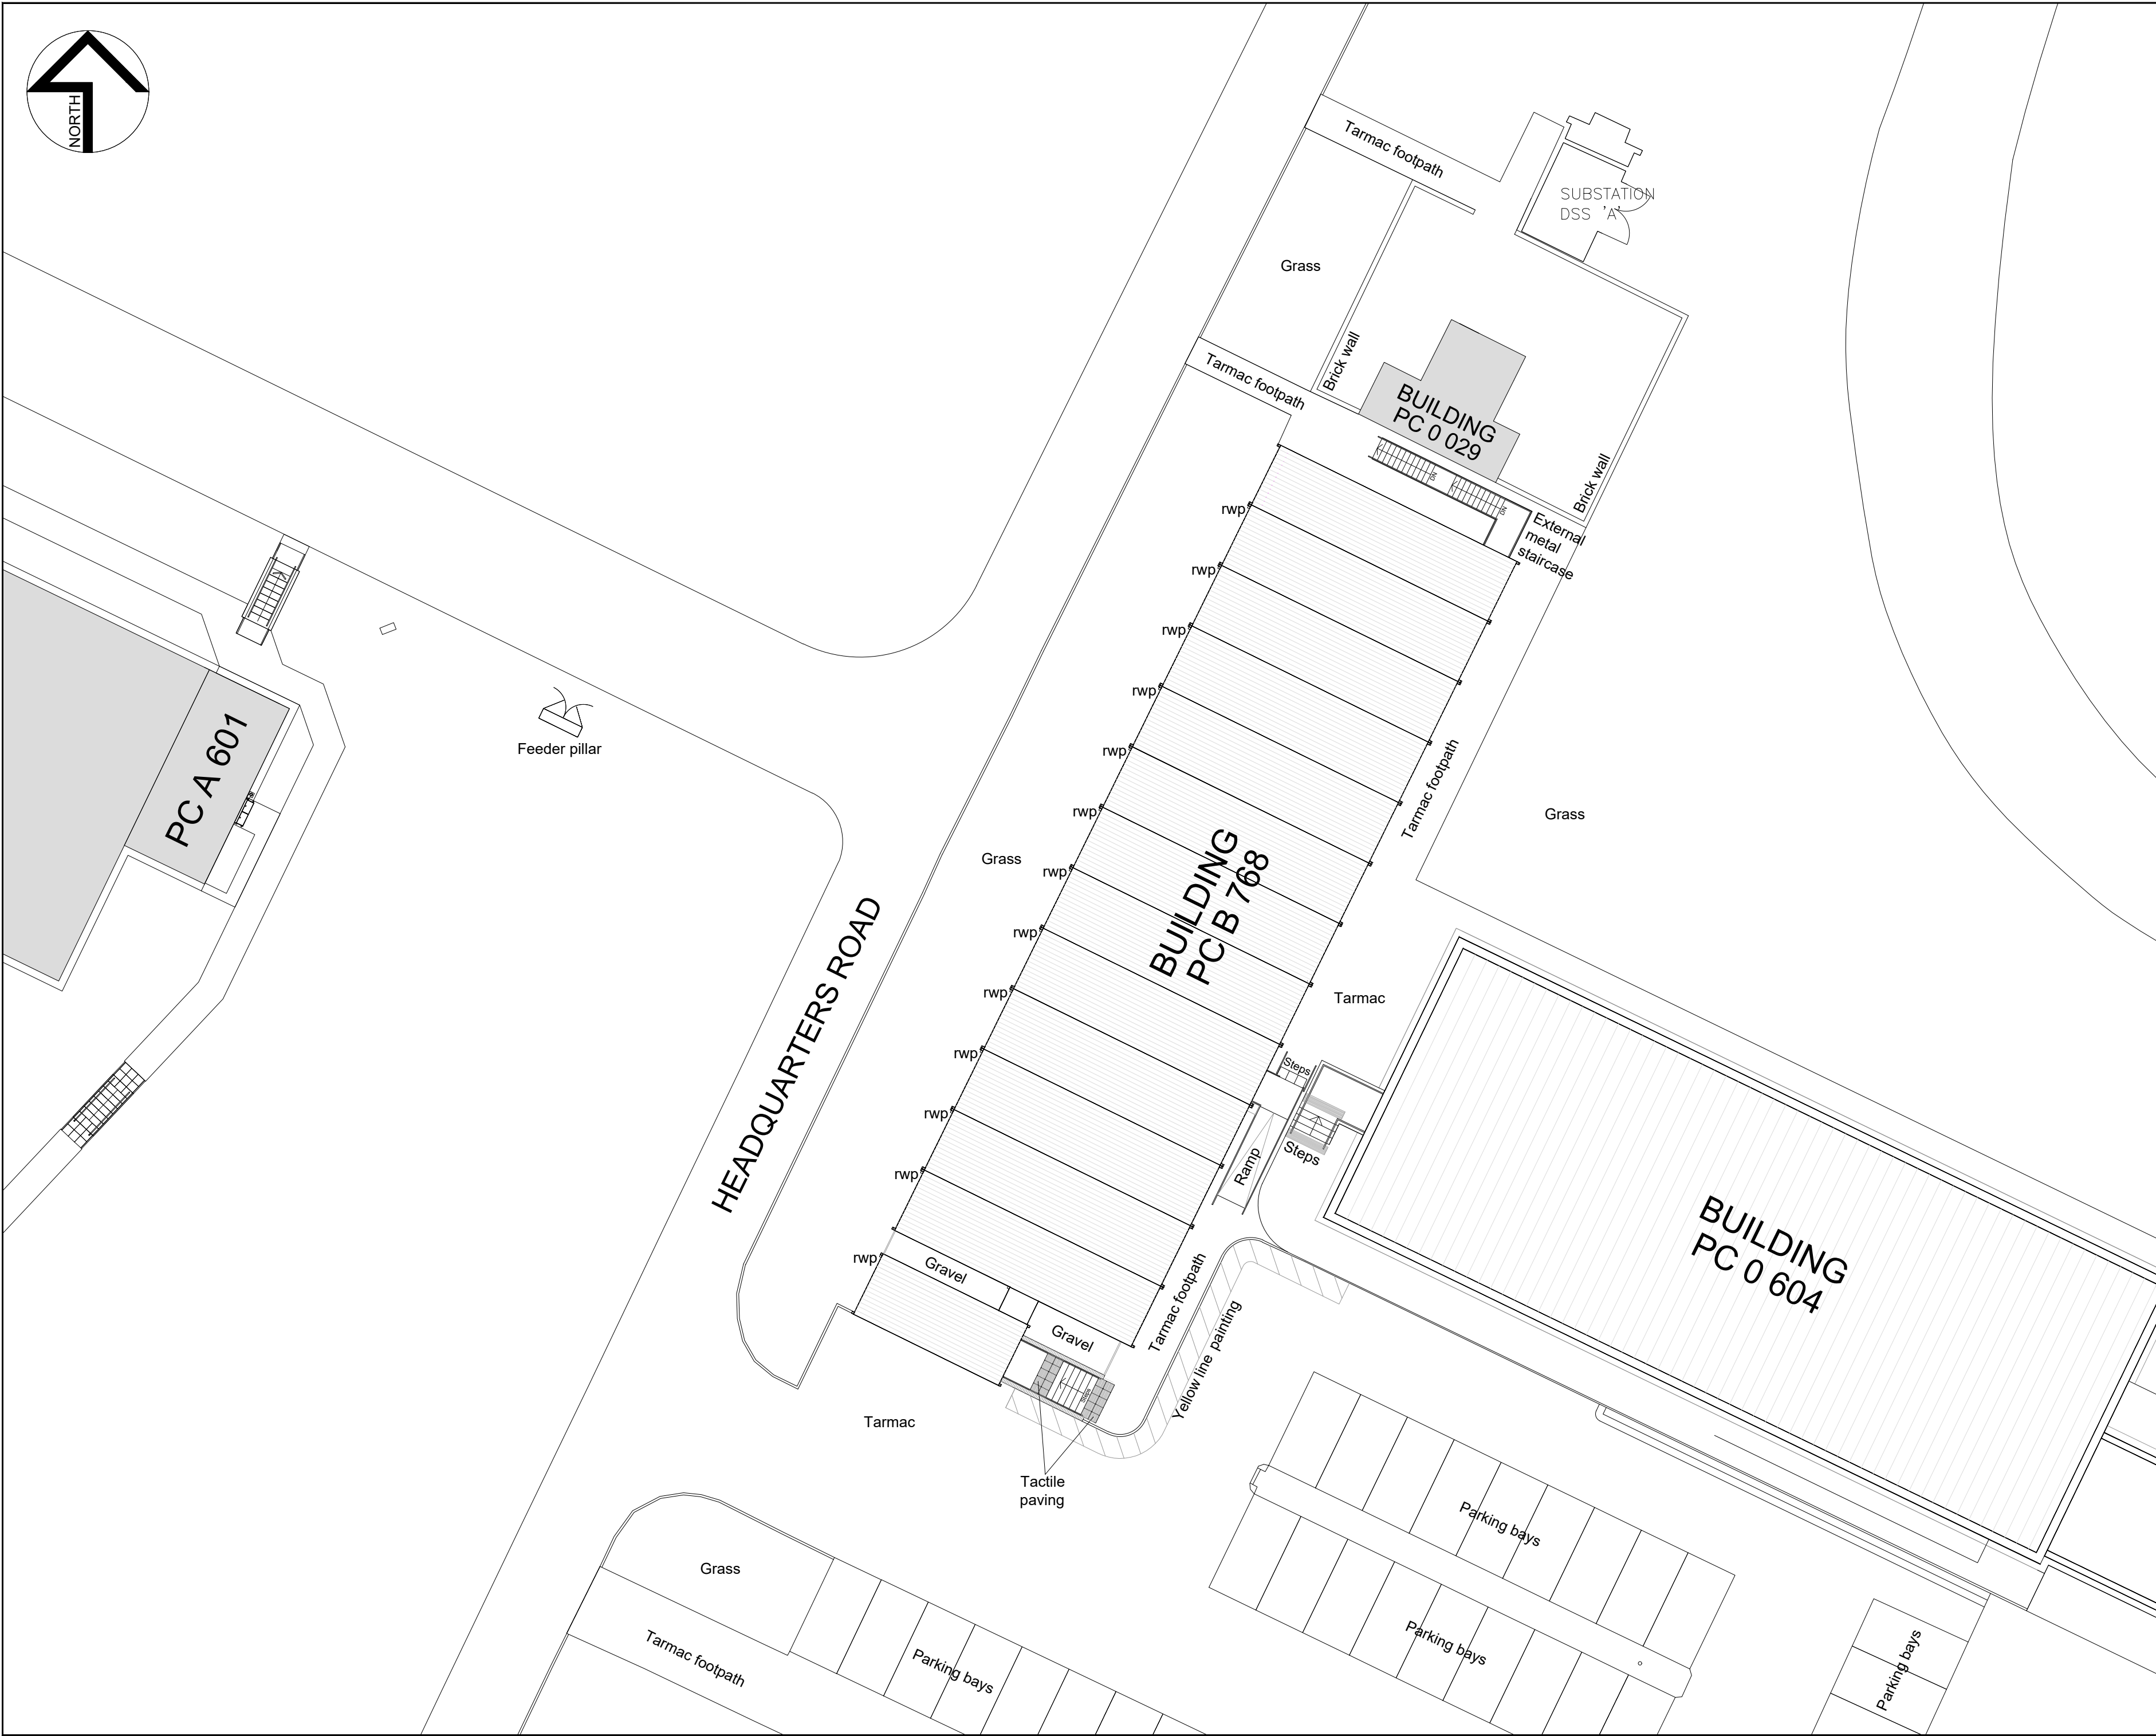

01	FIRST ISSUE	FEB26	R.S
Rev	Description	Date	Approved

AMENDMENT RECORD

Aspire Defence Services Limited

Office of Origin:
Aspire Defence Services Limited
Kannada House
Building 79
Jettalabad Barracks
Tidworth
Wiltshire
SP9 7BQ

Aspire Helpdesk Tel: 01980 88 5103
www.Aspiredefence.co.uk

Site/Project:
MODULAR BUILDING PC B 768
PICTON BARRACKS
BULFORD

Drawing Title:
PLANNING APPLICATION DRAWING:
EXISTING SITE PLAN

Drawing No. of Filename: 3-PCB768-XX-AR-0590	Rev: 01
---	------------

Scale: 1:200 @ A2	
Drawn: M.YOUNG	Date: FEB 26
Checked: K.BRADBURY / K.CONLEY	Date: FEB 26
Approved: R.SEARLE	Date: FEB 26

This drawing remains the property of Aspire Defence Services Limited. Figured dimensions only are to be taken from this drawing. All dimensions are to be checked on site.