
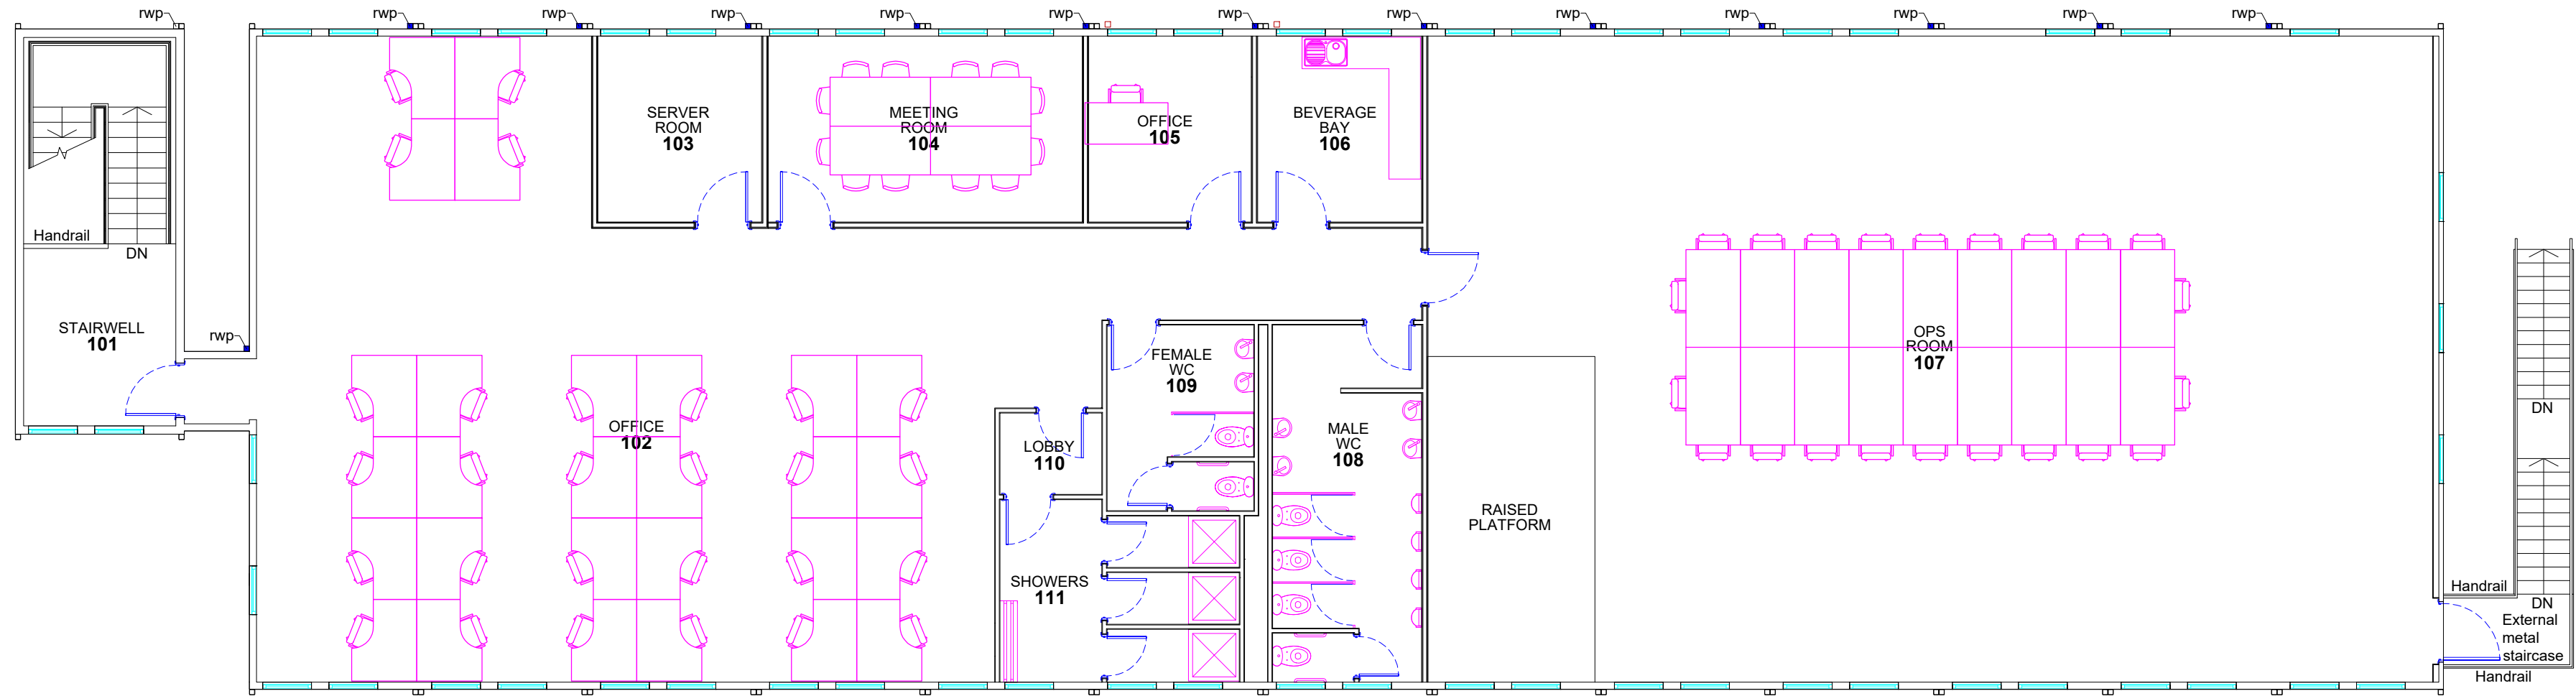
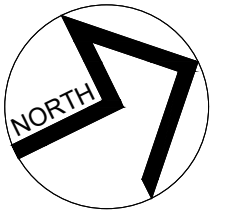


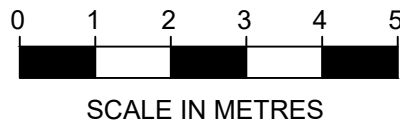

FIRST FLOOR GROSS EXTERNAL AREA (GEA): 516m²

01	FIRST ISSUE	FEB26	R.S
Rev	Description	Date	Approved

AMENDMENT RECORD

Aspire Defence Services Limited

Office of Origin:
Aspire Defence Services Limited
Kannada House
Building 79
Jellalabad Barracks
Tidworth
Wiltshire
SP9 7BQ

Aspire Helpdesk Tel: 01980 88 5103
www.Aspiredefence.co.uk

Site/Project:
MODULAR BUILDING PC B 768
PICTON BARRACKS
BULFORD

Drawing Title:
PLANNING APPLICATION DRAWING:
EXISTING FIRST FLOOR PLAN

Drawing No. of Filename:	Rev:
3-PCB768-01-AR-0589	01

Scale: 1:100 @ A2

Drawn: M.YOUNG Date: FEB 26

Checked: K.BRADBURY / K.CONLEY Date: FEB 26

Approved: R.SEARLE Date: FEB 26

This drawing remains the property of Aspire Defence Services Limited. Figured dimensions only are to be taken from this drawing. All dimensions are to be checked on site.