
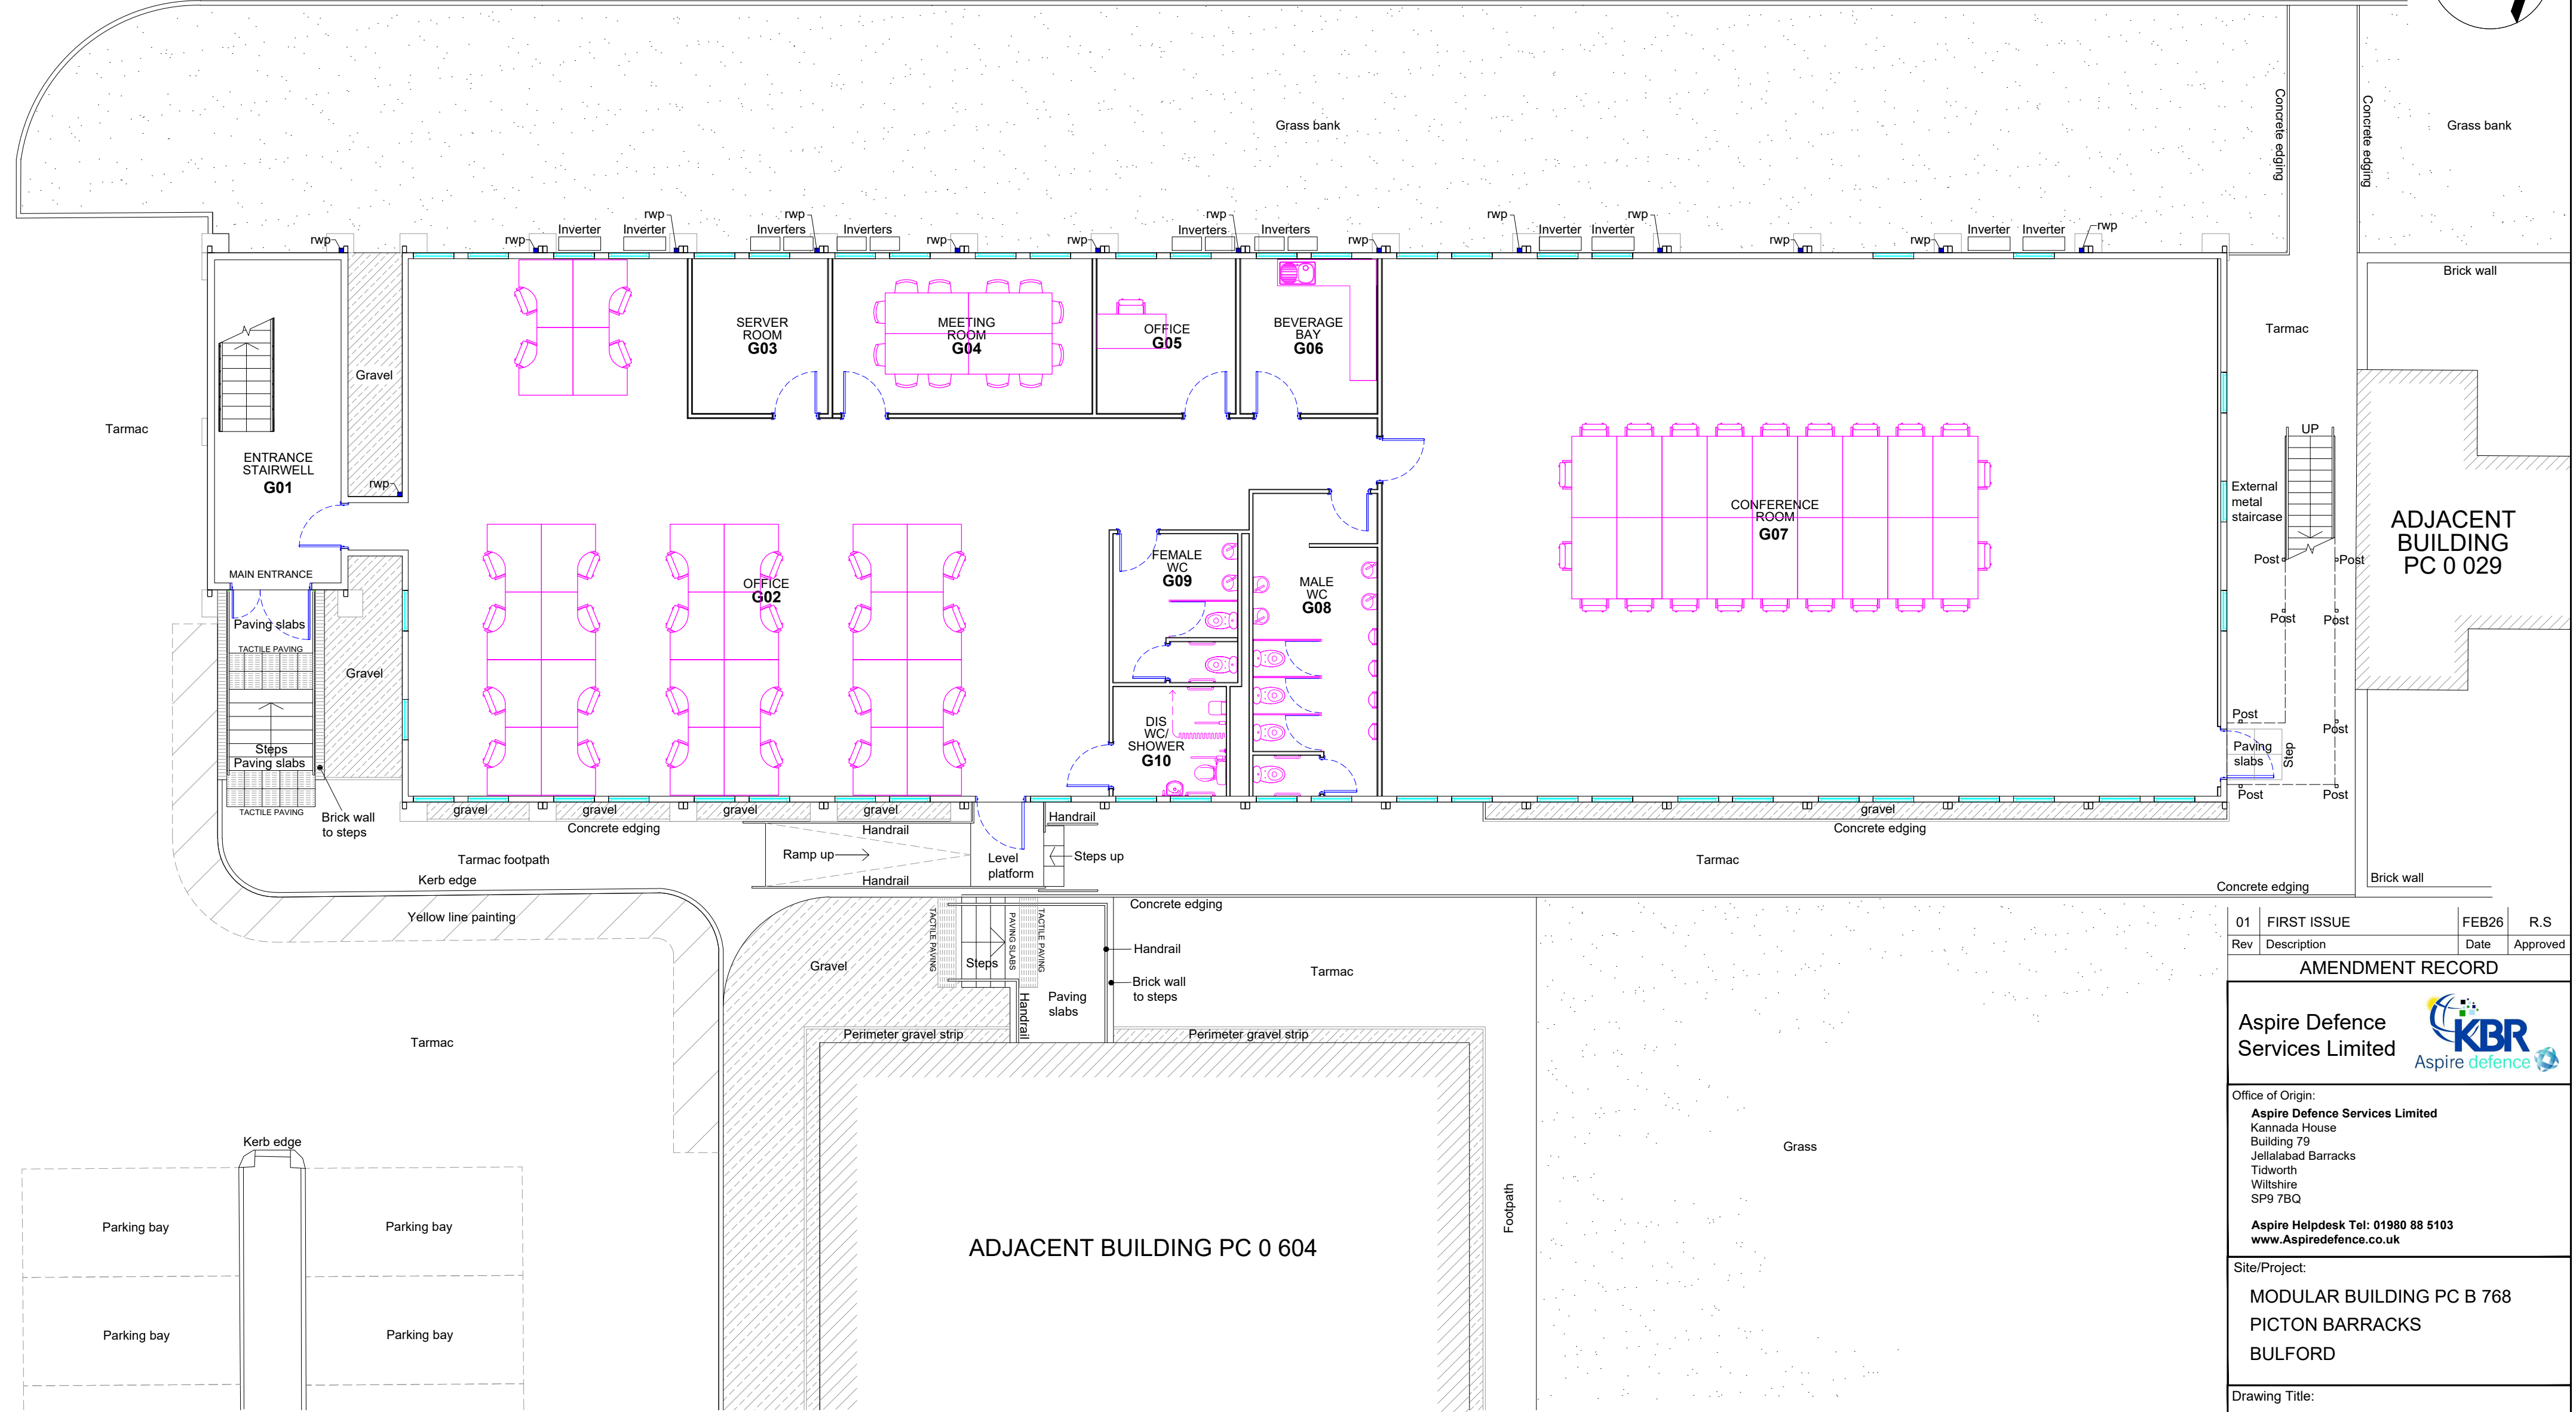


HEADQUARTERS ROAD

Asphalt road

Kerb edge

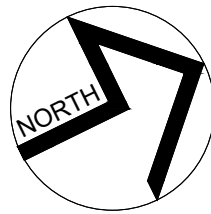

GROUND FLOOR GROSS EXTERNAL AREA (GEA): 516m²

01	FIRST ISSUE	FEB26	R.S
Rev	Description	Date	Approved
AMENDMENT RECORD			
Aspire Defence Services Limited			
Office of Origin:			
Aspire Defence Services Limited Kannada House Building 79 Jellalabad Barracks Tidworth Wiltshire SP9 7BQ Aspire Helpdesk Tel: 01980 88 5103 www.Aspiredefence.co.uk			
Site/Project:			
MODULAR BUILDING PC B 768 PICTON BARRACKS BULFORD			
Drawing Title:			
PLANNING APPLICATION DRAWING: EXISTING GROUND FLOOR PLAN			
Drawing No. of Filename:			Rev:
3-PCB768-00-AR-0588			01
Scale: 1:100 @ A2			
Drawn: M.YOUNG		Date: FEB 26	
Checked: K.BRADBURY / K.CONLEY		Date: FEB 26	
Approved: R.SEARLE		Date: FEB 26	
This drawing remains the property of Aspire Defence Services Limited. Figured dimensions only are to be taken from this drawing. All dimensions are to be checked on site.			