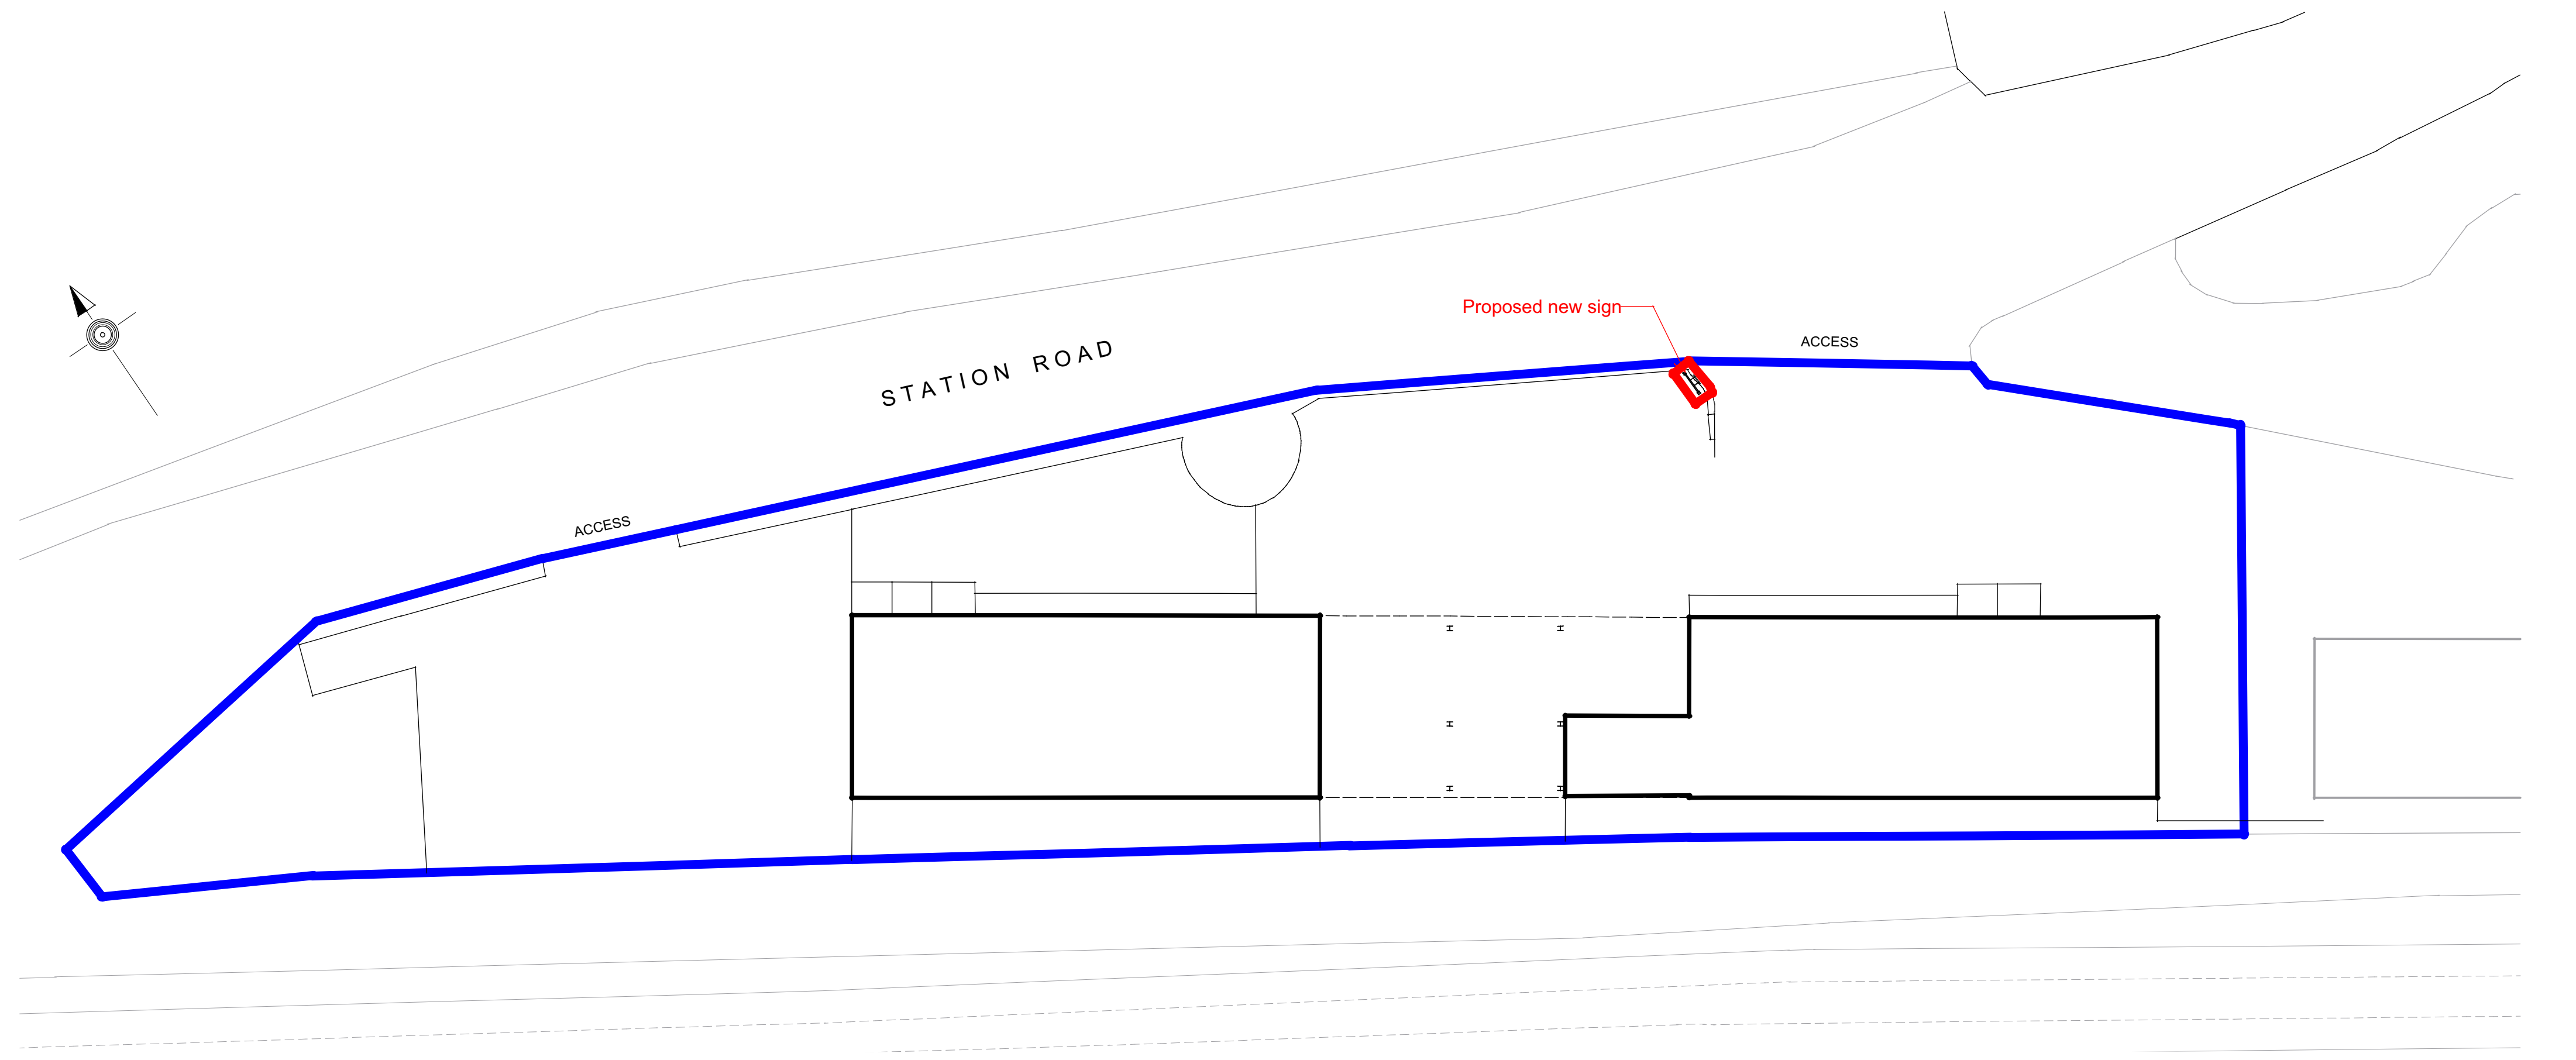


Rev:A	Eastern sign omitted	07.04.26
Rev:	Description:	Date:
Job Title:	Boyton Old Station Boyton Wiltshire	
Drawing Title:	Site Plan (Proposed New Signs)	
Drawing No:	317/20A	
Scale:	1:200	
Date:	February 2026	
PL Robinson design 14 Deacon Close, Southampton, Hampshire, SO19 7BP Tel: 02380 440649 Mob: 07950 654378 email: office@plrobinsondesign.co.uk		