
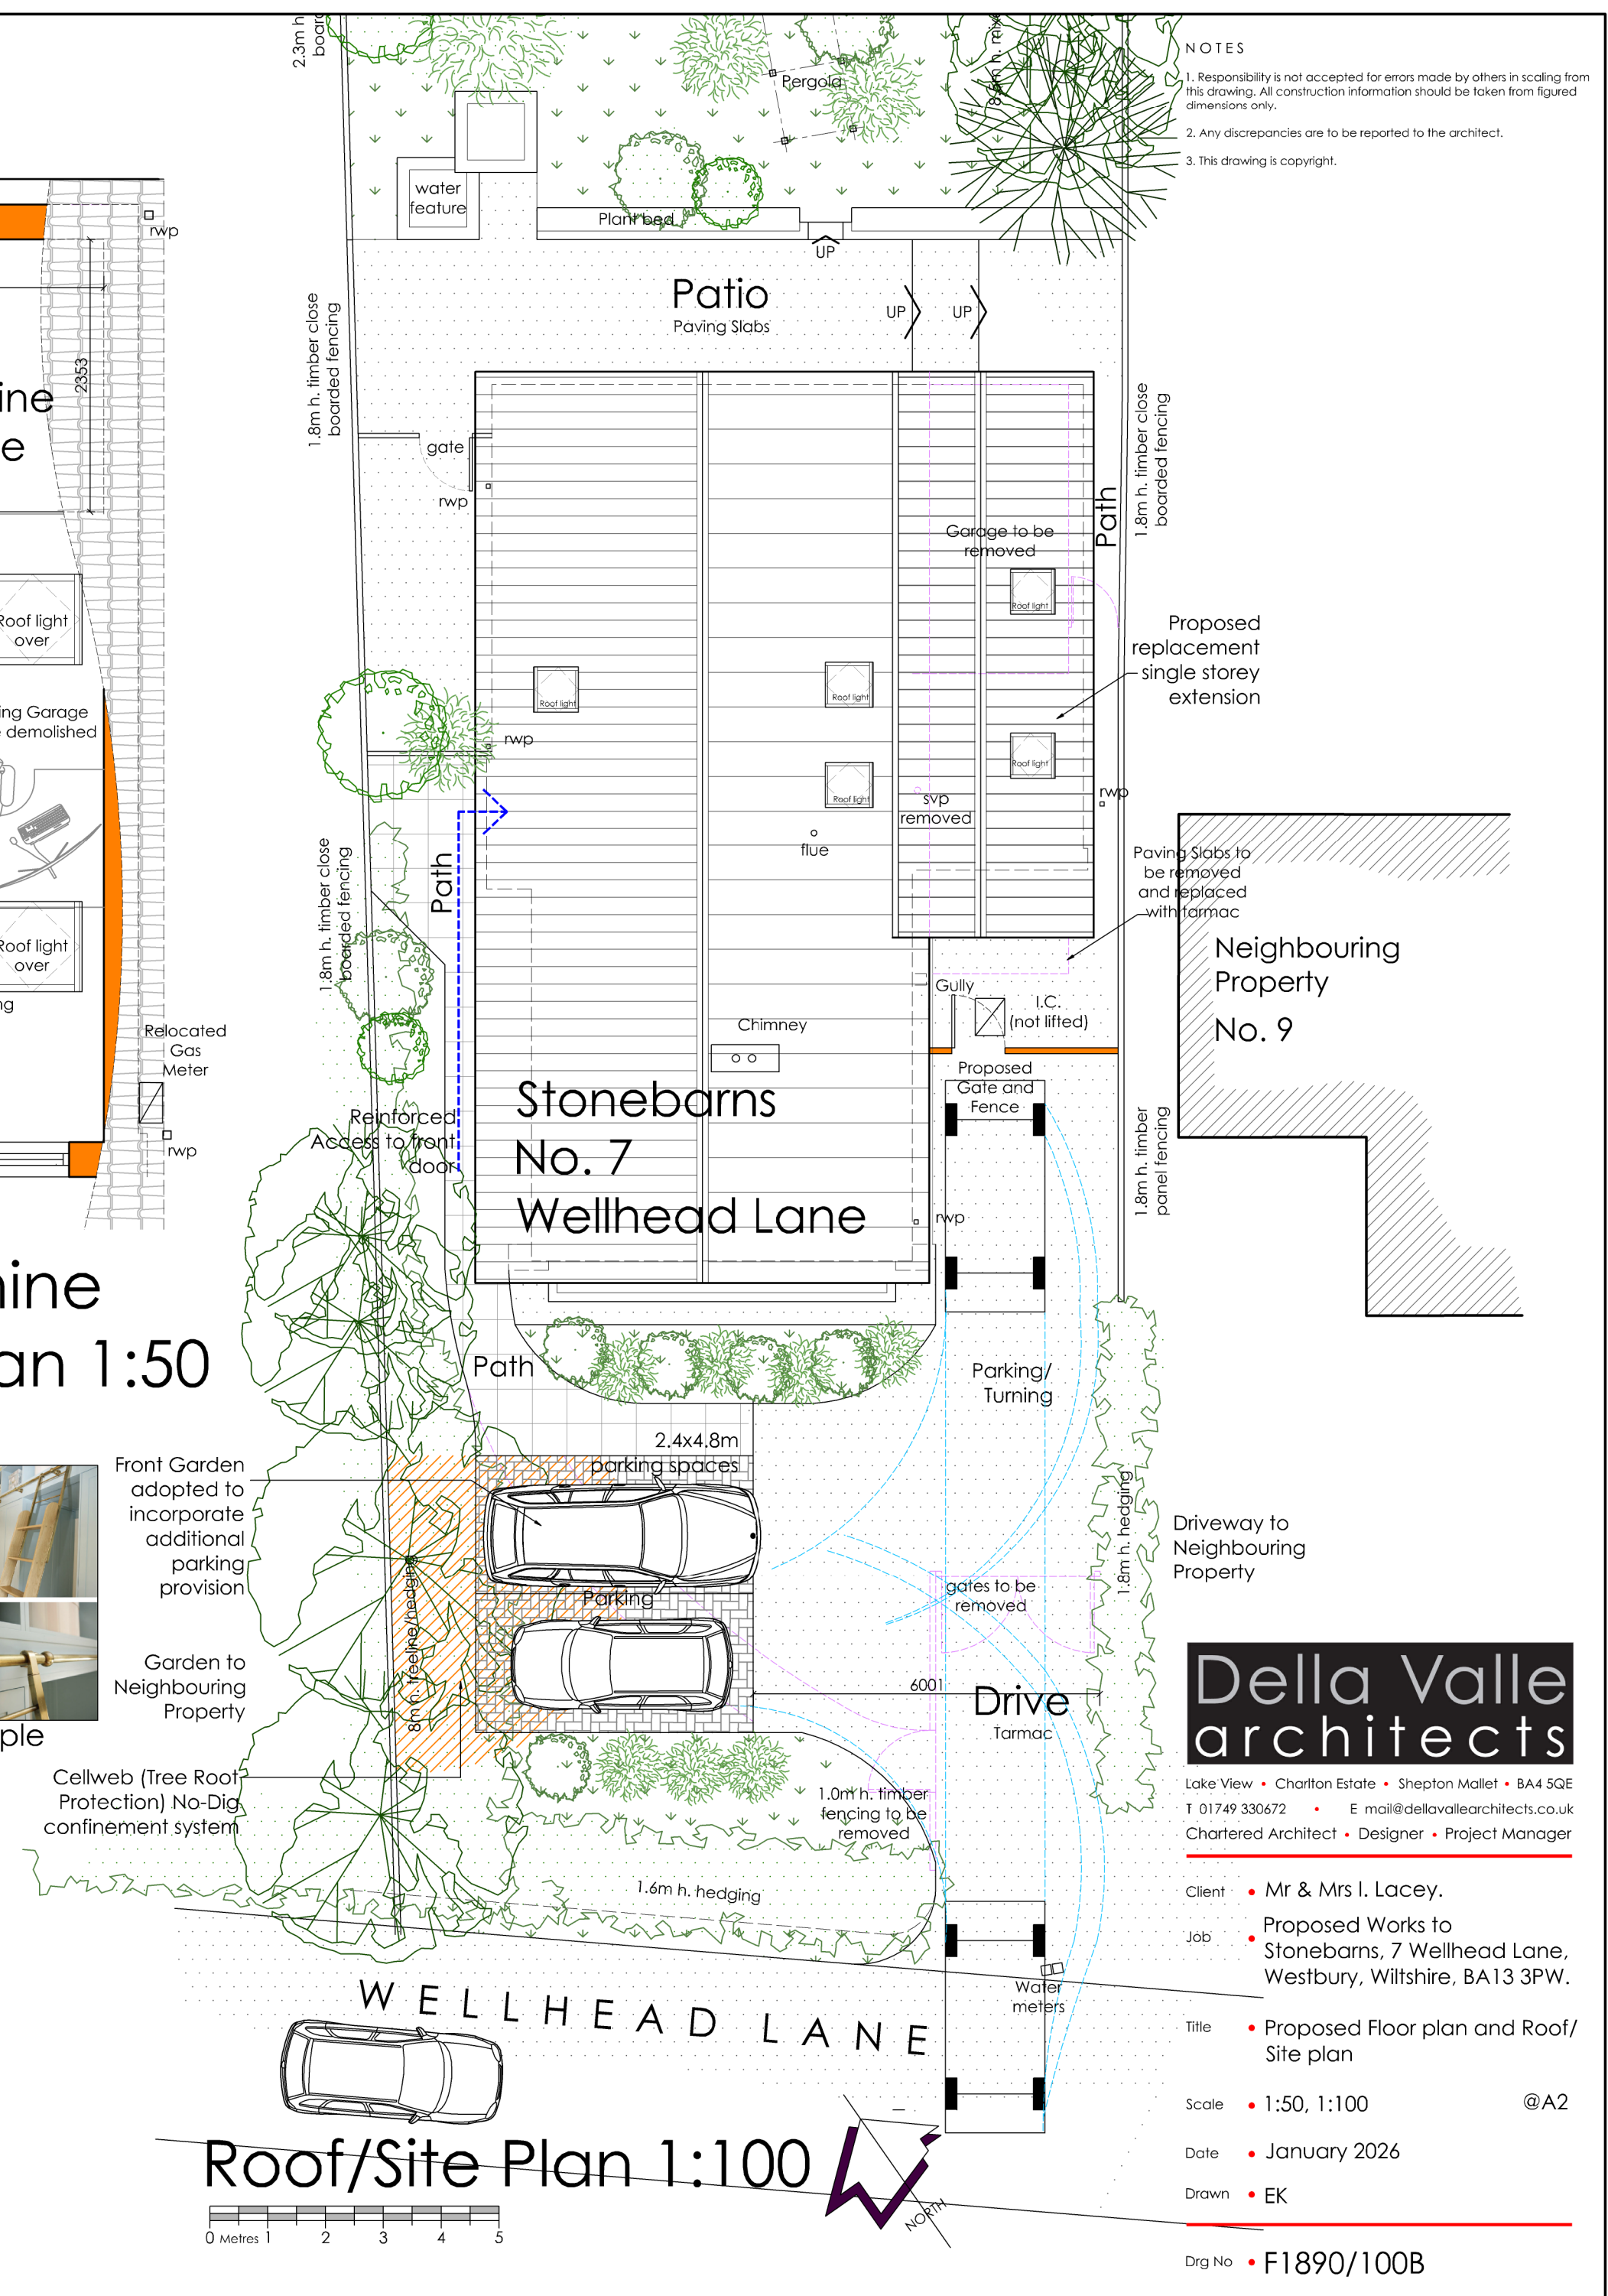
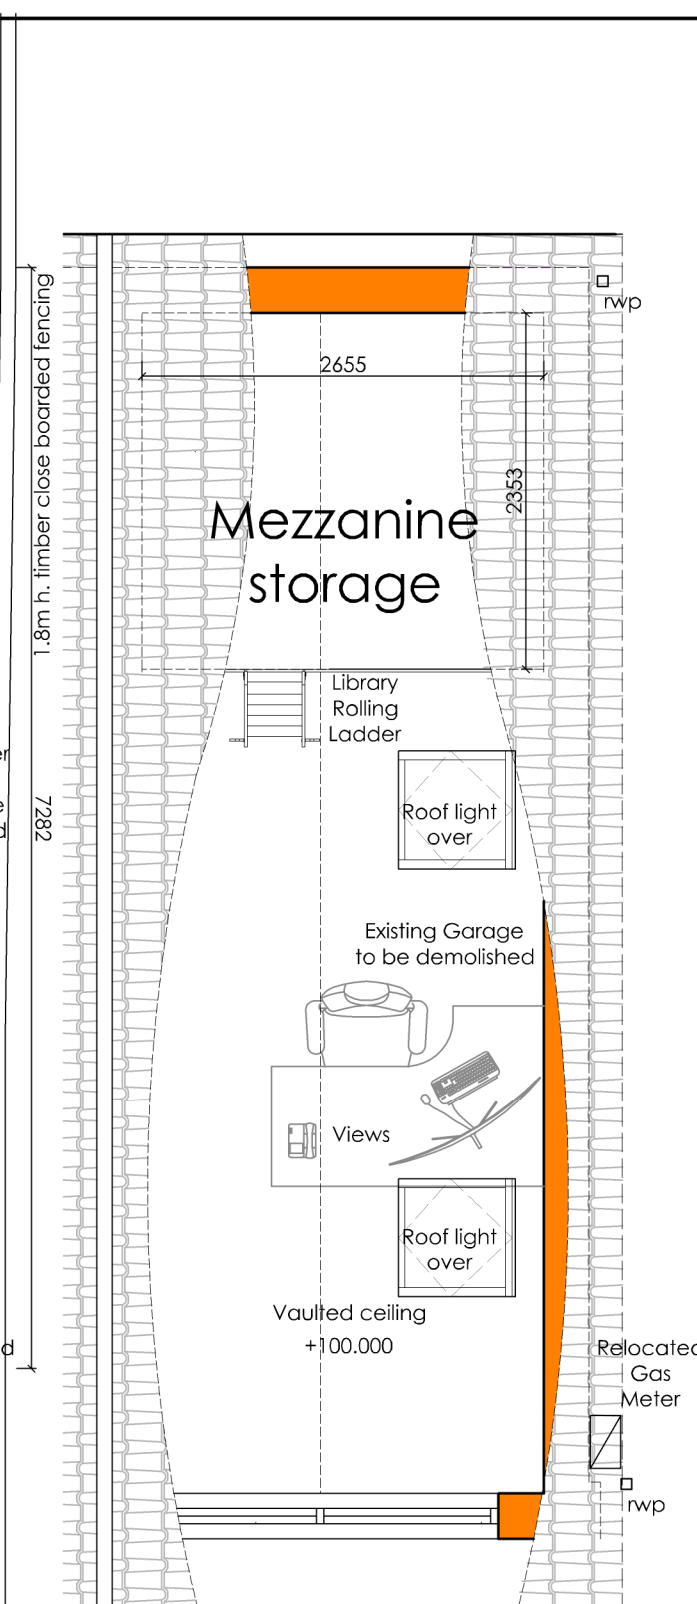


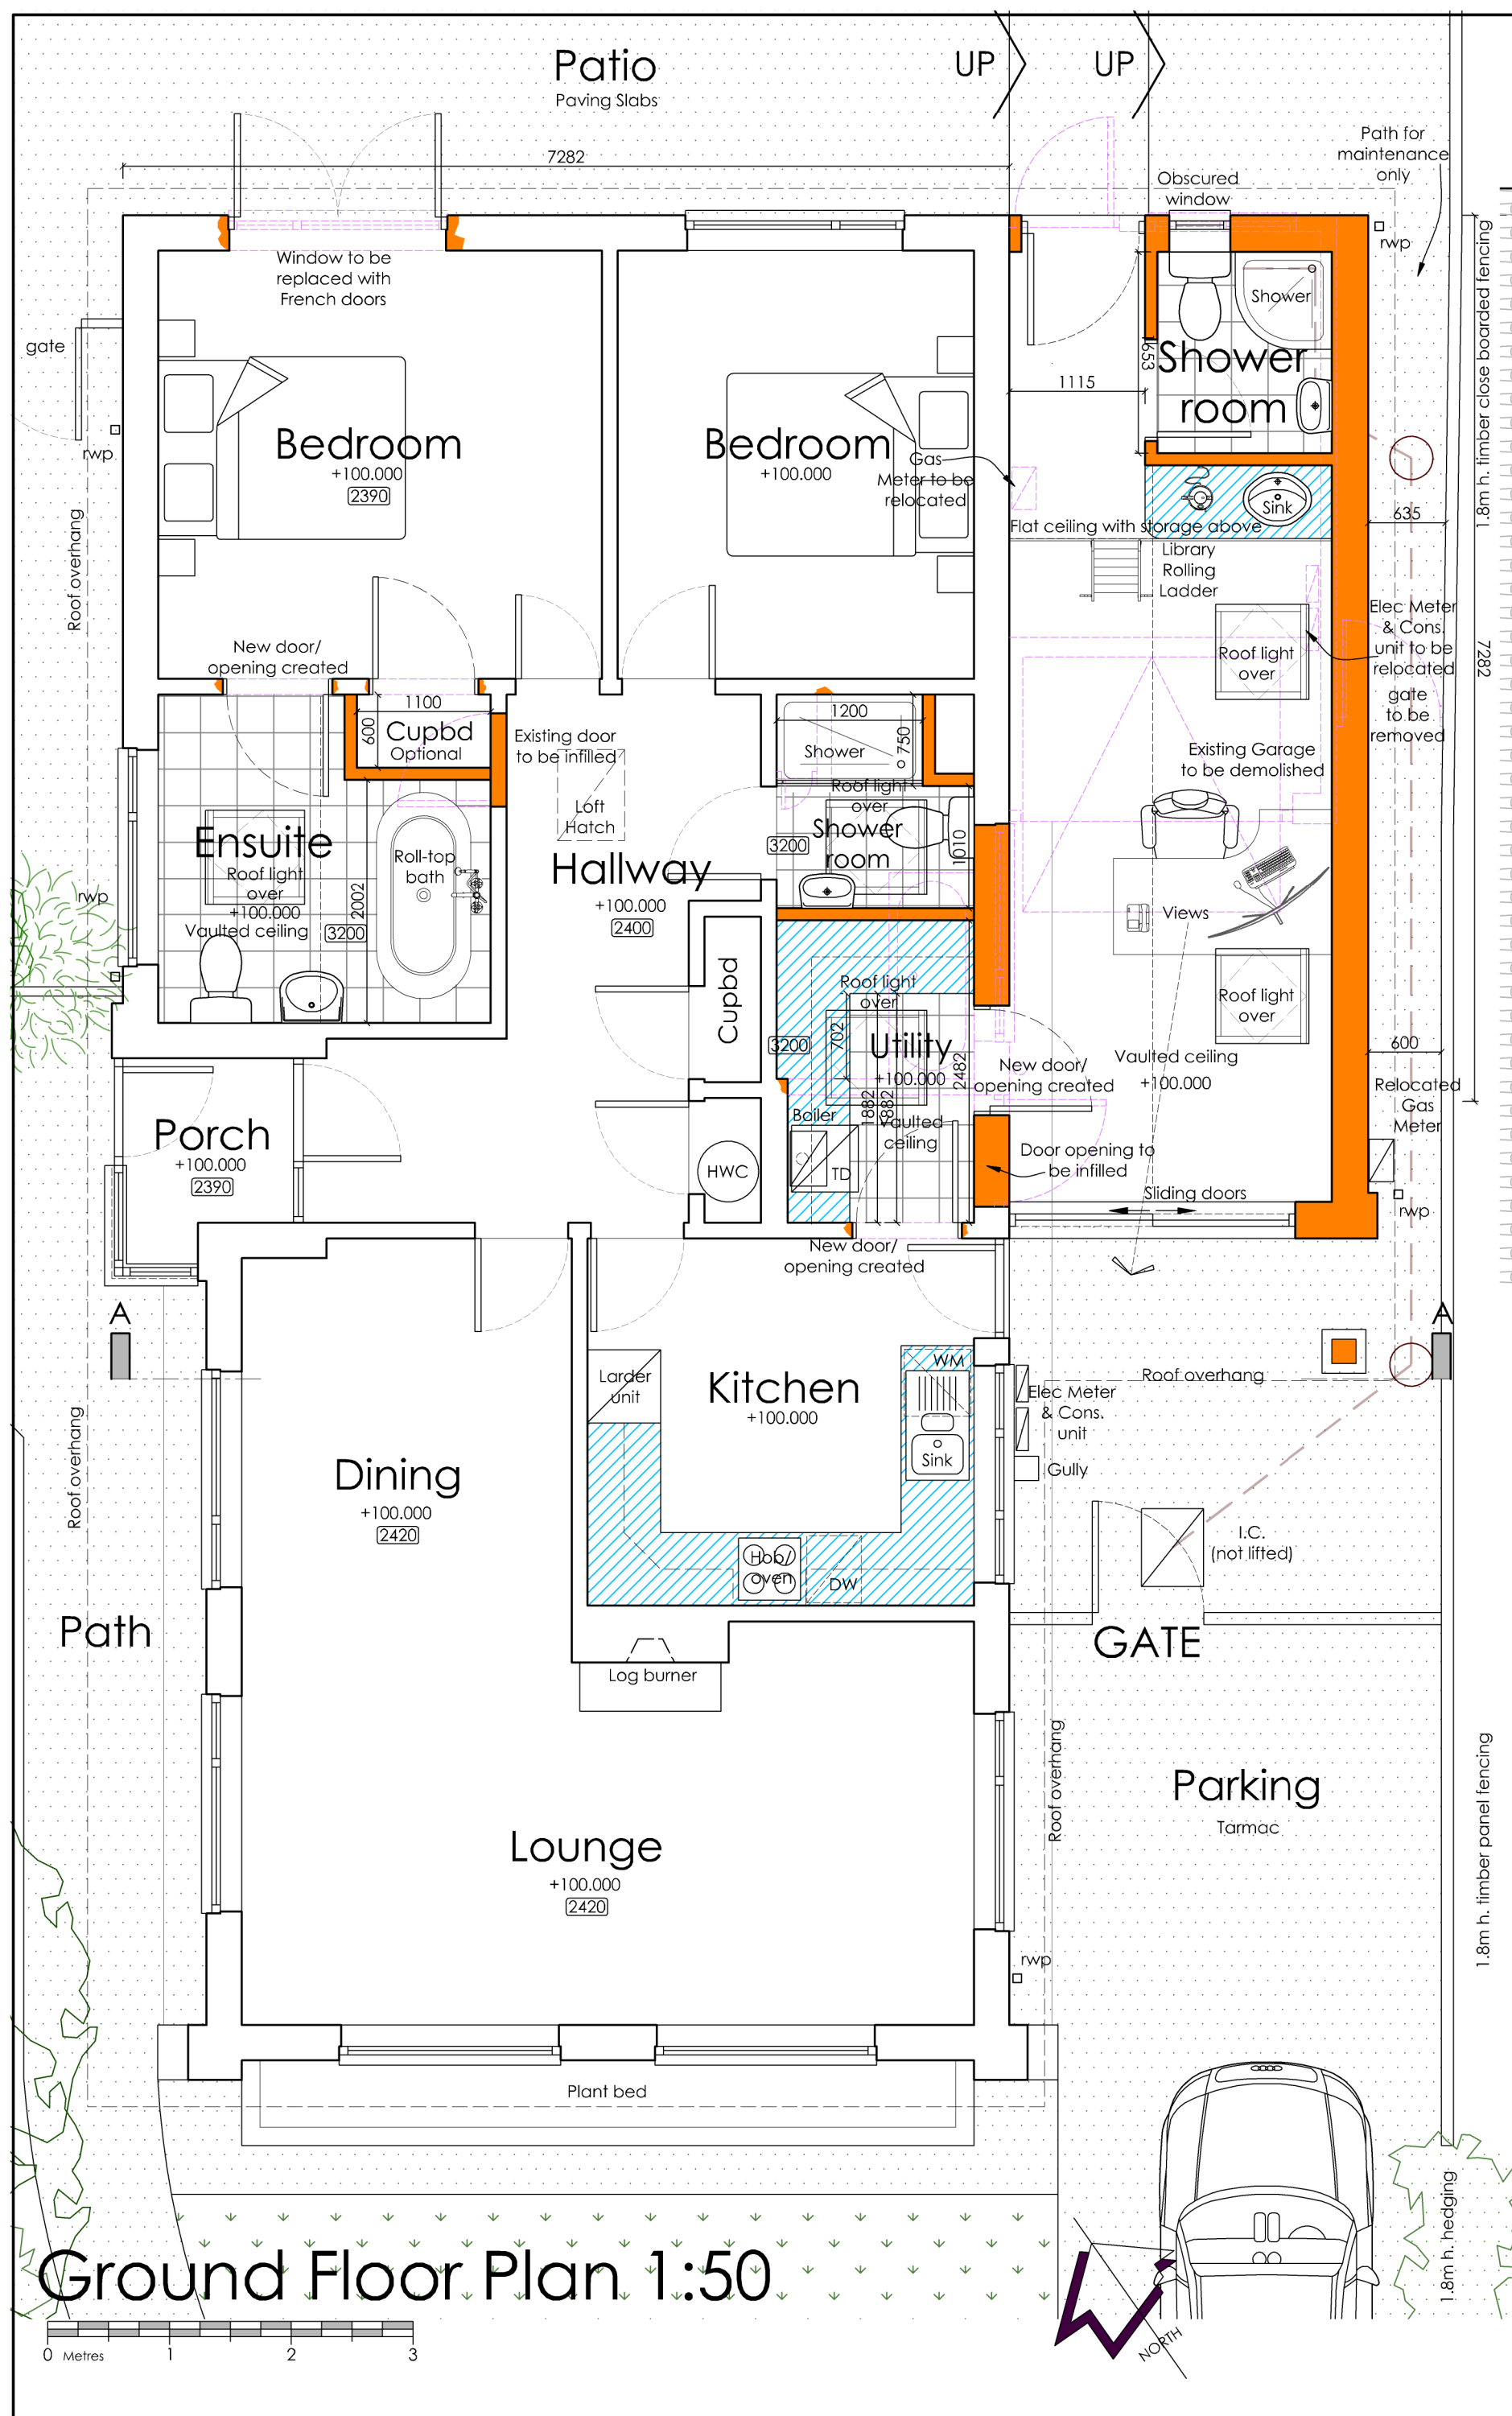

NOTES

1. Responsibility is not accepted for errors made by others in scaling from this drawing. All construction information should be taken from figured dimensions only.
2. Any discrepancies are to be reported to the architect.
3. This drawing is copyright.

Neighbouring
Property
No. 9

Driveway to
Neighbouring
Property

Della Valle
architects

Lake View • Charlton Estate • Shepton Mallet • BA4 5QE
T 01749 330672 • E mail@dellavallearchitects.co.uk
Chartered Architect • Designer • Project Manager

Client • Mr & Mrs I. Lacey.

Job • Proposed Works to
Stonebarns, 7 Wellhead Lane,
Westbury, Wiltshire, BA13 3PW.

Title	Proposed Floor plan and Roof/ Site plan
-------	---

Scale • 1:50, 1:100 @A2

Date • January 2026

Drawn • EK

Drg No • F1890/100B