




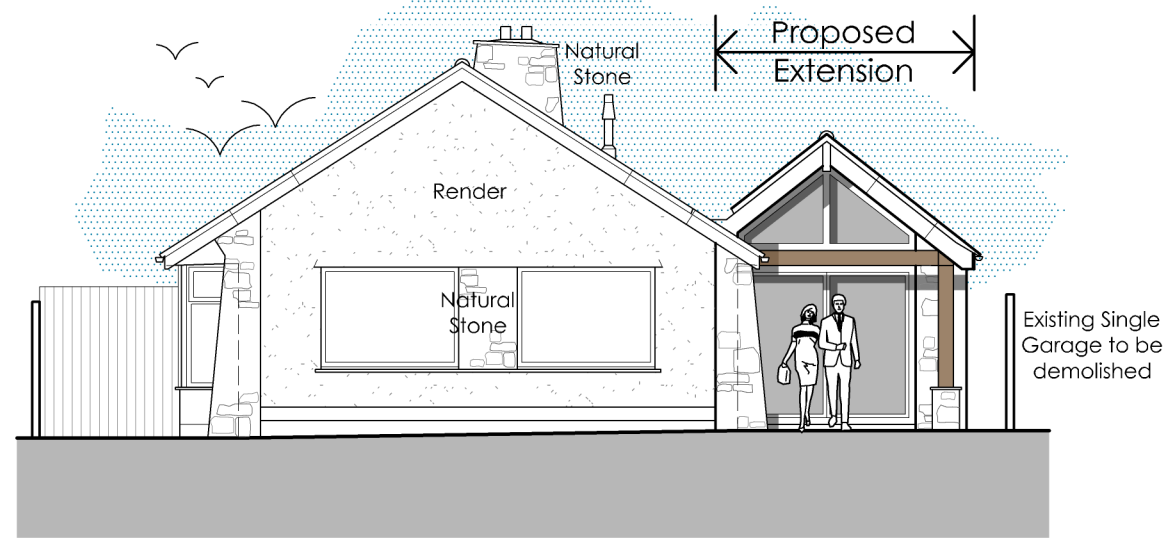


South-West Elevation 1:100

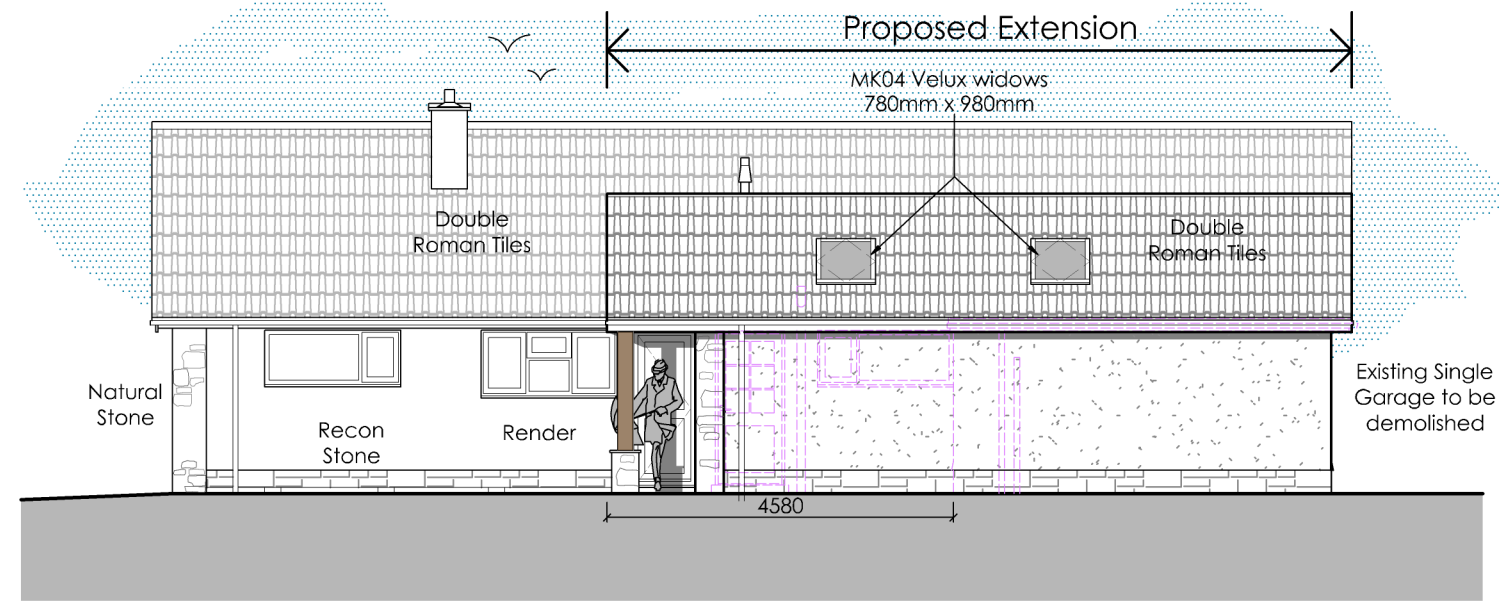


South-East Elevation 1:100

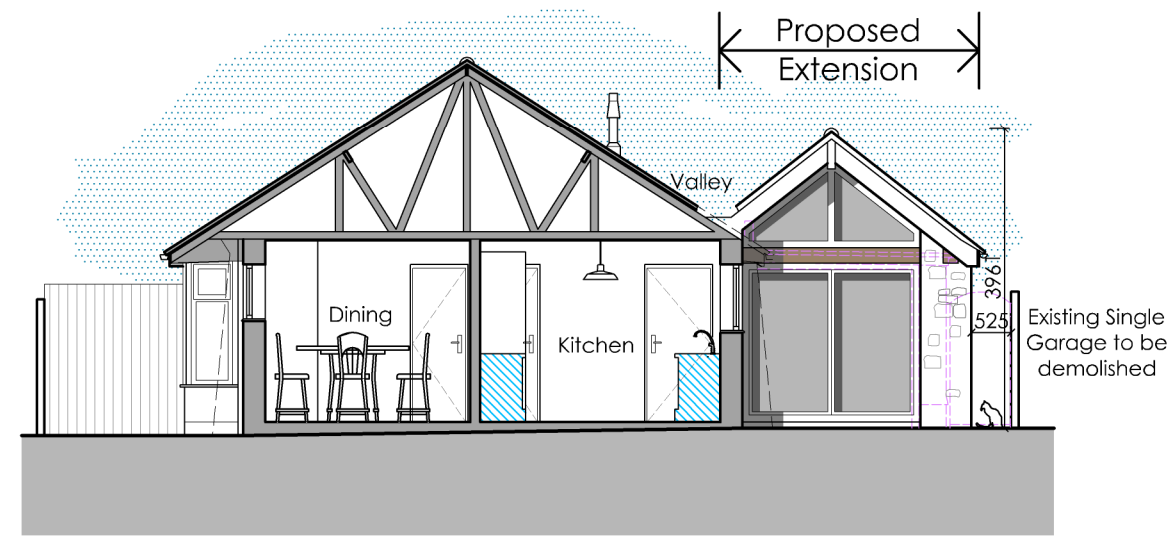

Section A-A 1:100

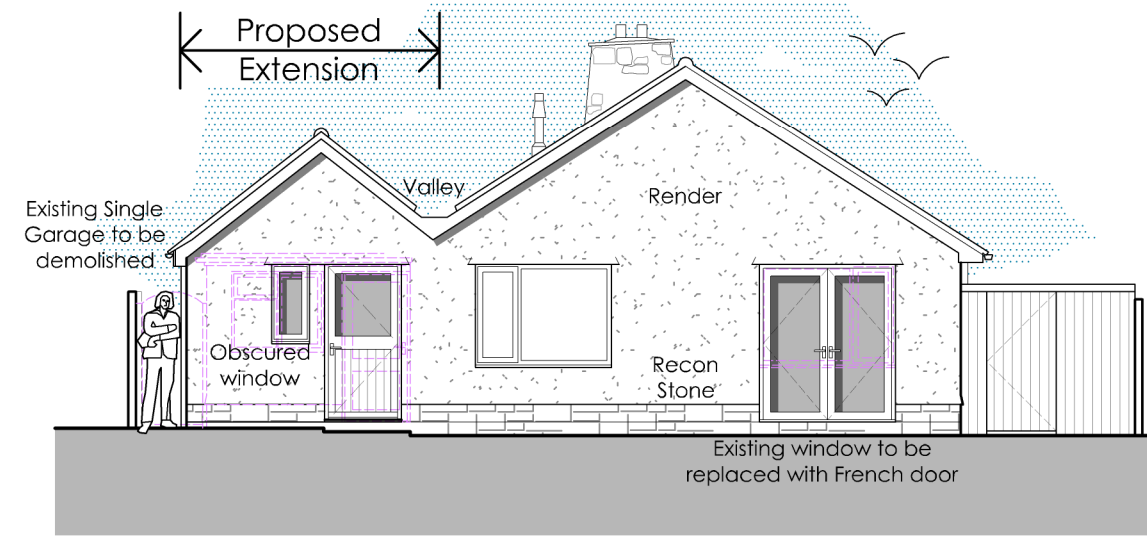

North-East Elevation 1:100

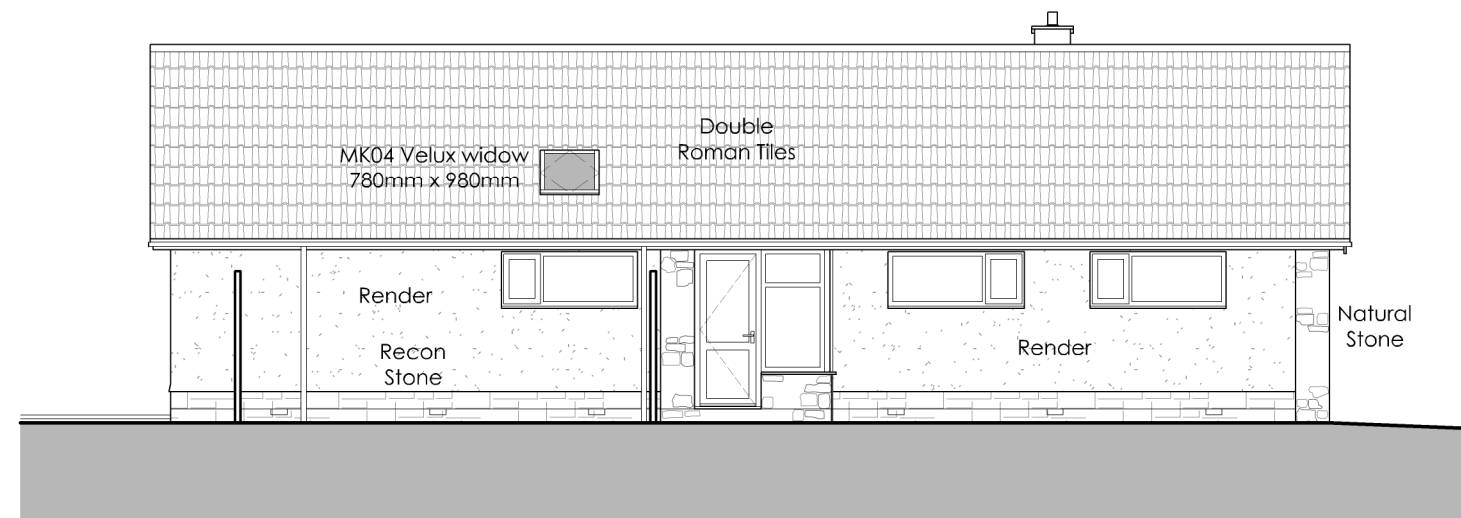

North-West Elevation 1:100

Proposed Materials to No. 7 Wellhead Lane.

Concrete Double-Roman tile roof finish to match existing

uPVC rainwater goods

Recon stone finish to wall base

Render finish to upper walls


Natural stone finish to piers and timber

Oak porch



uPVC finish to windows and doors

NOTES

1. Responsibility is not accepted for errors made by others in scaling from this drawing. All construction information should be taken from figured dimensions only.
2. Any discrepancies are to be reported to the architect.
3. This drawing is copyright.

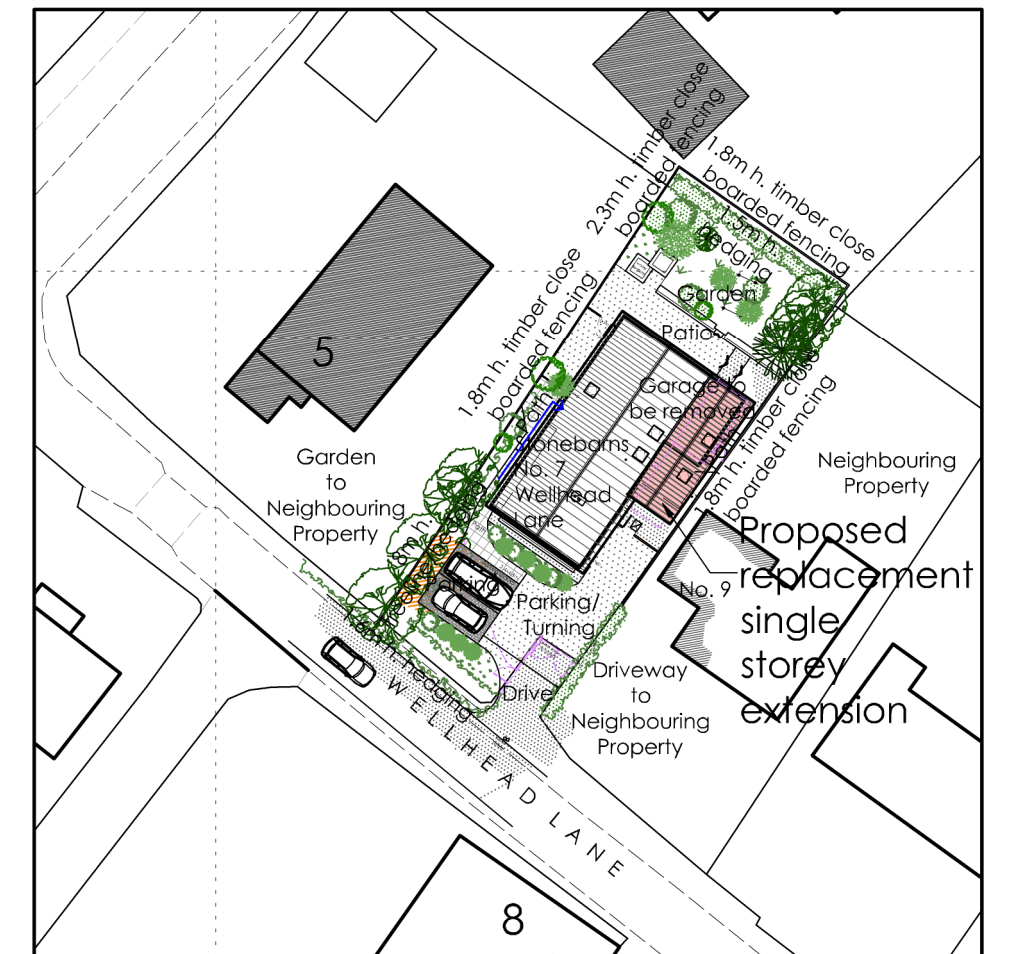

Block Plan 1:500

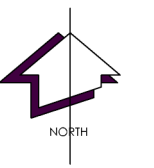 

Della Valle
architects

Lake View • Charlton Estate • Shepton Mallet • BA4 5QE
T 01749 330672 • E mail@dellavallearchitects.co.uk
Chartered Architect • Designer • Project Manager

Client • Mr & Mrs I. Lacey.

Job • Proposed Works to Stonebarns, 7 Wellhead Lane, Westbury, Wiltshire, BA13 3PW.

Title • Proposed Elevations and Block Plan

Scale • 1:100, 1:500 @A2

Date • February 2026

Drawn • EK

Drg No • F1890/101