




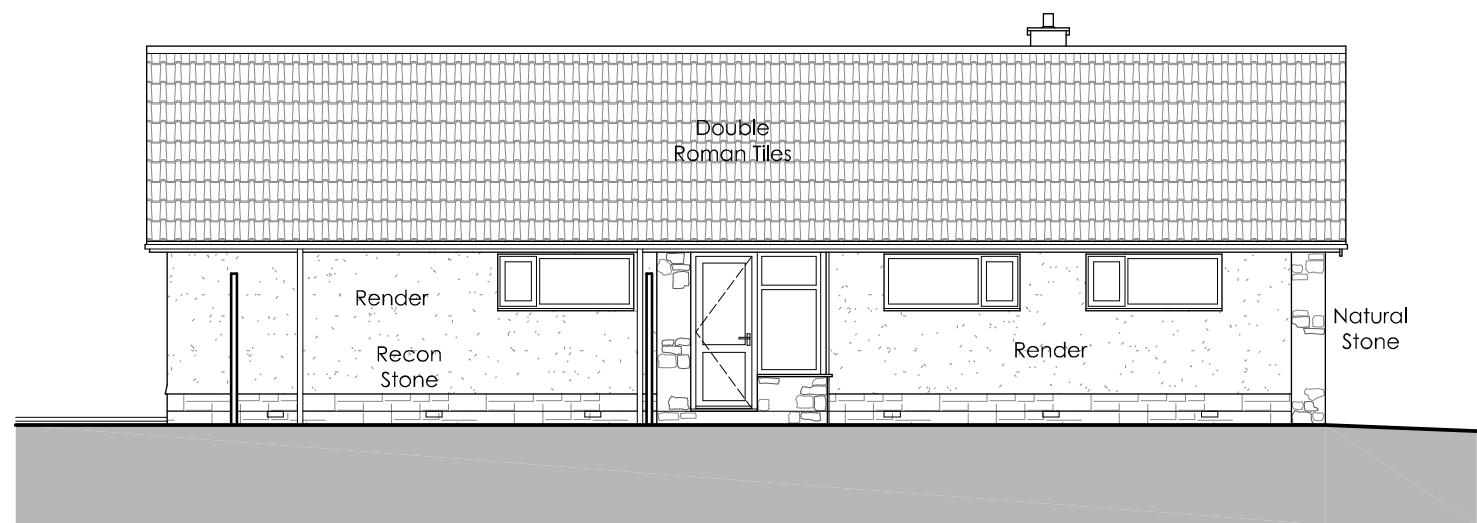


North-West Elevation 1:100

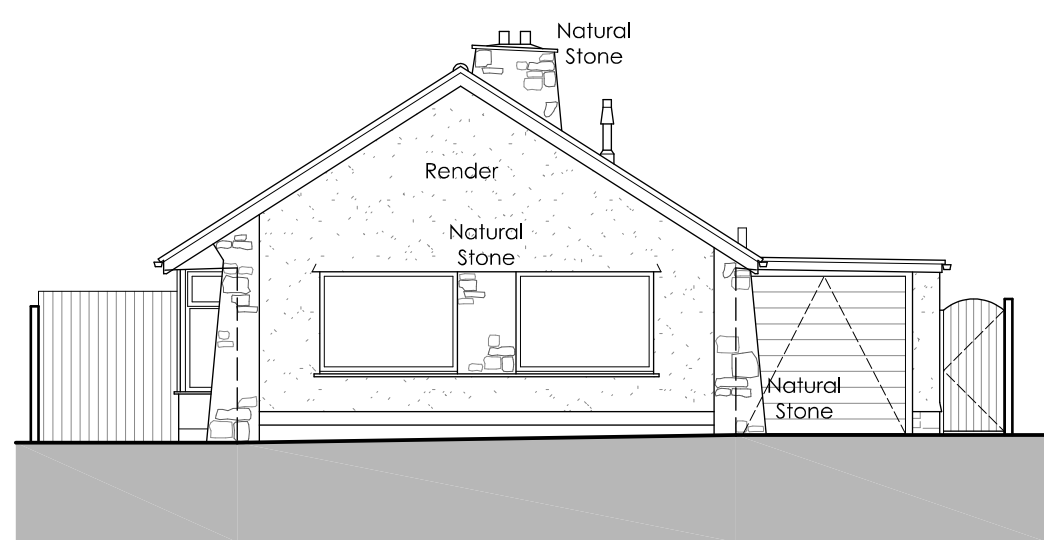


South-West Elevation 1:100

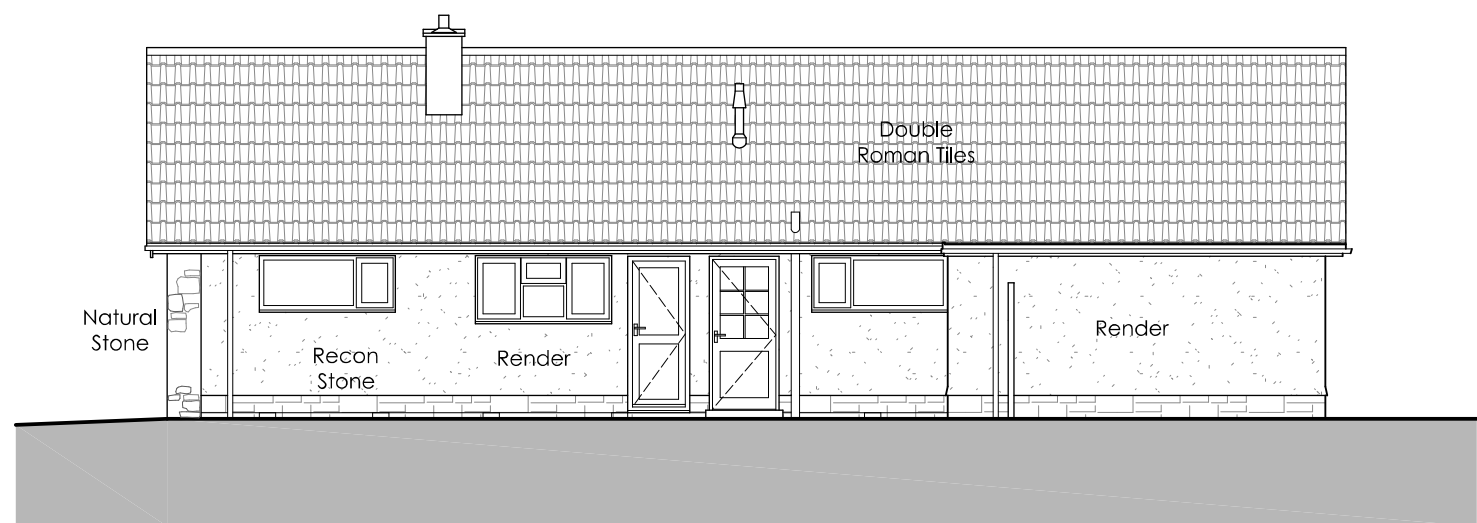


South-East Elevation 1:100

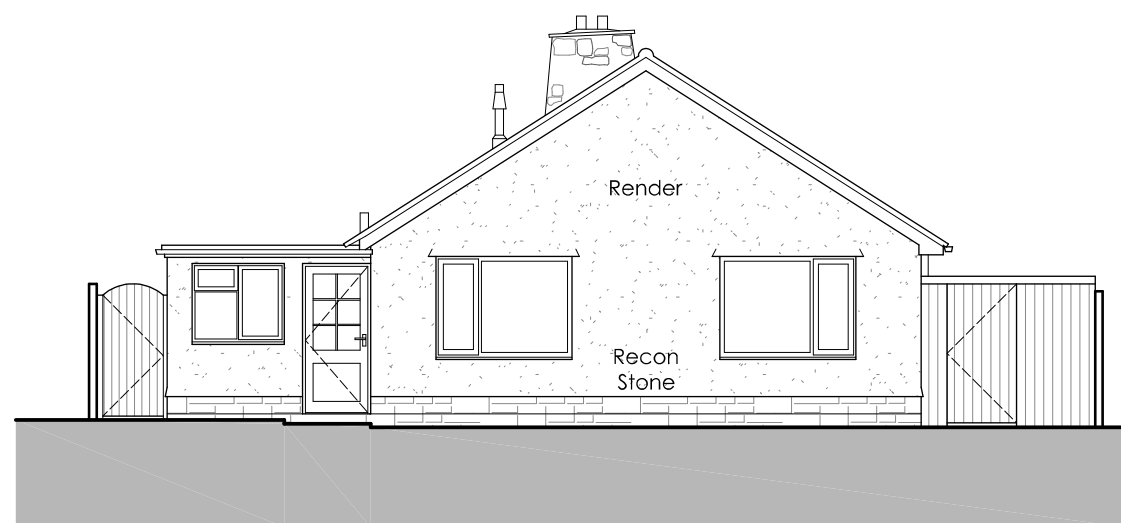


North-East Elevation 1:100

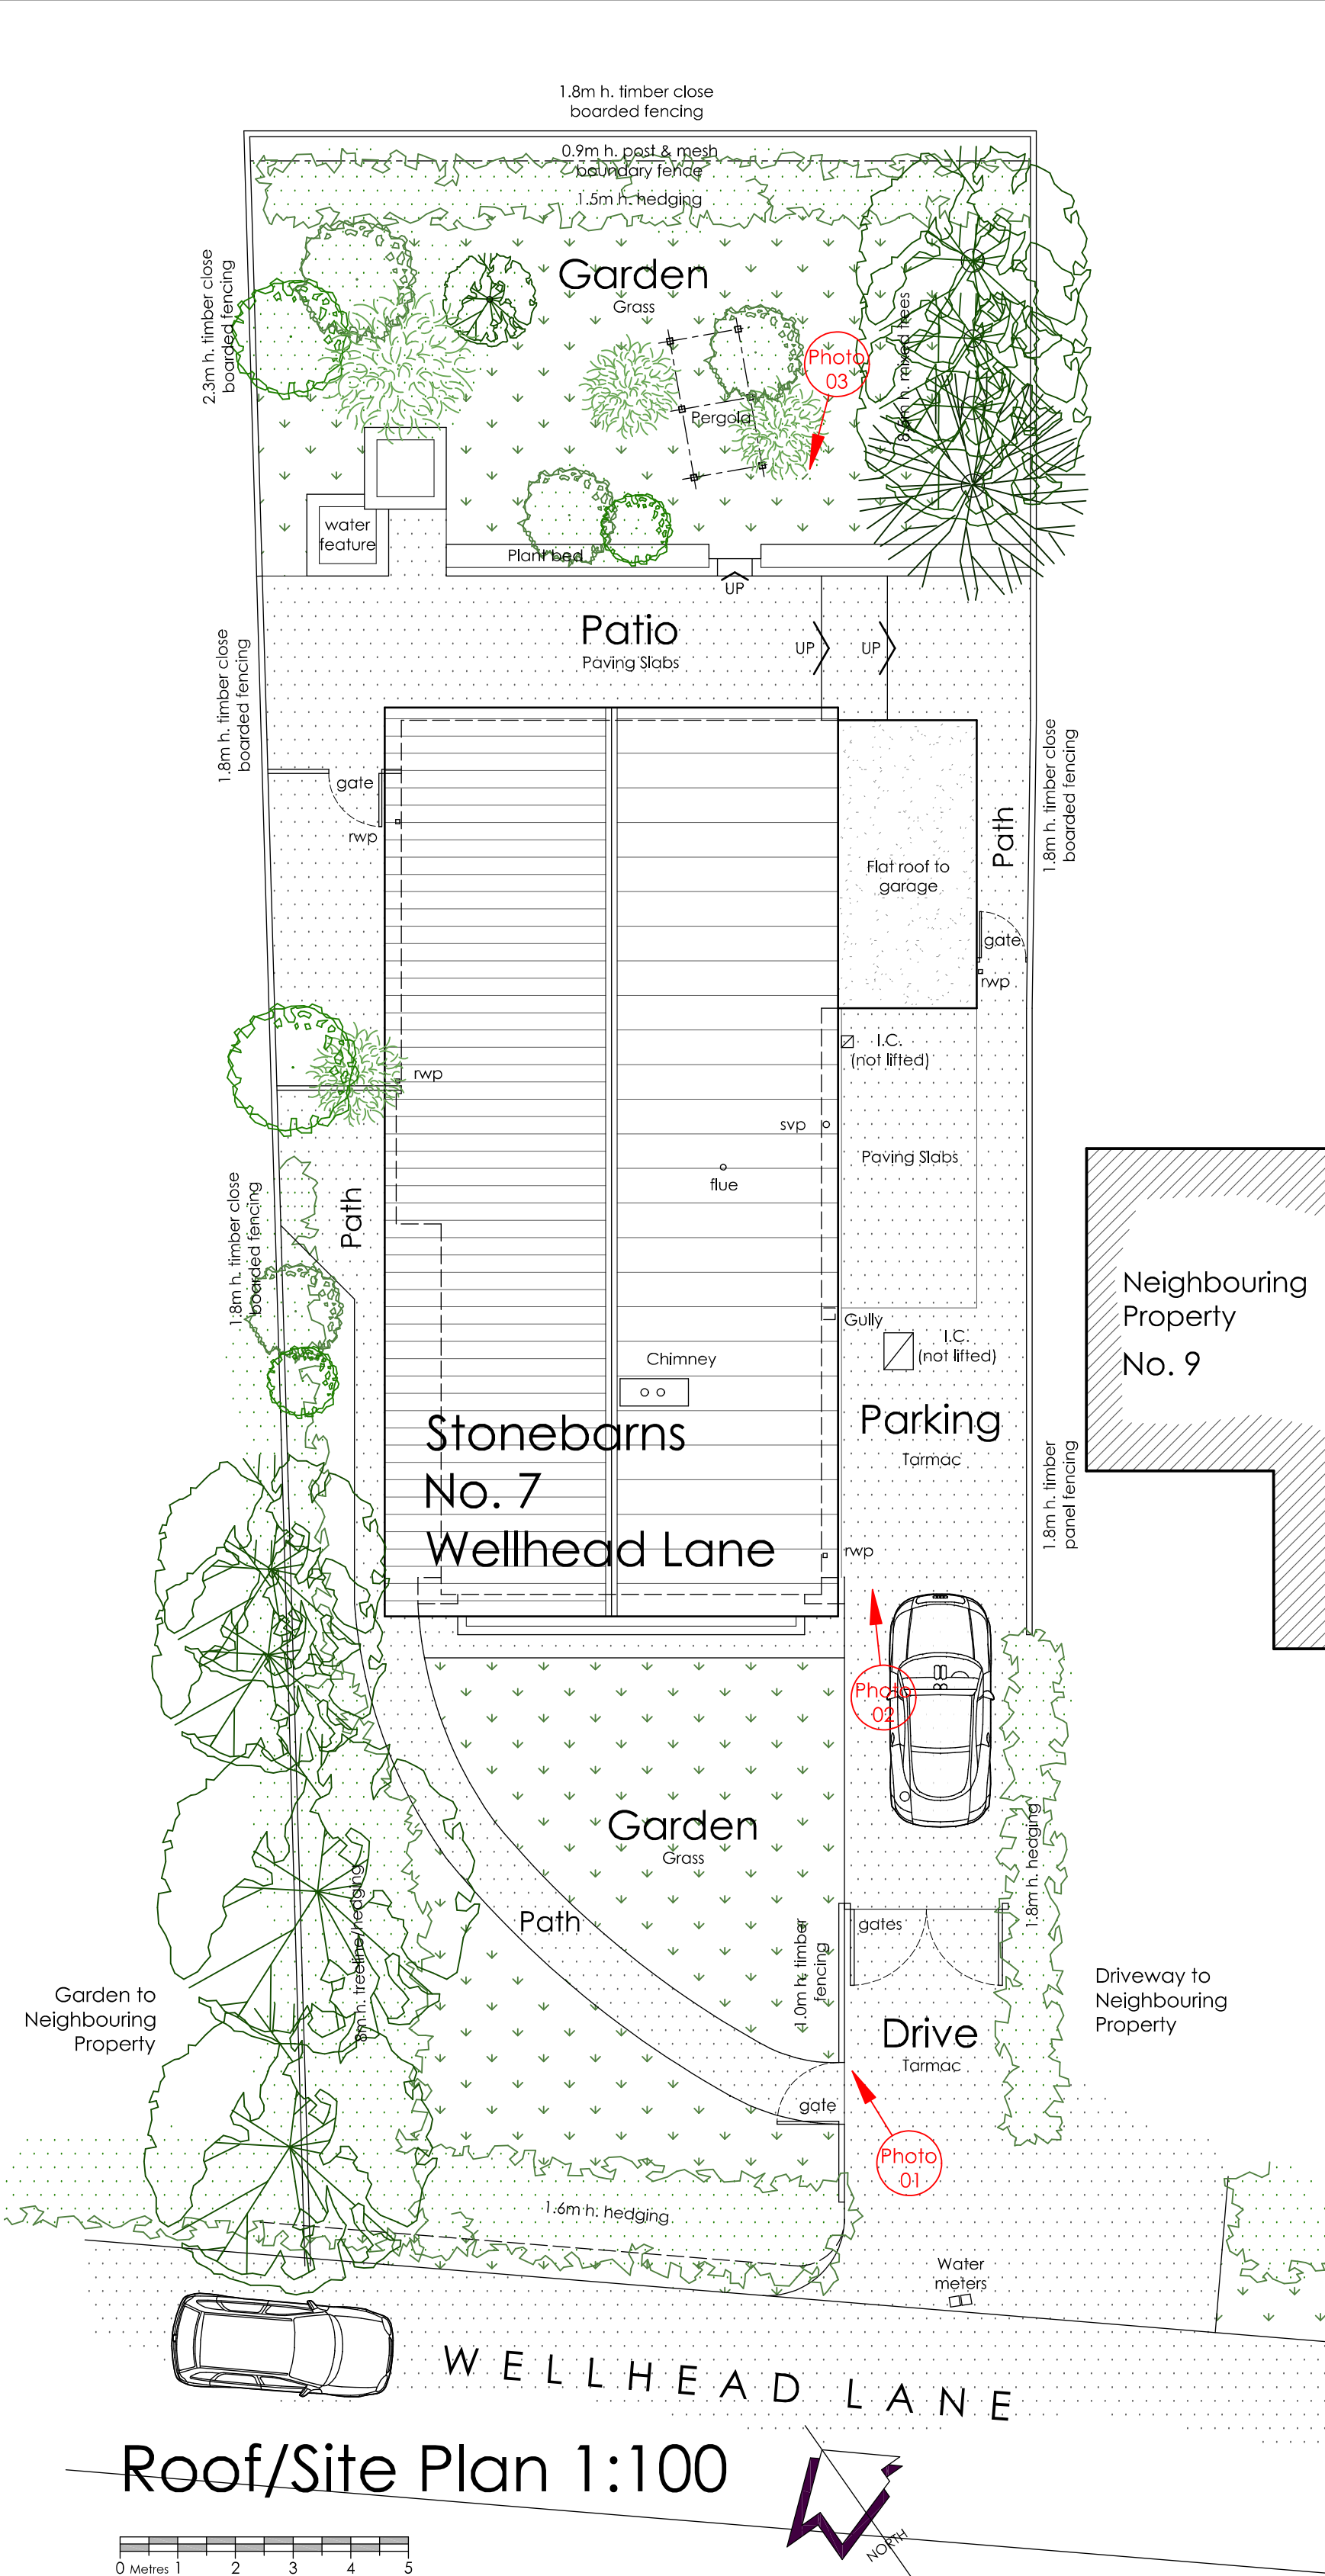

Roof/Site Plan 1:100

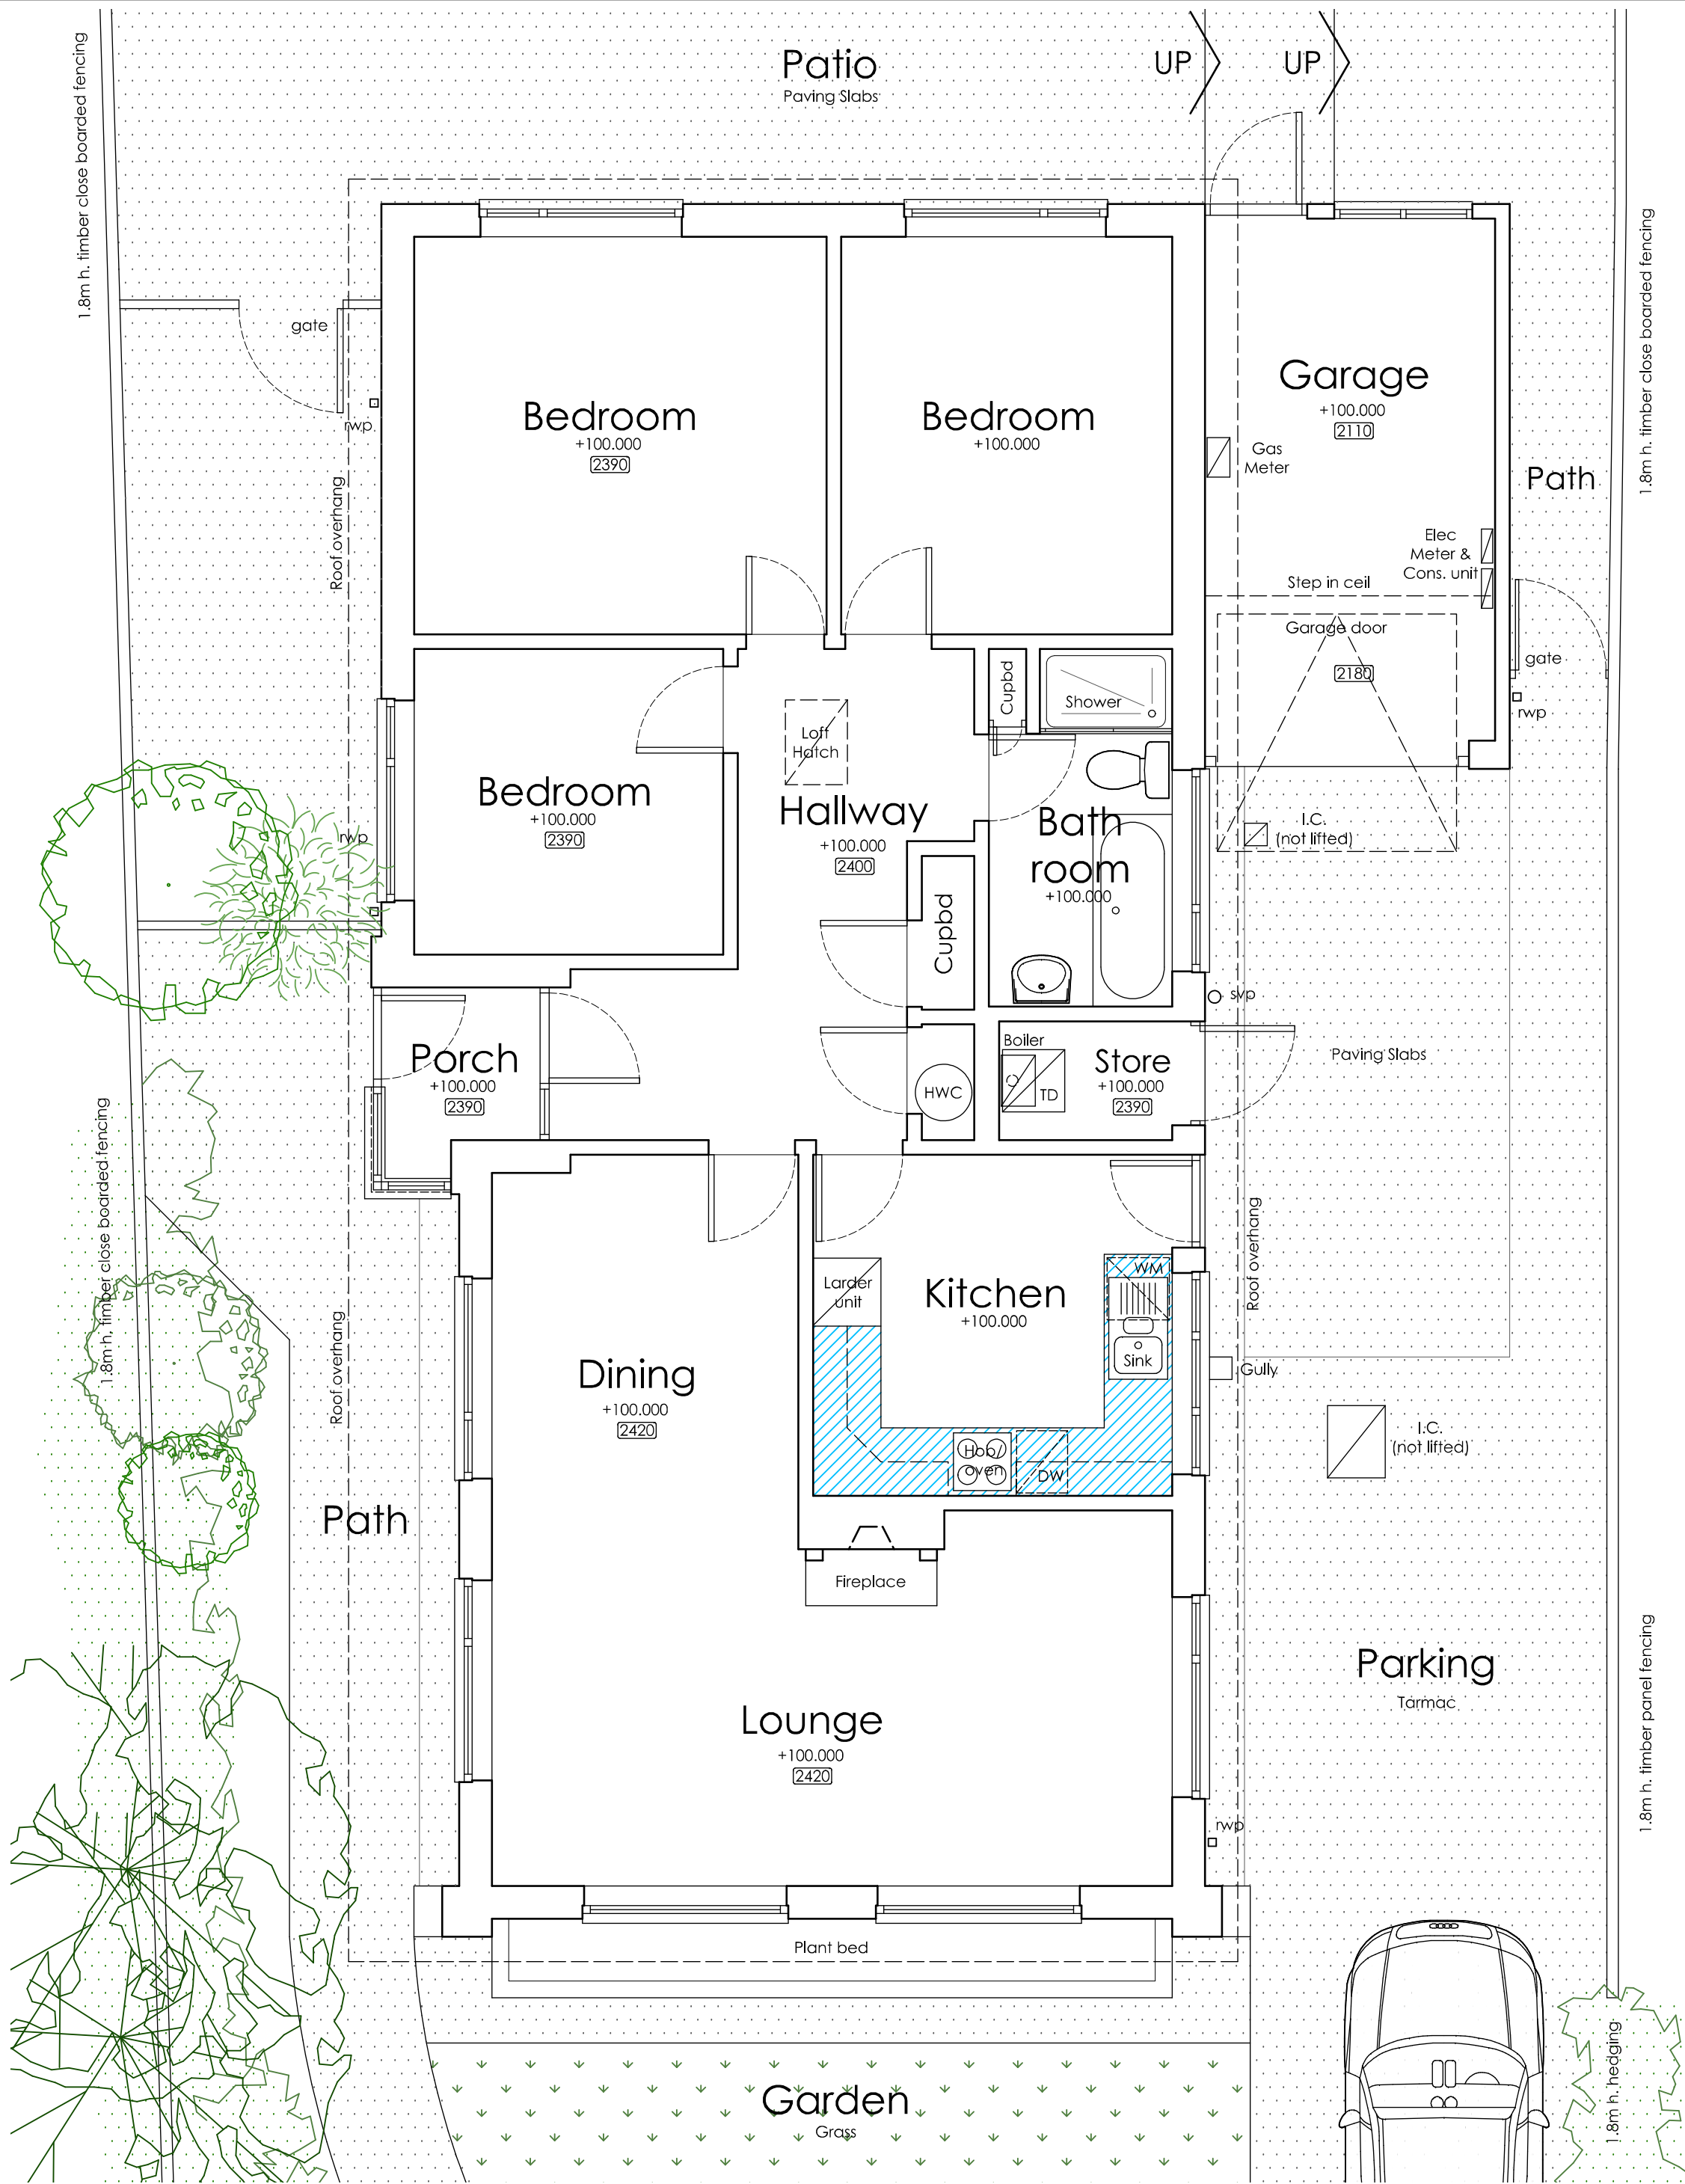

Ground Floor Plan 1:50

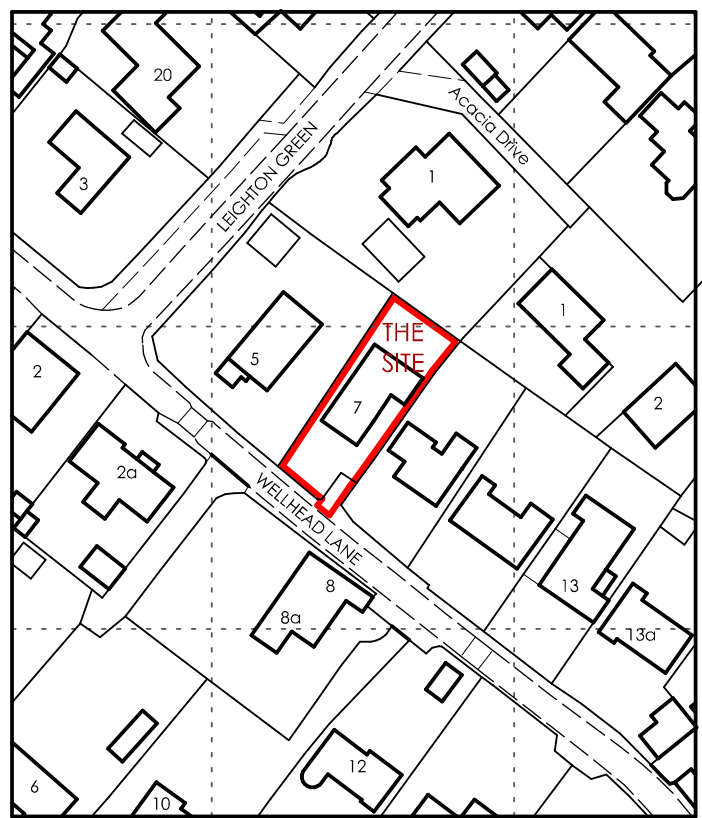

Location Plan 1:1250

Revisions.

**Della Valle architects**

Lake View • Charlton Estate • Shepton Mallet • BA4 5QE  
T 01749 330672 • E mail@dellavallearchitects.co.uk  
Chartered Architect • Designer • Project Manager

Client • Mr & Mrs I. Lacey.

Job • Proposed Works to Stonebarns, 7 Wellhead Lane, Westbury, Wiltshire, BA13 3PW.

Title • Survey Plans, Elevations, Photos & Location Plan.

Scale • 1:50, 1:100, 1:1250 @A1

Date • November 2025

Drawn • PEC

Drg No • F1890/001

NOTES

1. Responsibility is not accepted for errors made by others in scaling from this drawing. All construction information should be taken from figured dimensions only and checked on site.

2. Any discrepancies and/or changes in design that affect Planning and Building Regulation approvals are to be reported to the Architect.

3. Copyright. All designs and information conveyed are the intellectual property of Della Valle Architects Ltd. The unauthorised copying, usage or distribution of this drawing or contents, in part or whole is forbidden without express permission.

Existing Materials to No. 7 Wellhead Lane.

- Concrete Double-Roman tile roof finish
- uPVC rainwater goods
- Recon stone finish to wall base
- Render finish to upper walls
- Natural stone finish to piers and chimney
- uPVC finish to windows and doors

Existing Photos.



Site Photo 01.  
Existing South-West (front) elevation of house viewed from driveway.



Site Photo 02.  
Existing South-West elevation of garage and South-East elev of house viewed from driveway.



Site Photo 03.  
Existing North-East (rear) elevations of house and garage viewed from rear garden.