



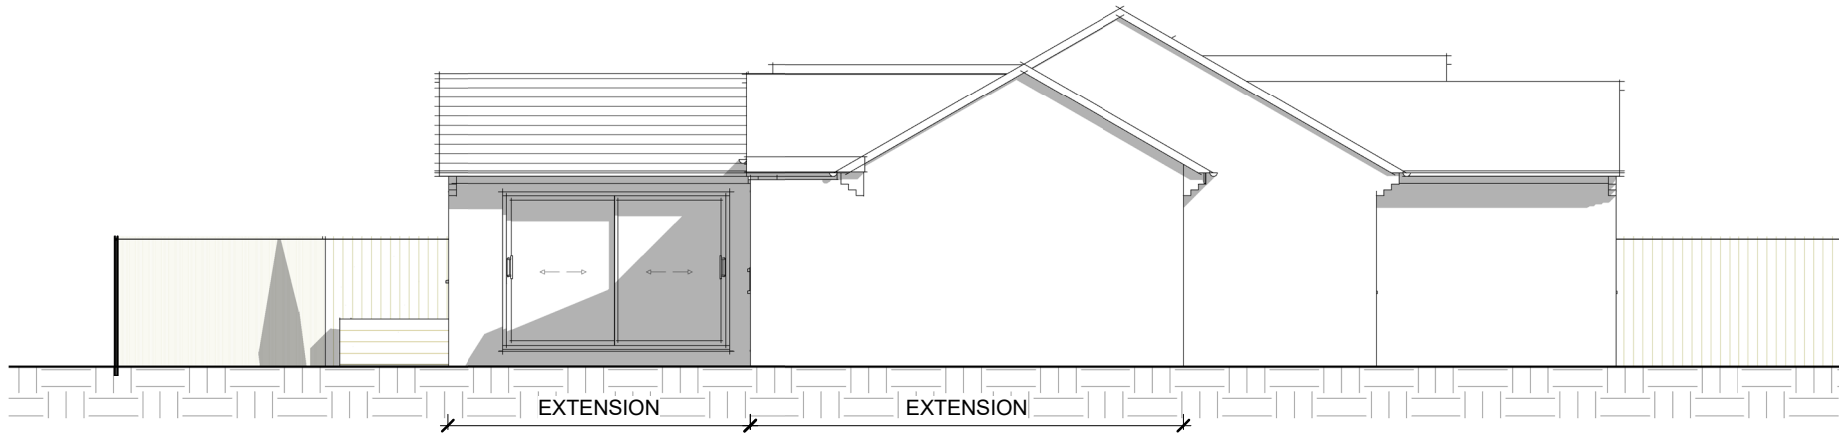

PL North East Elevation - As Proposed

1 : 100

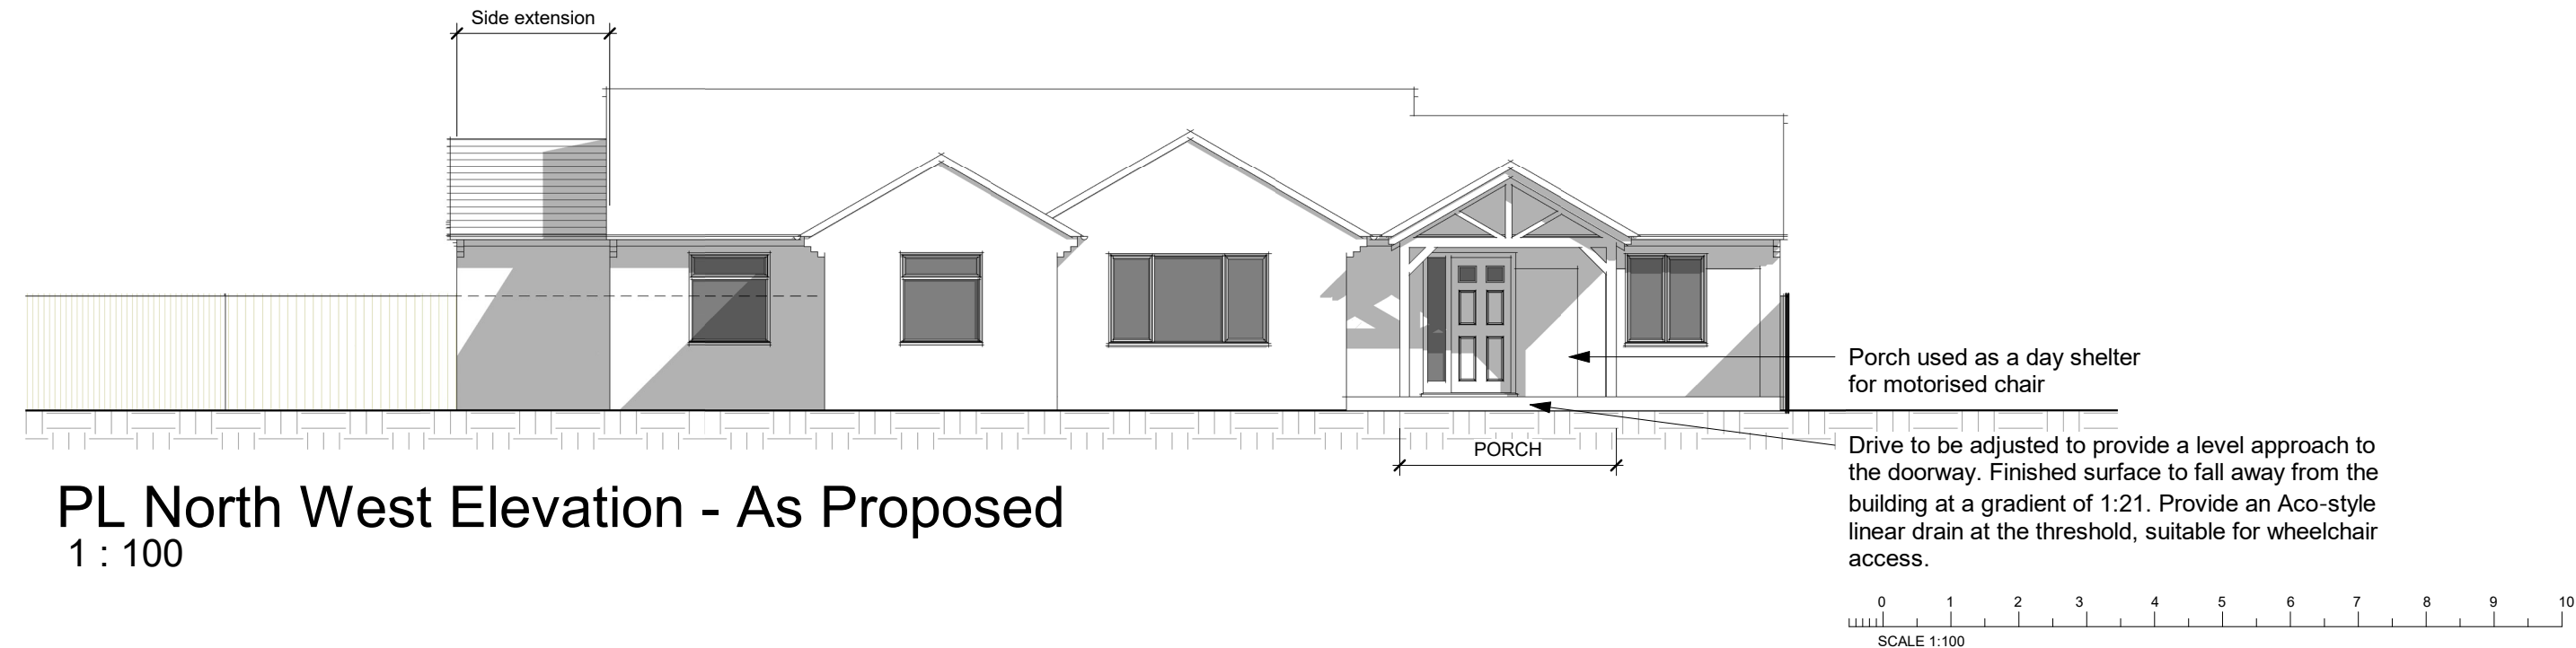

PL North West Elevation - As Proposed

1 : 100

Finishes - Proposed Extension		
Walls	-- -- --	To match existing
Rainwater	-- -- --	To match existing
Windows	-- -- --	To match existing
Roof	-- -- --	To match existing
Rainwater	-- -- --	To match existing

DRAWING NUMBER PREFIXED WITH

EX = EXISTING DRAWING, NOT TO BE SCALED EXCEPT FOR PLANNING PURPOSES, BASED ON INFORMATION PROVIDED BY: [Checker](#)

SK = SKETCH DRAWING, INFORMAL DRAWING, NOT FOR OFFICIAL USE, NOT TO BE USED FOR PLANNING PURPOSES, NOT TO BE SCALED.

PL = DRAWING TO ACCOMPANY A PLANNING APPLICATION, CAN BE SCALED FOR PLANNING PURPOSES ONLY, NOT FOR CONSTRUCTION(NFC).

BR = DRAWING FOR A BUILDING REGULATION APPLICATION AND APPROVAL ONLY, USE GIVEN DIMESNSION ONLY, NOT TO BE SCALED, NFC.

WD = WORKING DRAWING, INCLUDES ADDITIONAL DETAIL OVER AND ABOVE BR DESIGNATION, USE GIVEN DIMENSION ONLY, NOT TO BE SCALED.

PROJECT TITLE:
EXTENSION AND ALTERATIONS
12 LACEMAKERS, MALMSEBURY,
SN16 9XS
for A NEWTON
DRAWING:
ELEVATIONS SH1 - AS PROPOSED

SCALE @ A3
1 : 100

DATE:
MAR'26

DRAWN BY
CR

HALZAC DESIGN LTD

ARCHITECTURAL DESIGN SERVICE

1 Whitgift Cl, Grange Park, Swindon. SN5 6HQ

halzacdesign@icloud.com 07801070166

JOB NUMBER:	DRAWING NUMBER:	REV:
25-043	PL107	A

DISABILITY IMPROVEMENTS

Status:

A3

TO ACCOMPANY A PLANNING APPLICATION