



A3

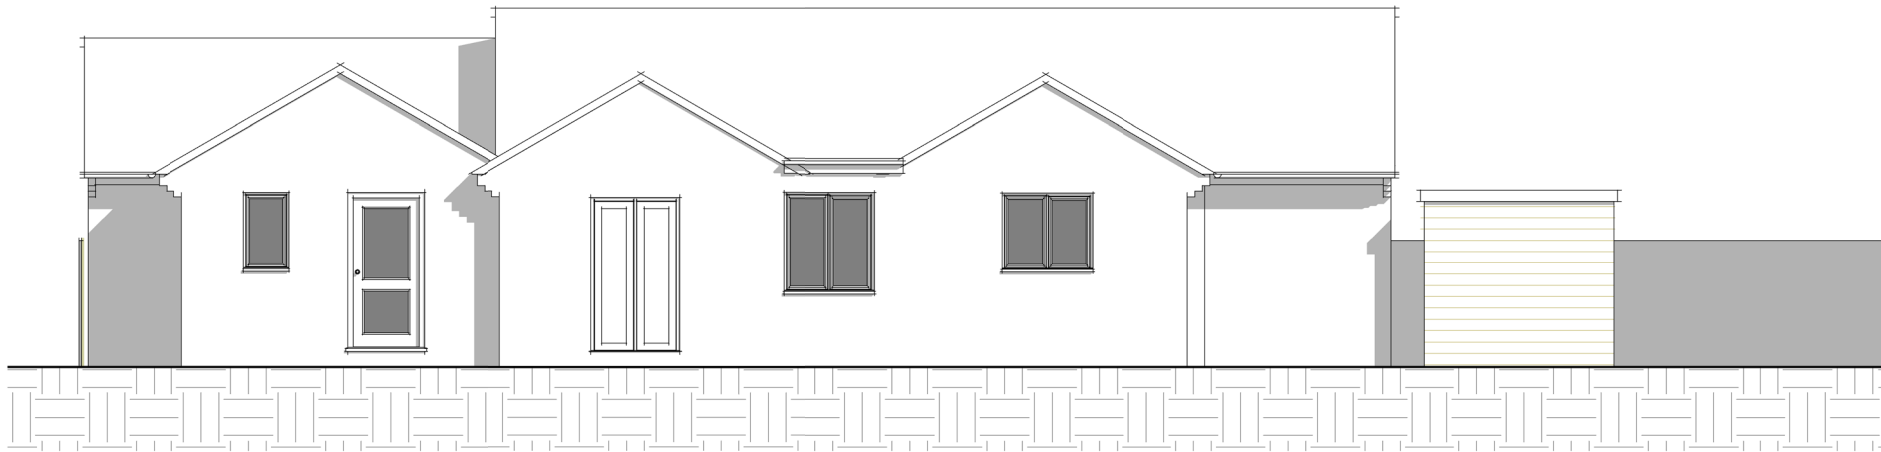


South East Elevation - As Existing

1 : 100

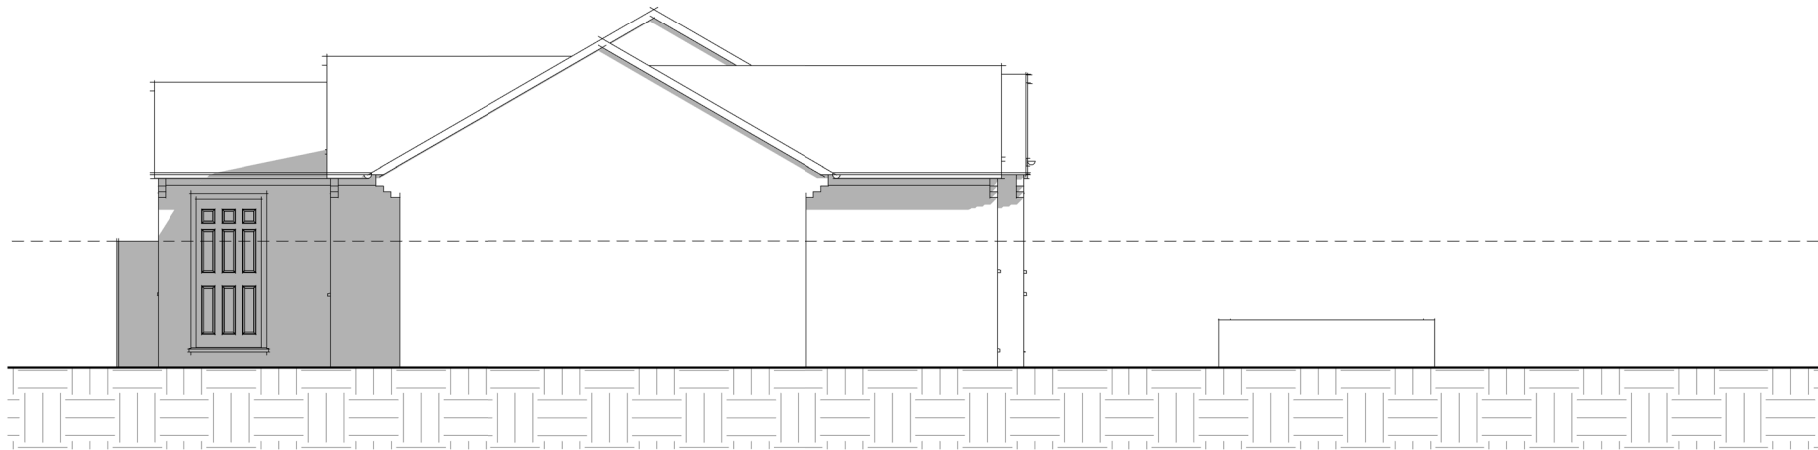

South West Elevation - As Existing

1 : 100

 

DISABILITY IMPROVEMENTS

A3

Status:
TO ACCOMPANY A PLANNING APPLICATION



Finishes - Existing House

Walls	-- --	initiation stone walling
Windows	-- --	White and brown Upvc
Doors	-- --	Composite and Upvc
Roof	-- --	Profiled concrete roof tiles
Rainwater	-- --	Black plastic

DRAWING NUMBER PREFIXED WITH
EX = EXISTING DRAWING, NOT TO BE SCALED EXCEPT FOR PLANNING PURPOSES, BASED ON INFORMATION PROVIDED BY:
[Checker](#)
SK = SKETCH DRAWING, INFORMAL DRAWING, NOT FOR OFFICIAL USE, NOT TO BE USED FOR PLANNING PURPOSES, NOT TO BE SCALED.
PL = DRAWING TO ACCOMPANY A PLANNING APPLICATION, CAN BE SCALED FOR PLANNING PURPOSES ONLY, NOT FOR CONSTRUCTION(NFC).
BR = DRAWING FOR A BUILDING REGULATION APPLICATION AND APPROVAL ONLY, USE GIVEN DIMESNSION ONLY, NOT TO BE SCALED, NFC.
WD = WORKING DRAWING, INCLUDES ADDITIONAL DETAIL OVER AND ABOVE BR DESIGNATION, USE GIVEN DIMENSION ONLY, NOT TO BE SCALED.

PROJECT TITLE: EXTENSION AND ALTERATIONS 12 LACEMAKERS, MALMSEBURY, SN16 9XS for A NEWTON DRAWING: ELEVATIONS SH 2 - AS EXISTING		HALZAC DESIGN LTD ARCHITECTURAL DESIGN SERVICE 1 Whitgift Cl, Grange Park, Swindon. SN5 6HQ halzacdesign@icloud.com 07801070166	
SCALE @ A3 1 : 100	DATE: MAR'26	DRAWN BY CR	
25-043		PL104	A

LATEST REVISION: REVA Date 407/04/26 Updates for planning

PDF PRINTED: 07/04/2026 22:01:03