



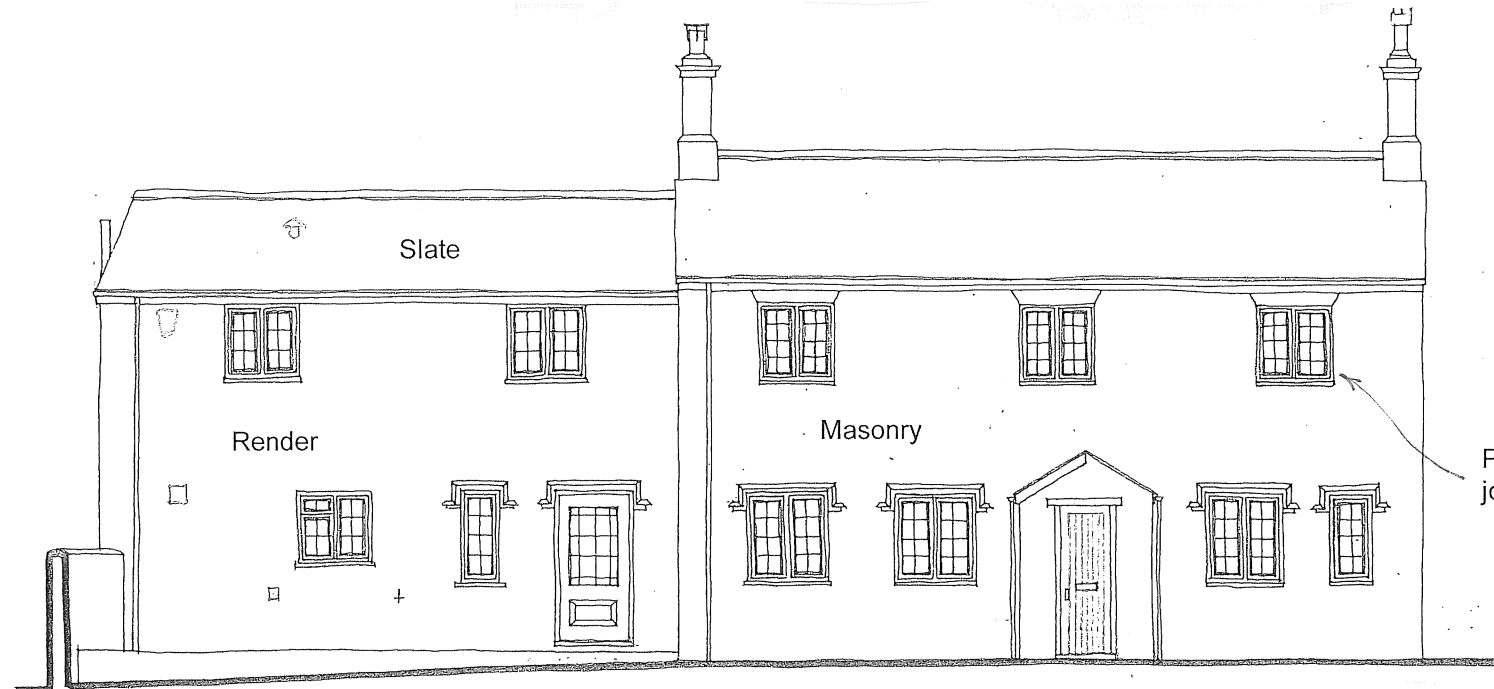


FRONT (west) ELEVATION

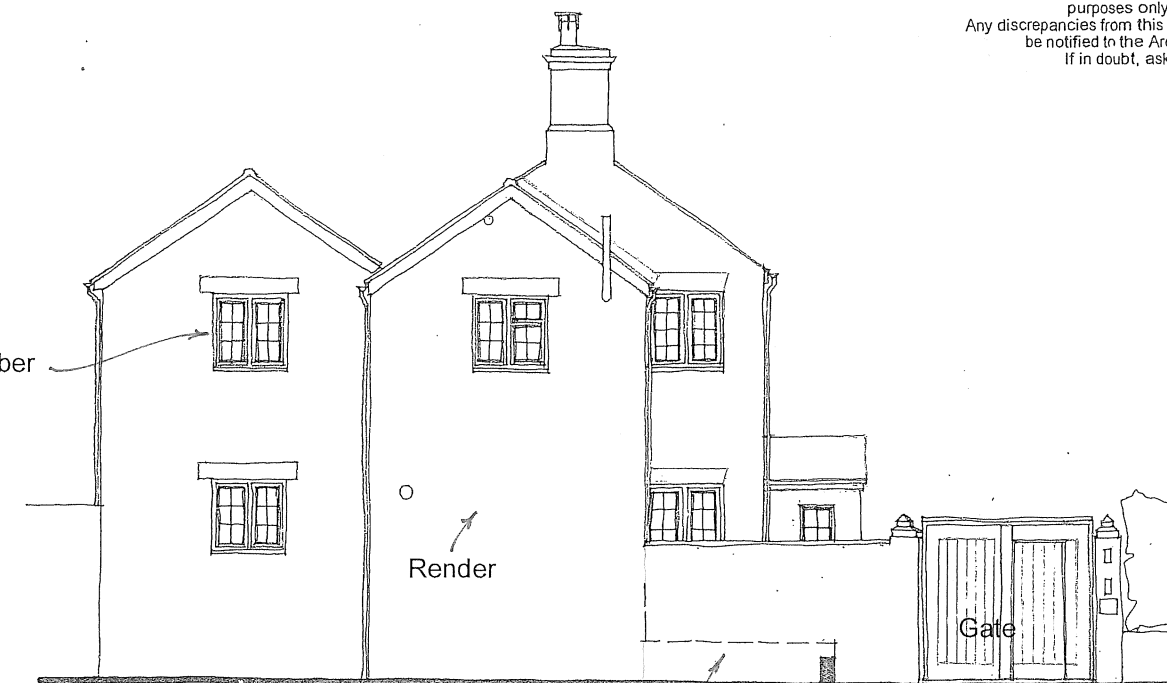


SIDE (north) ELEVATION
to Duck Street

Brick wall with
mortar coping

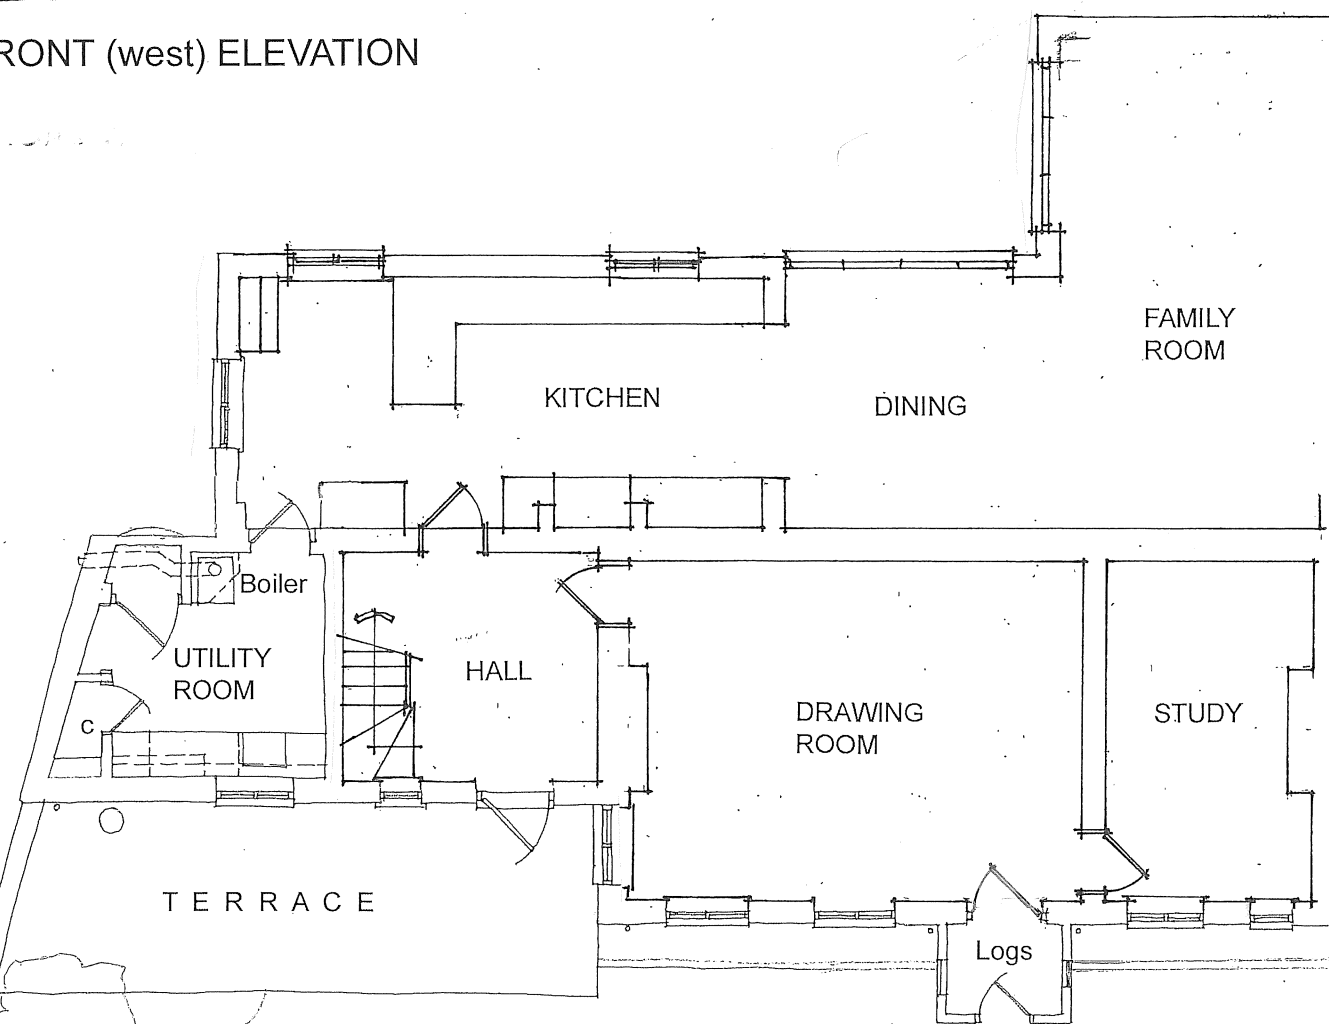

GROUND PLAN

0 5m
1:100 at A3

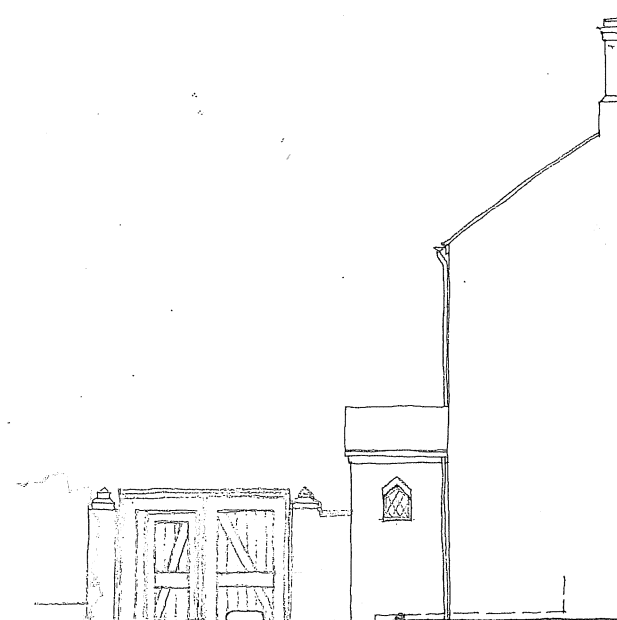

SIDE (south) ELEVATION



SECTION/SIDE
(north) ELEVATION

DEMOLITION OF EXISTING PORCH AND CONSTRUCTION
OF VERANDAH ROOF at
SPRINGWAYS COTTAGE, 56 DUCK STREET,
SUTTON VENY, WILTSHIRE

DETAILS AS EXISTING
226004/02A Scale as noted at A3
Rev A - Ground floor plan