




This drawing is copyright and shall not be reproduced without the Architect's consent. This drawing may be scaled for planning purposes only. Any discrepancies from this drawing should be notified to the Architect. If in doubt, ask.

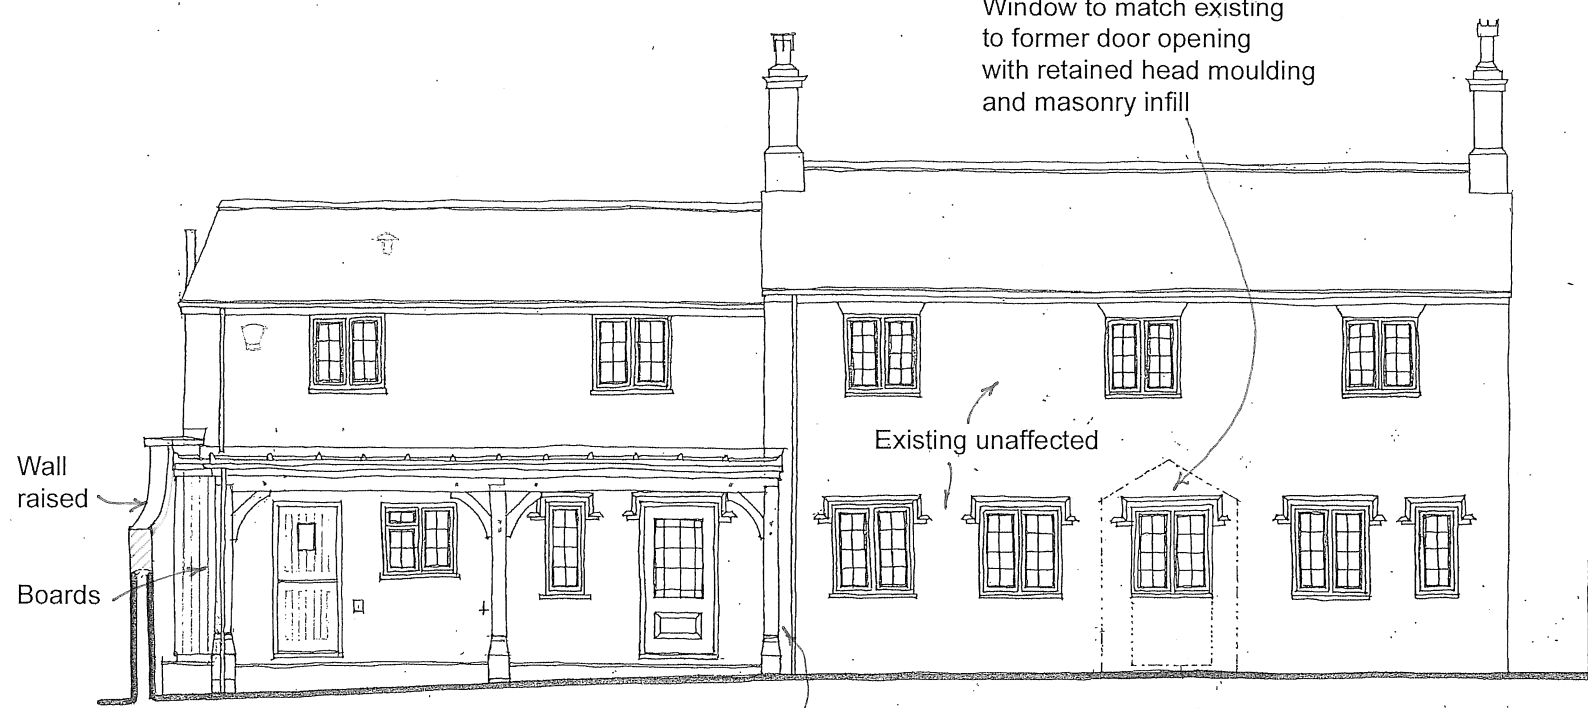

FRONT ELEVATION

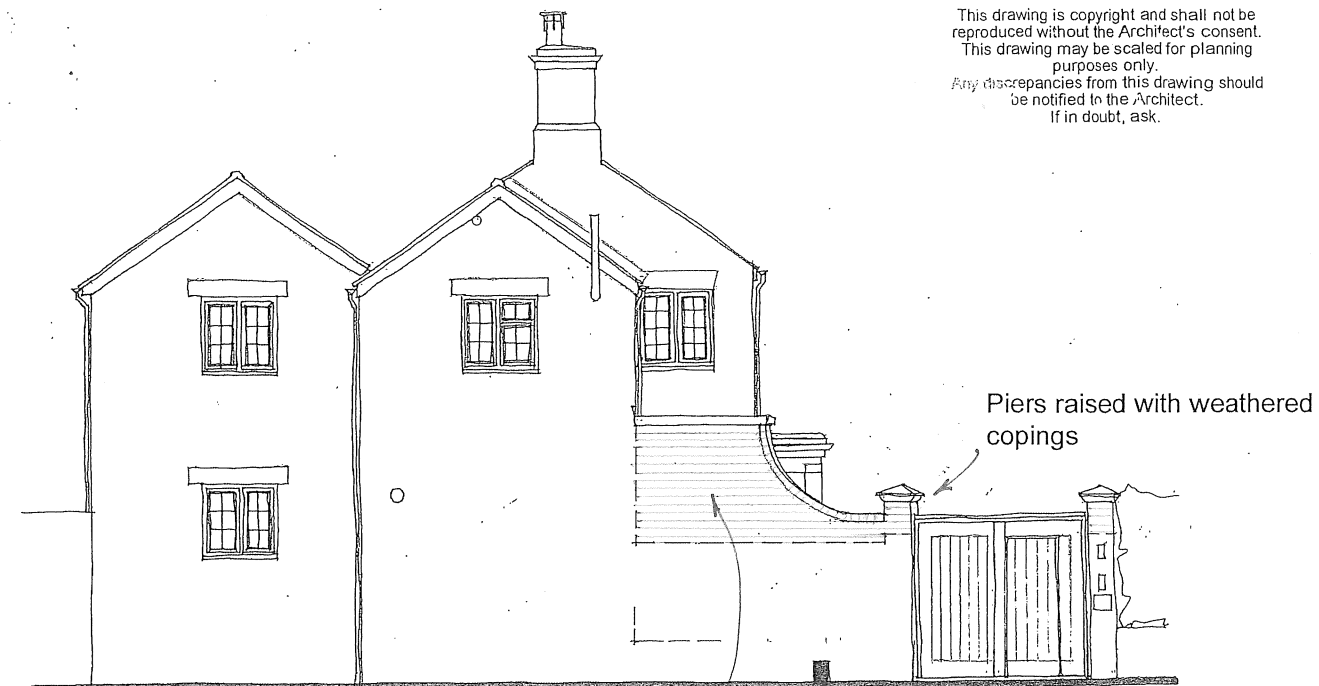


SIDE (north) ELEVATION

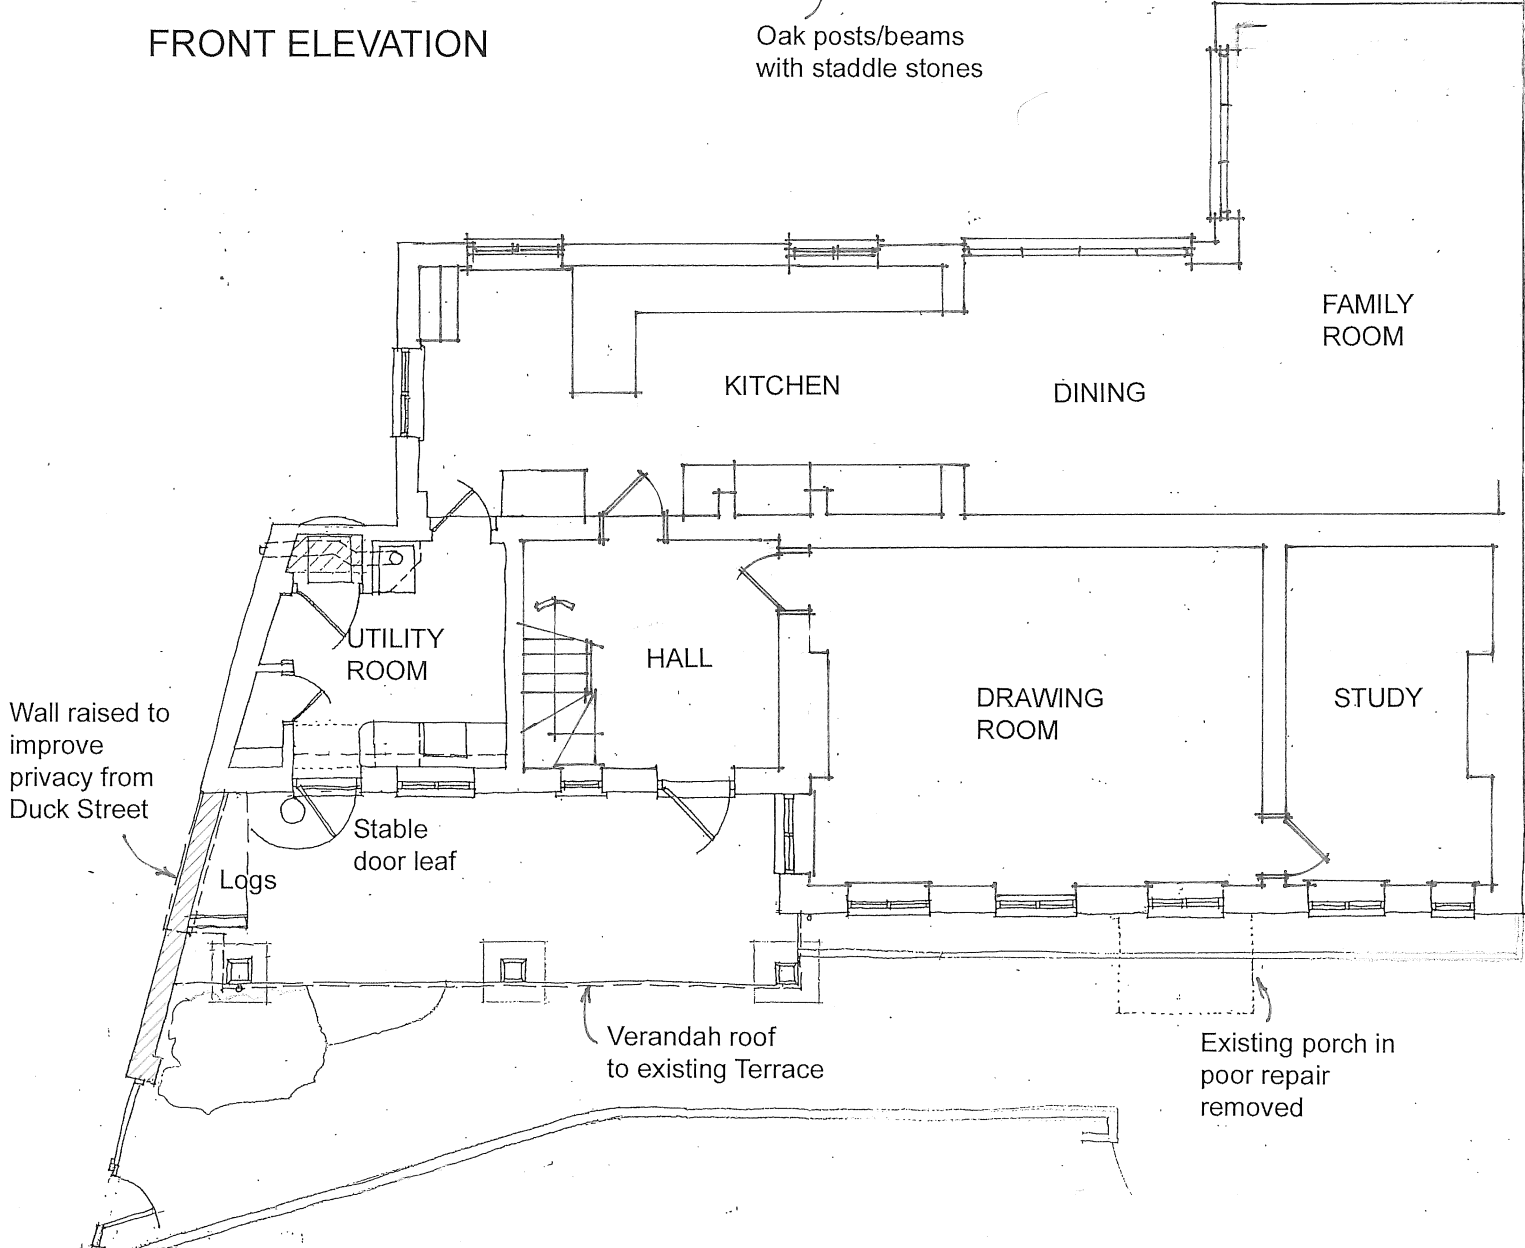


GROUND PLAN

0 5m
1:100 at A3

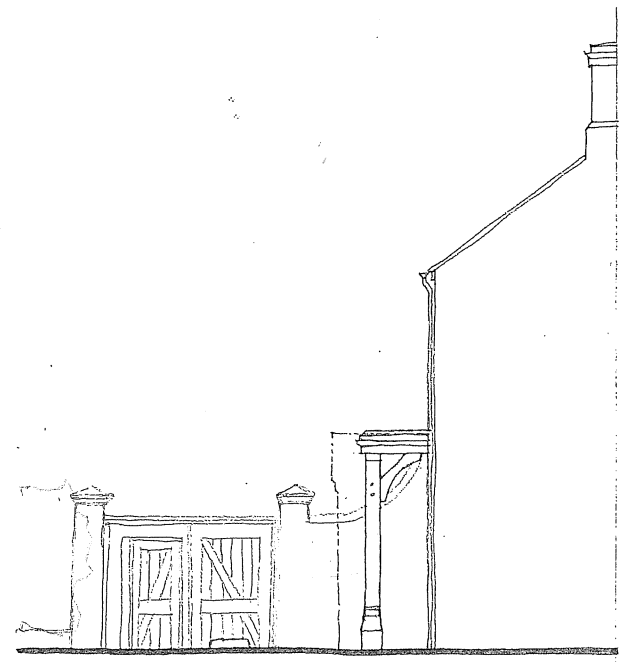

SIDE (south) ELEVATION

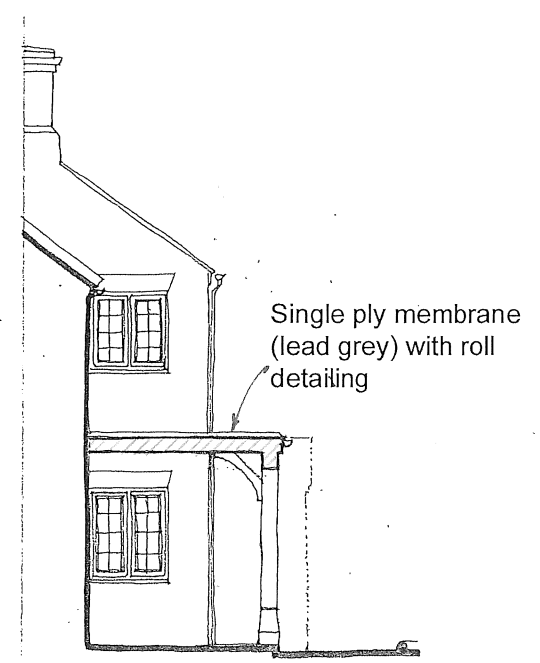

SECTION/SIDE (north) ELEVATION

DEMOLITION OF EXISTING PORCH AND CONSTRUCTION OF VERANDAH ROOF at SPRINGWAYS COTTAGE, 56 DUCK STREET, SUTTON VENY, WILTSHIRE

DETAILS AS PROPOSED

226004/03A Scale as noted at A3
Rev A - Ground floor plan