





SOUTH ELEVATION

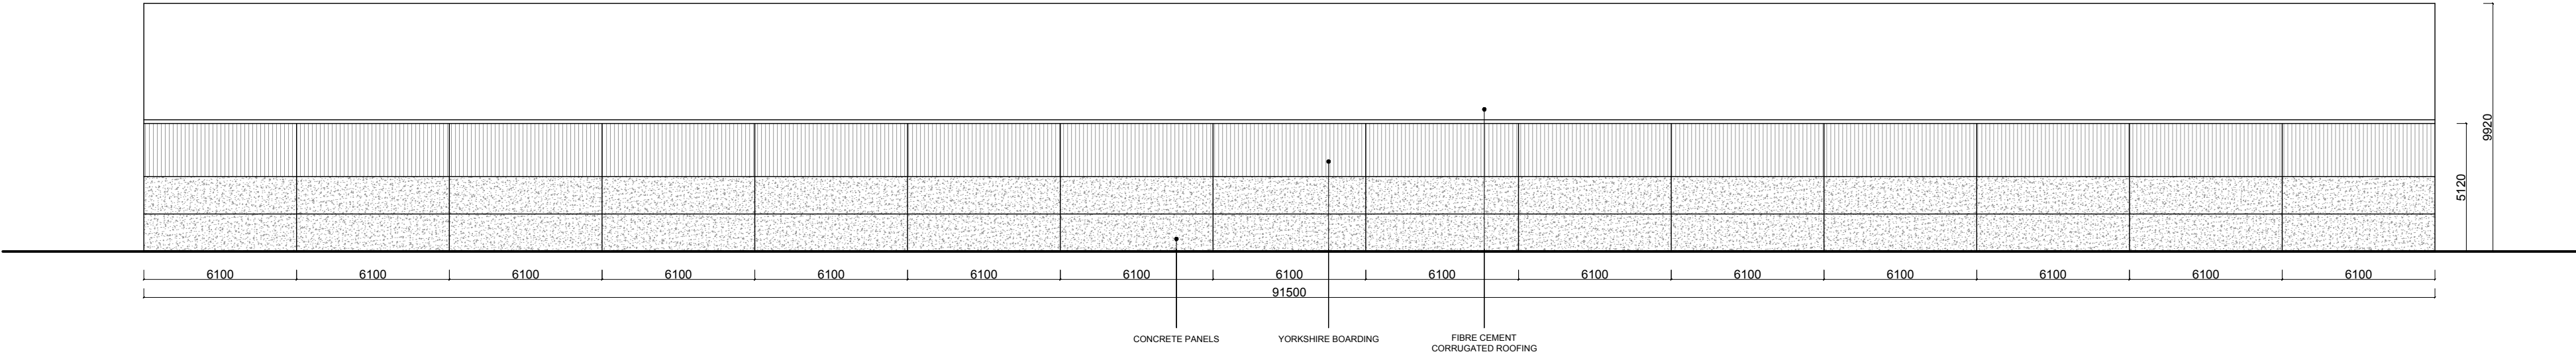

WEST ELEVATION

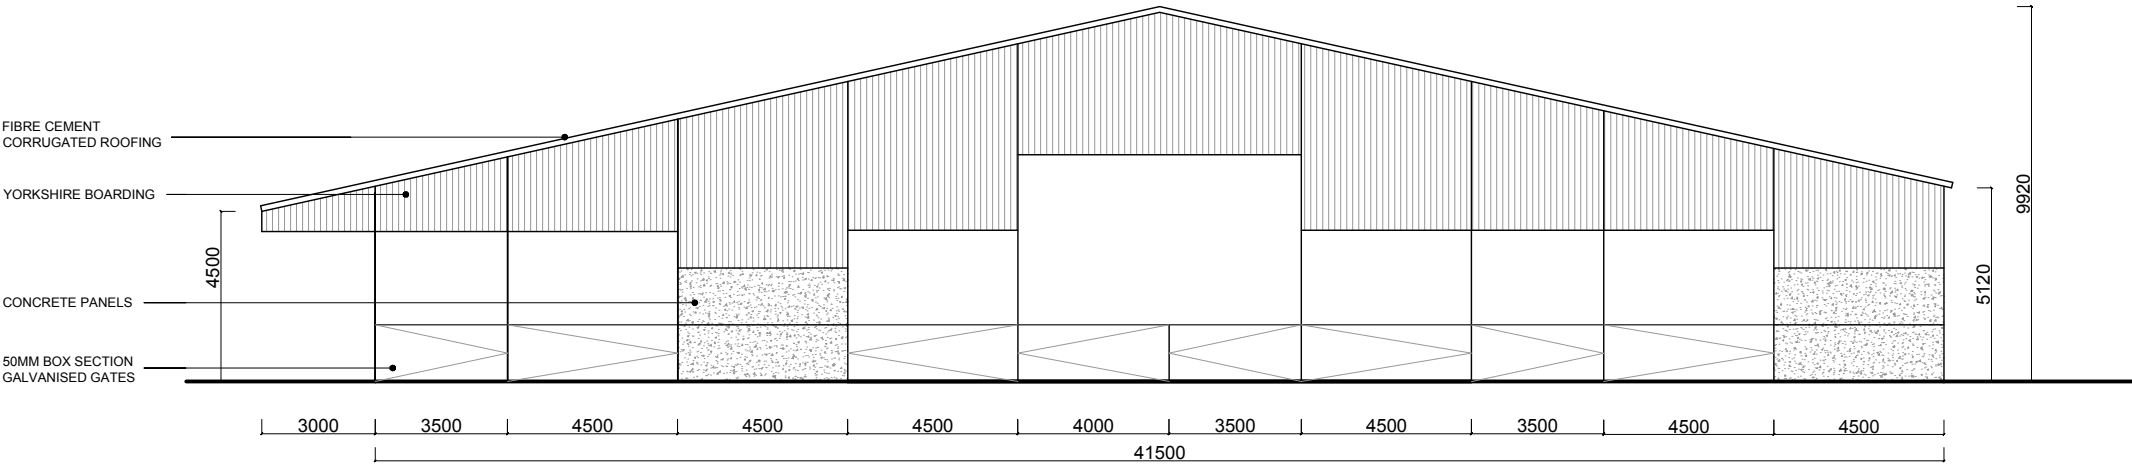

EAST ELEVATION

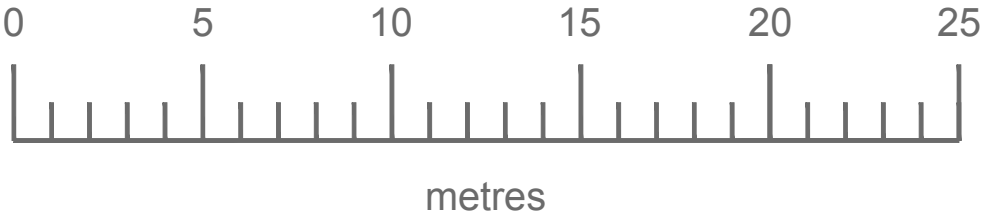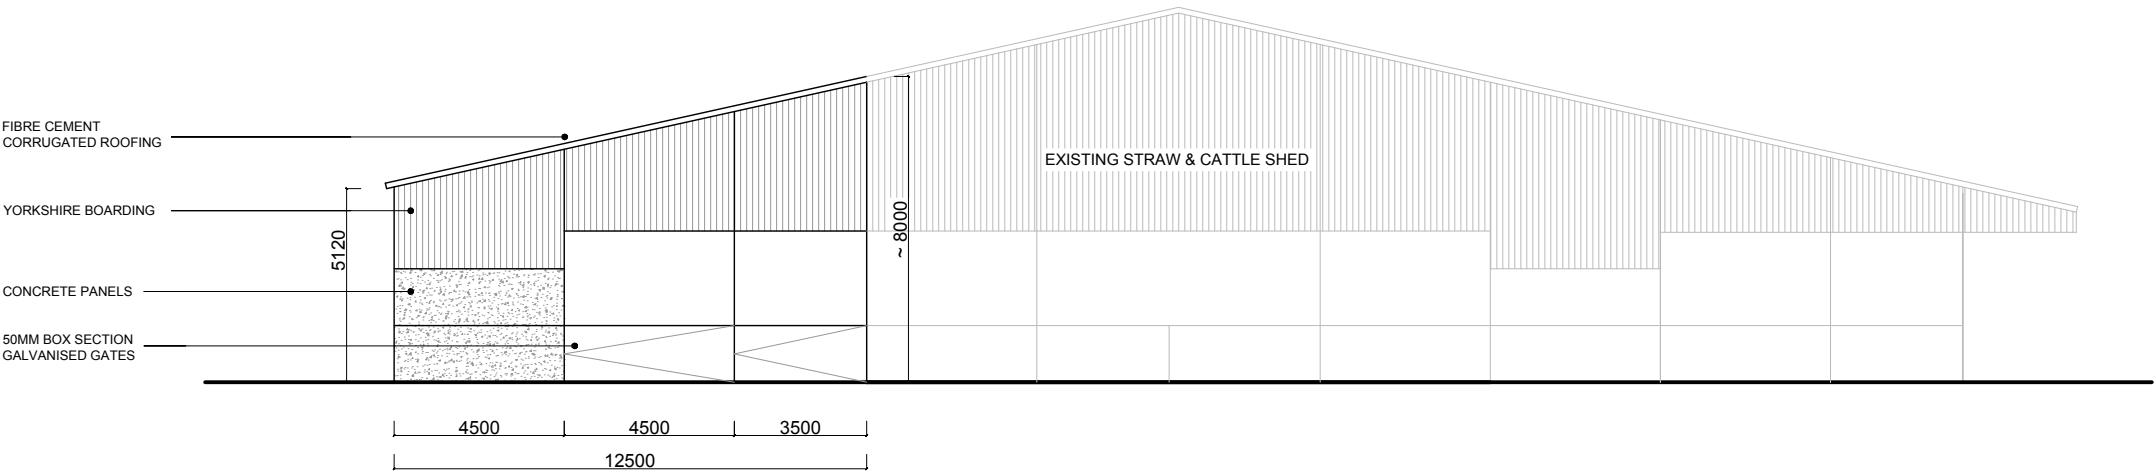

This drawing has been produced by Tim Collins and is not to be used or reproduced by any other party for any purpose. Site survey to be conducted before any building work is carried out. Any discrepancies to be reported to architect DO NOT SCALE from drawings.	ISSUE: PLANNING ISSUE	TITLE: PROPOSED SOUTH, EAST & WEST ELEVATIONS GXF032		DWG NO: GXF032 - 201
	PROJECT: EXTENSION TO STRAW & CATTLE SHED, GORE CROSS FARM, SN10 4NB	SCALE: 1:200 @ A2	DATE: MAR 2026	