



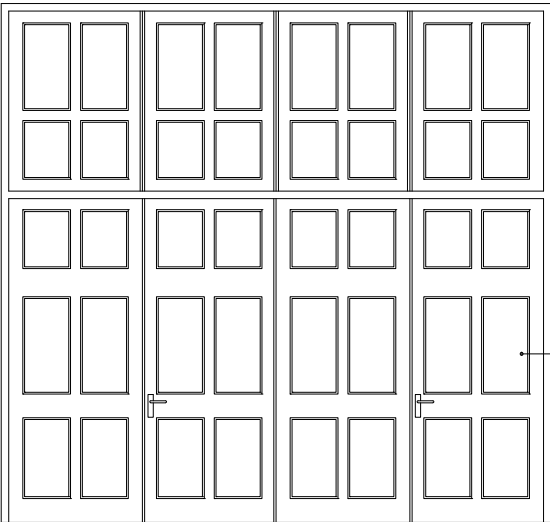


DOOR ELEVATION VIEW A-A

NOTE:
ENVIROGAF PANELLED
DOOR UPGRADE TO FIRE
DOOR RATING

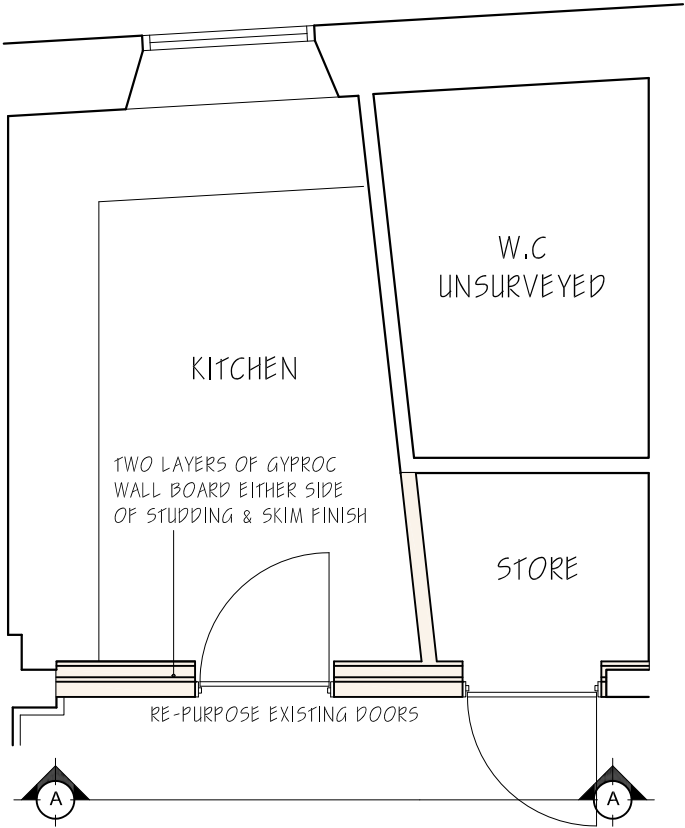

FLOOR PLAN

 



CLARK & MASLIN

Unit 5, Charlton Business Park
Crudwell Road, Malmesbury
Wiltshire, SN16 9RU
Telephone: 01666 822911

Planning Architecture Conservation

Client MALMESBURY TOWN COUNCIL	Document Type PLANNING DRAWING	
	Scale 1:50	PG Size A4
	Date JAN '25	Drawn EM
	Description PROPOSED FLOOR PLAN AND DOOR ELEVATION	Drawing No 5729/50
Revision A		