





PROPOSED FRONT ELEVATION




PROPOSED PARTIAL REAR ELEVATION

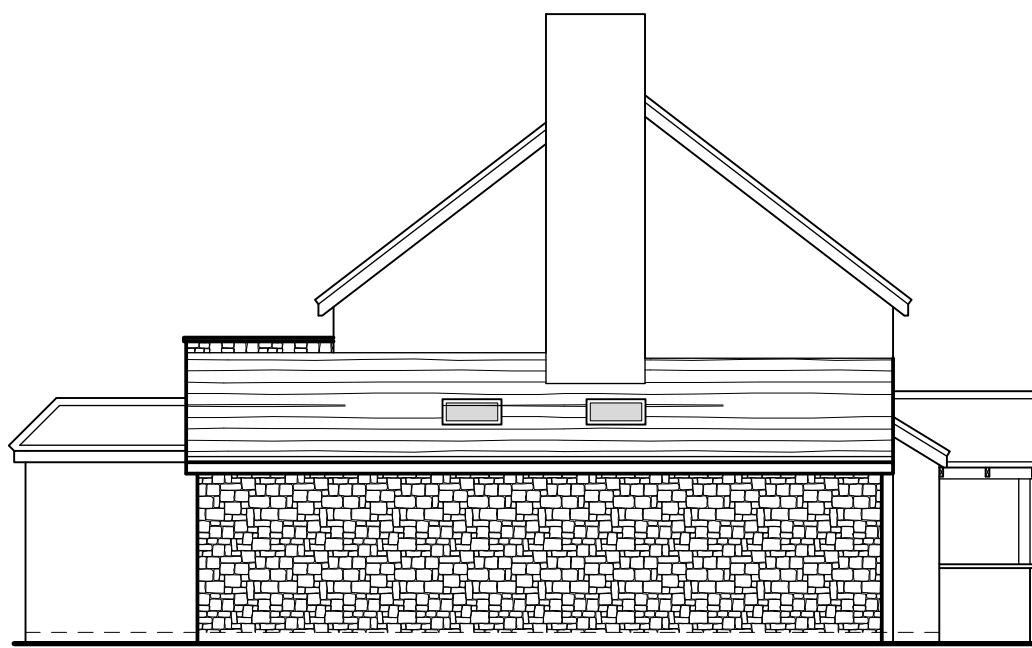


PROPOSED SIDE ELEVATION

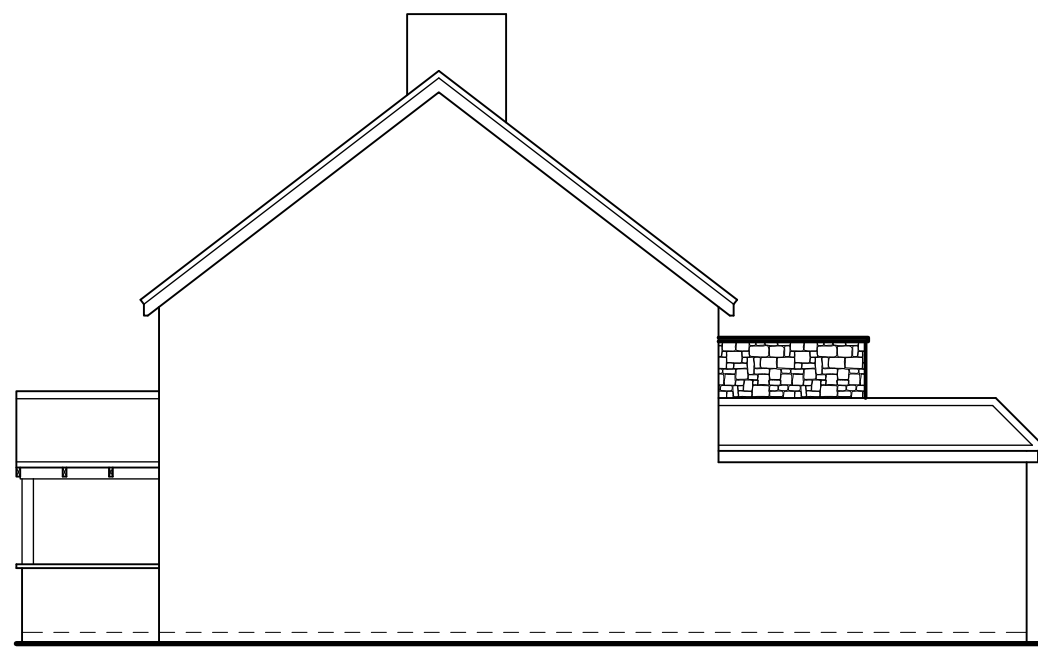

PROPOSED SIDE ELEVATION

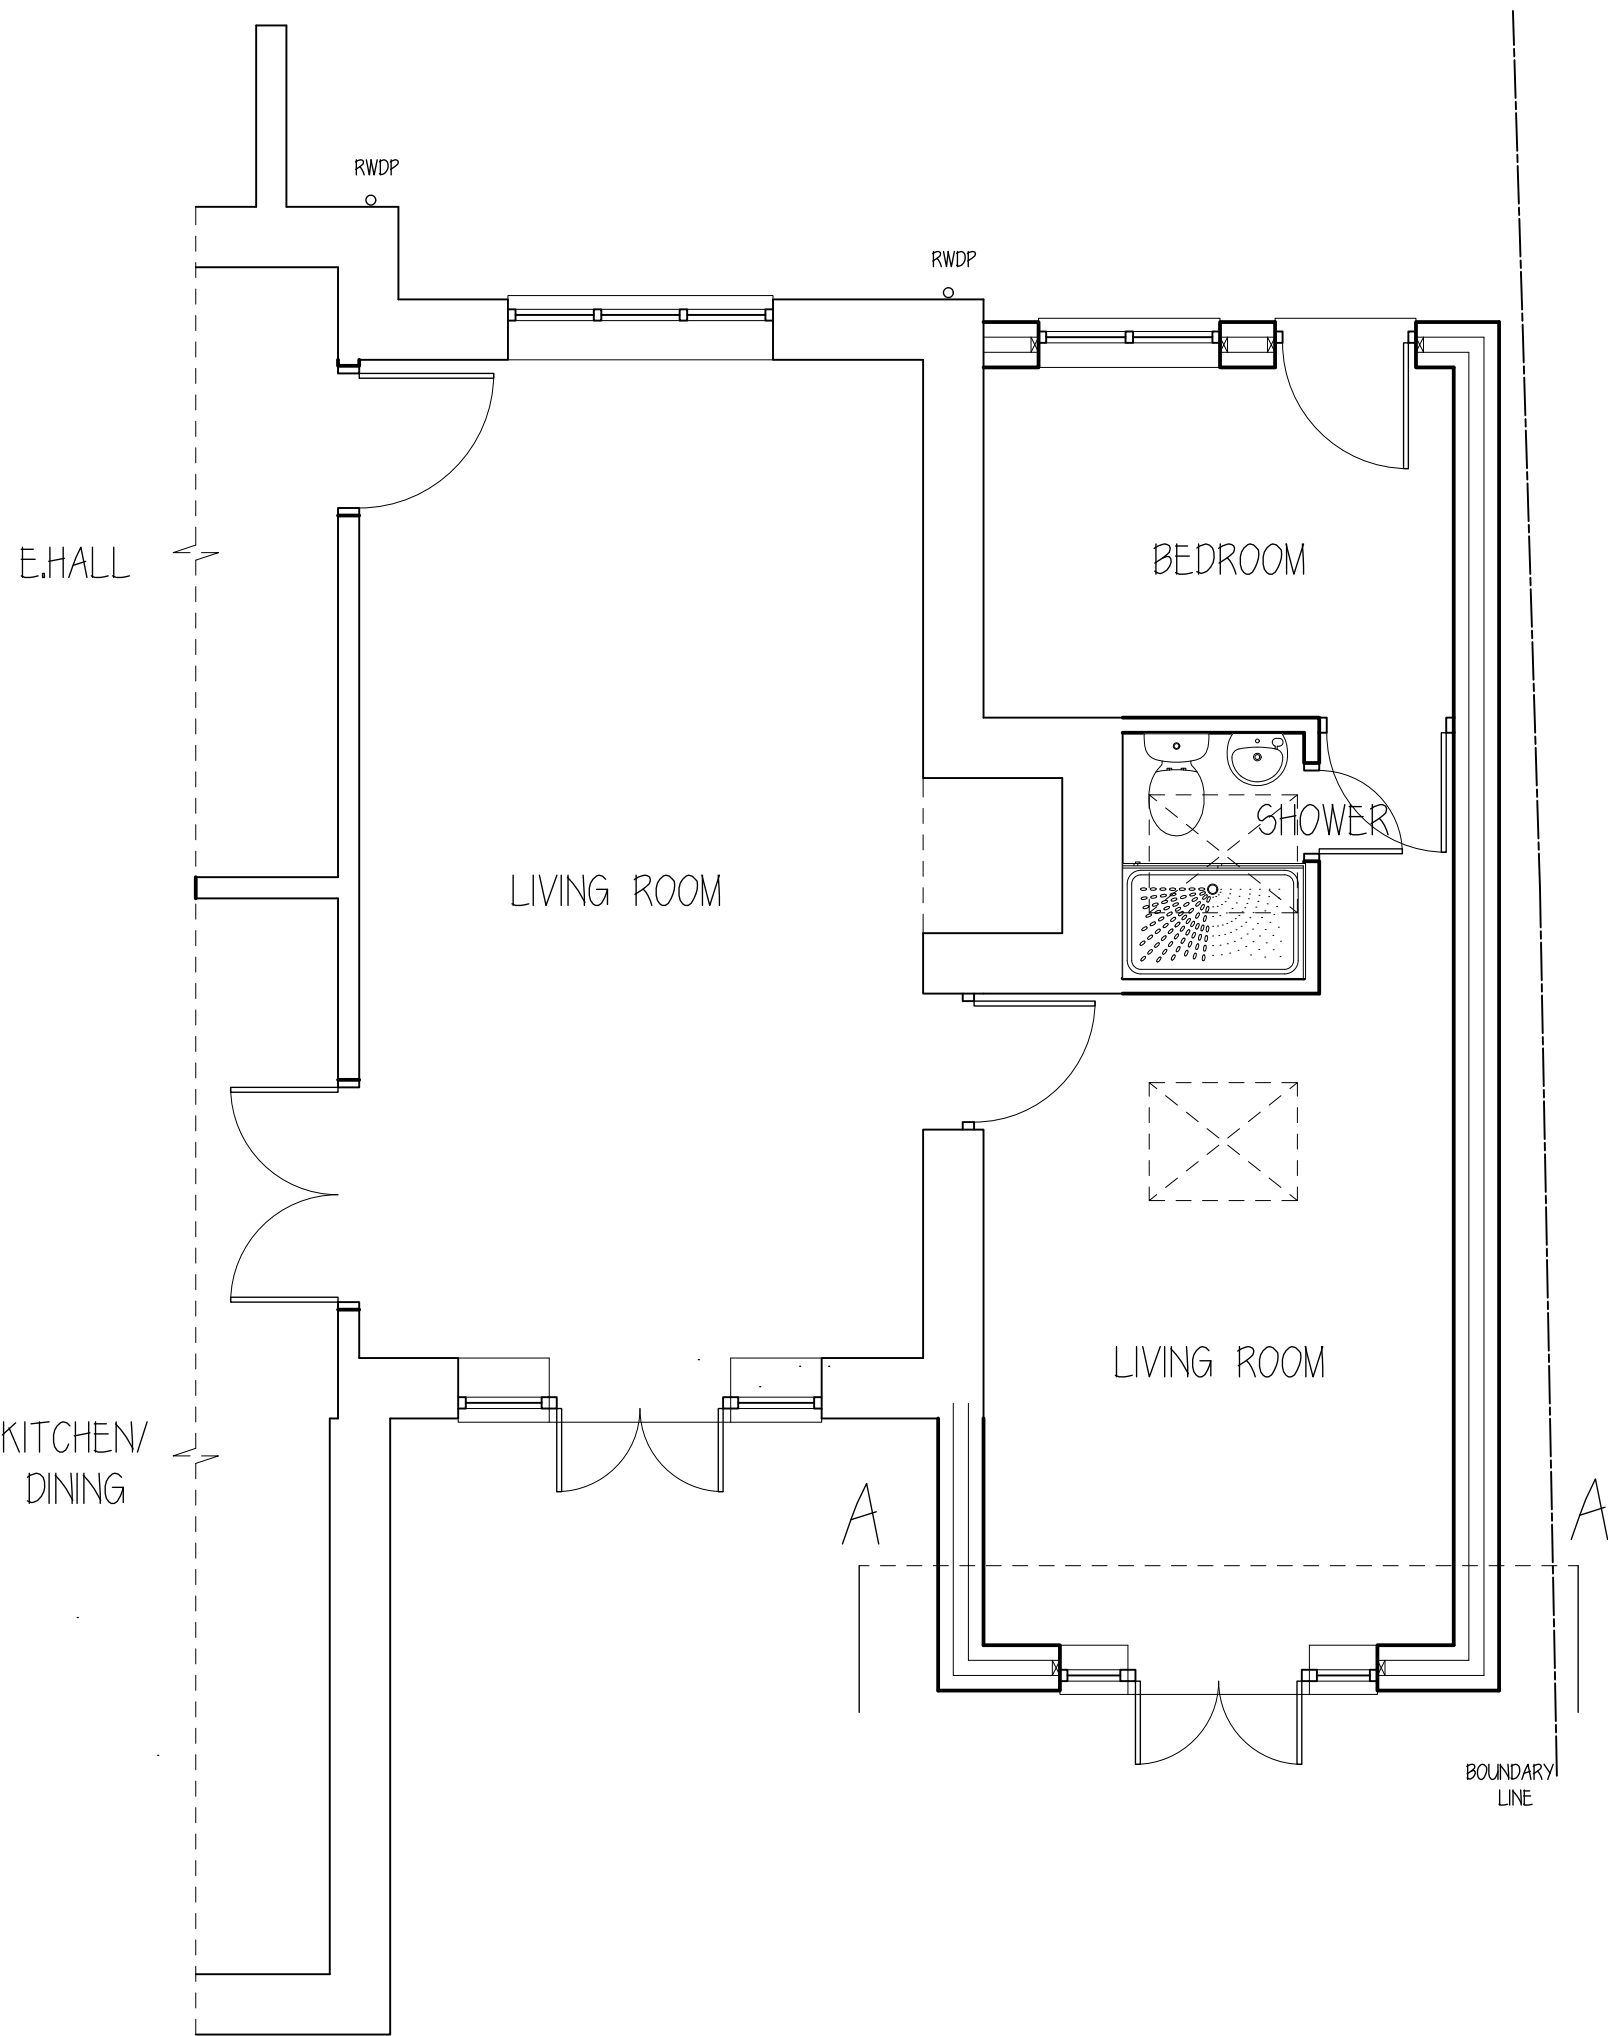

PROPOSED PARTIAL GROUND FLOOR LAYOUT

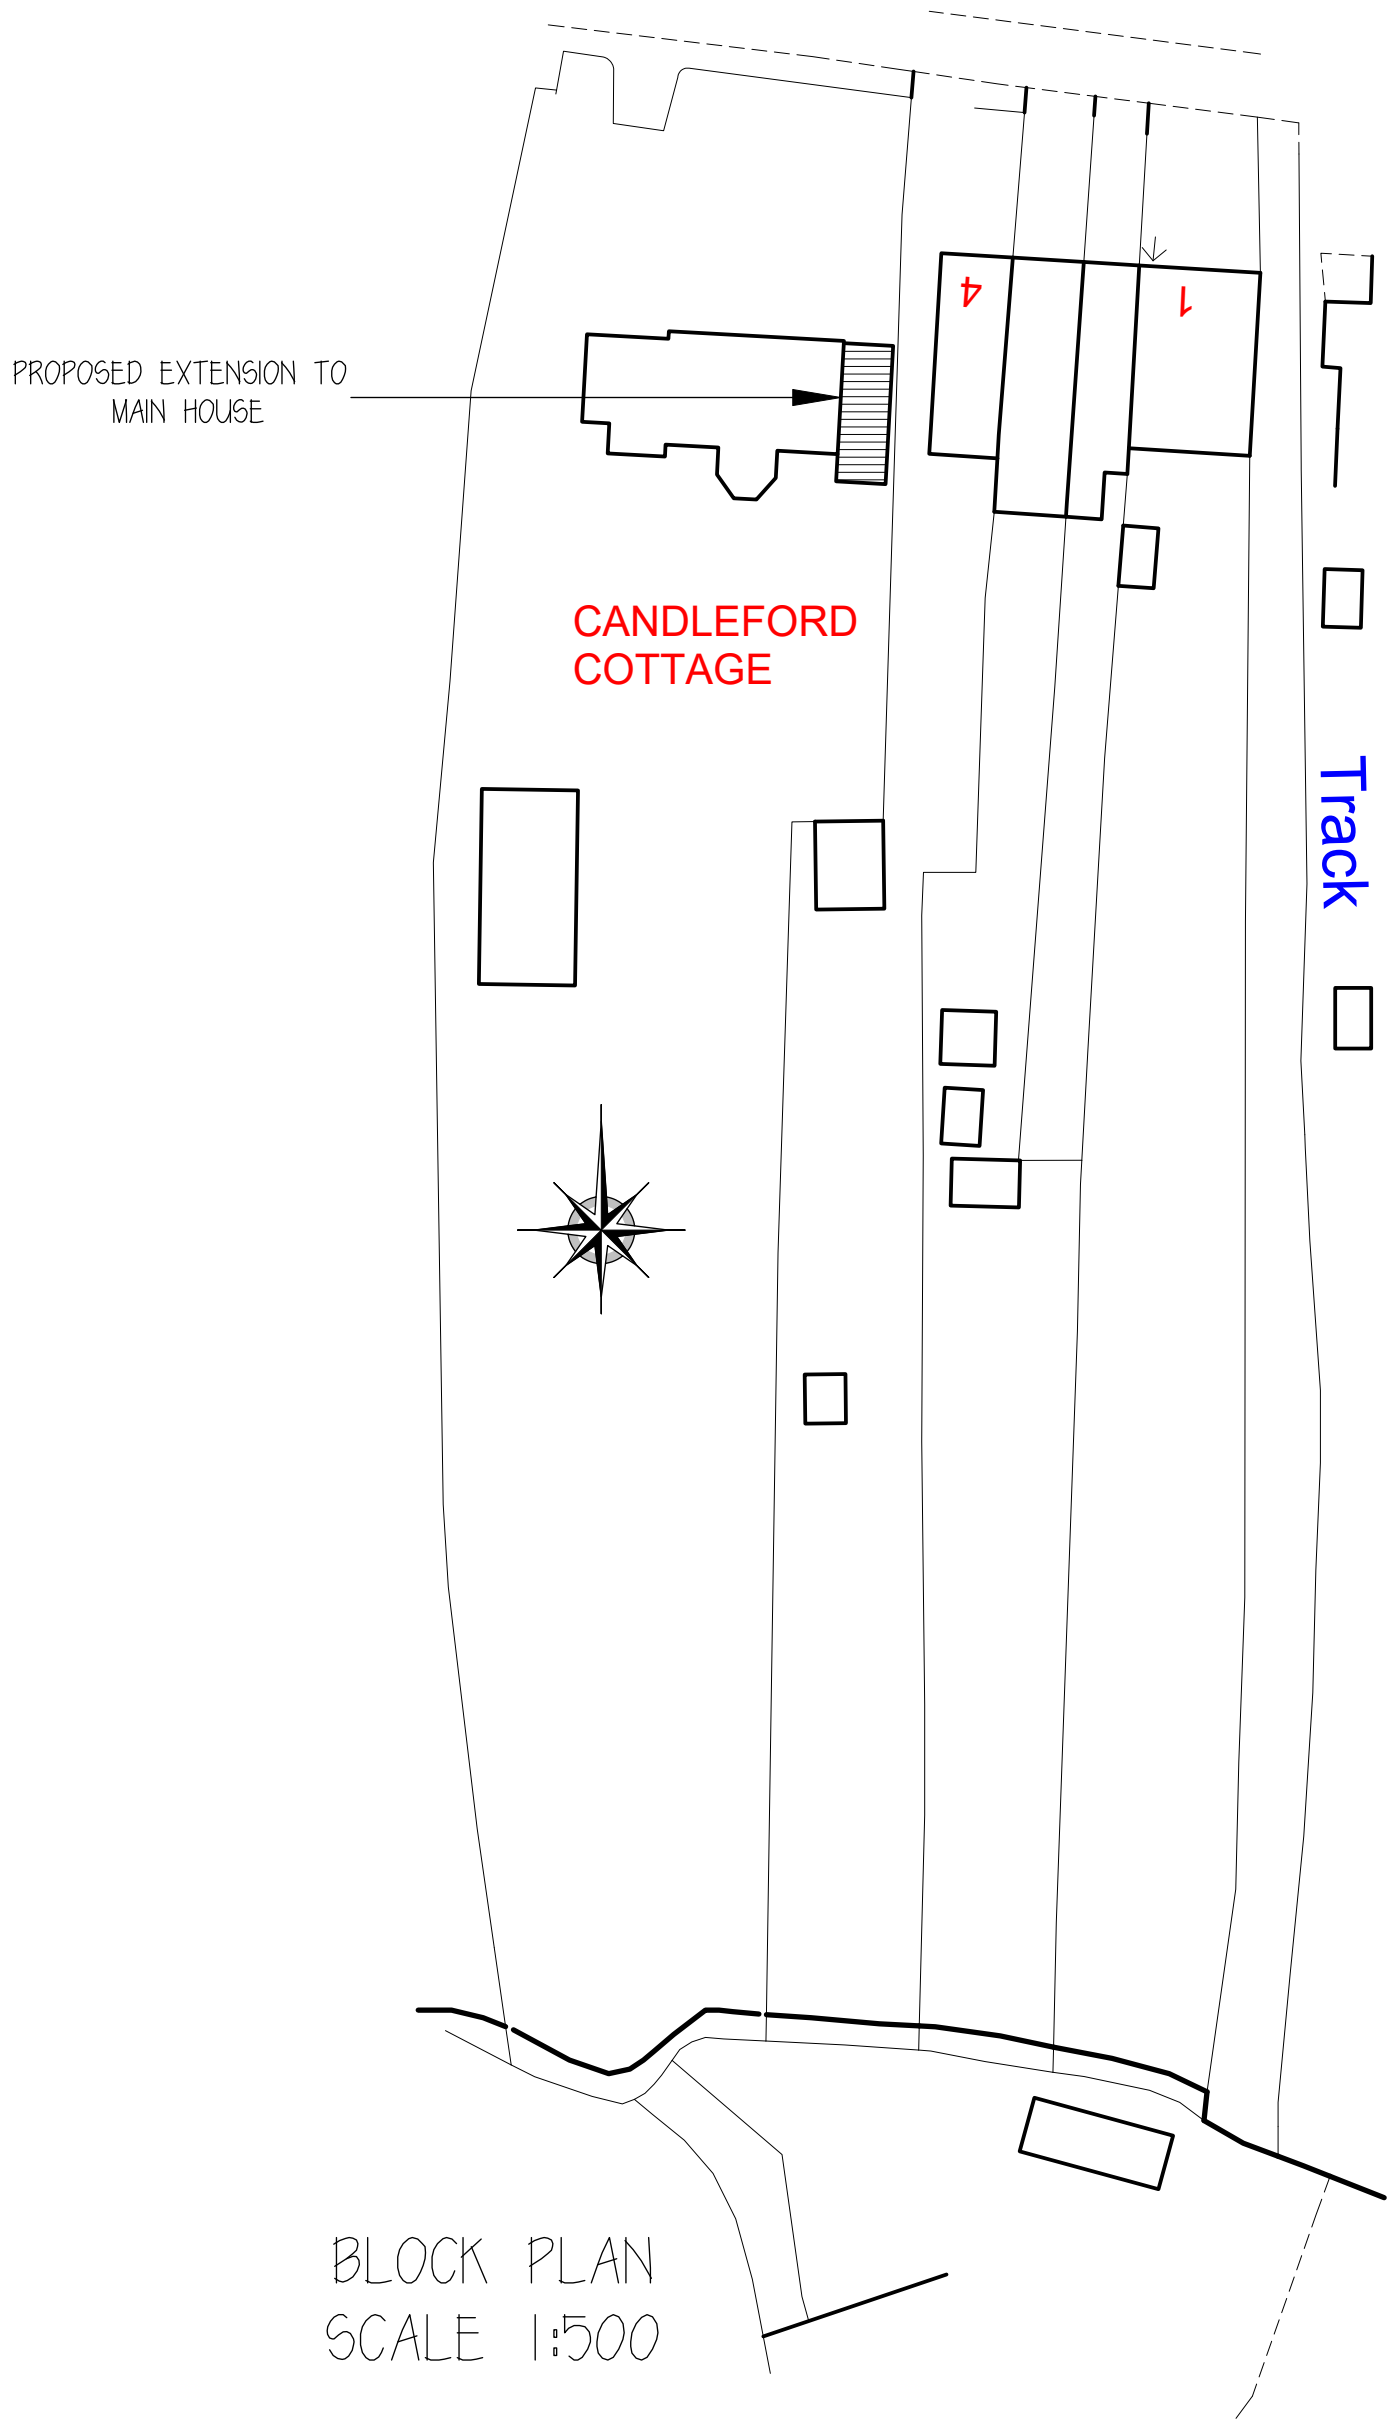

BLOCK PLAN
SCALE 1:500

Rev.	Date	Description	By	Chk	App
------	------	-------------	----	-----	-----

Client/Project	MR AND MRS OVENS				
----------------	------------------	--	--	--	--

Drawing Title	PROPOSAL AT CANDLEFORD COTTAGE STOCKLEY LN, SN11 ONT				
---------------	--	--	--	--	--

Designed SK	Drawn KK	Date 2 FEB 26	Scale 1:50, 1:100 1:500	Size A1	
----------------	-------------	------------------	-------------------------------	------------	--

Stephen Kingshott MCABE Katie Kingshott ACABE					
--	--	--	--	--	--

Stephen Kingshott Building Consultancy Ltd 54 Springdale Ave Bournemouth, Dorset BH10 9EX Tel. 07973638931					
---	--	--	--	--	--

DATE	0216/26 D	REVISION	
------	-----------	----------	--