

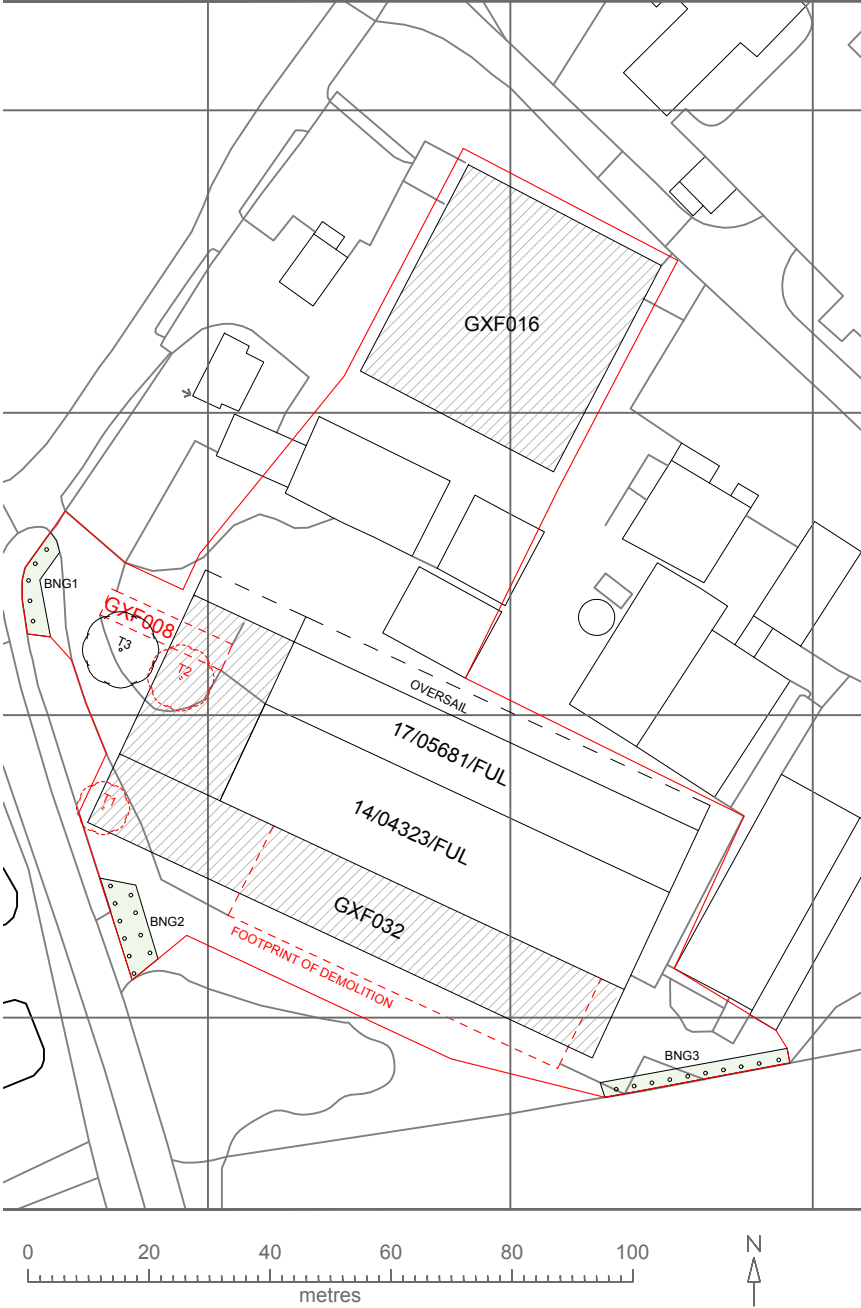


PROPOSED SITE PLAN 1:1250

 

PROPOSED SITE PLAN 1:500 FOR GXF032 EXTENSION

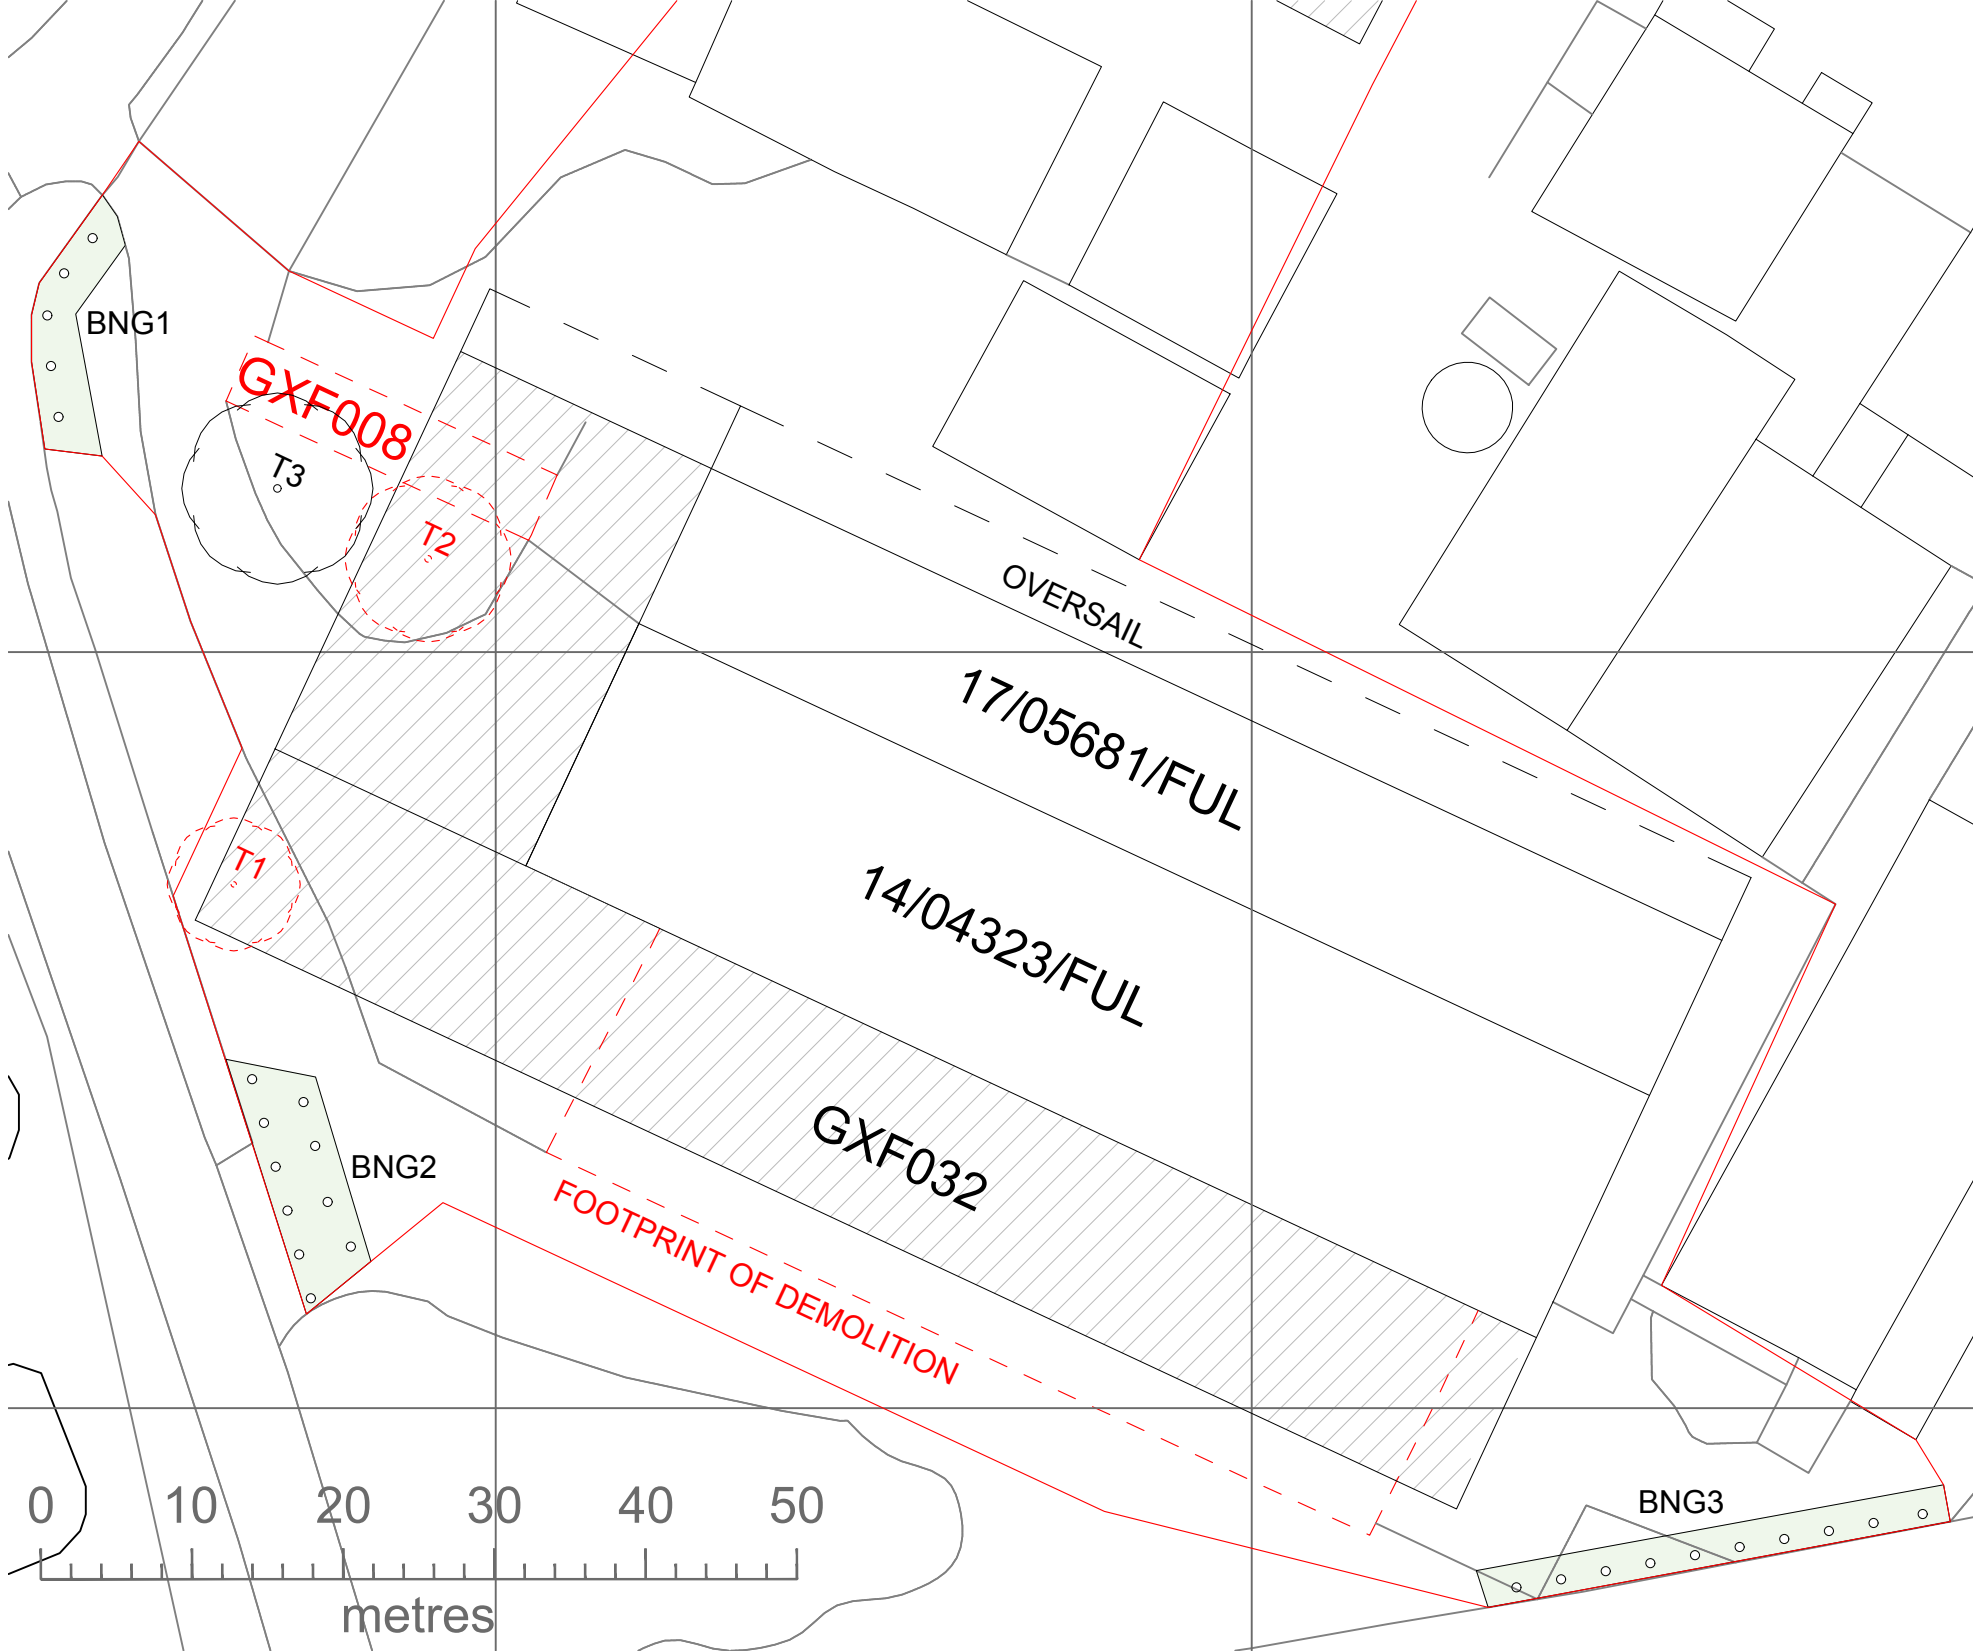

This drawing has been produced by Tim Collins and is not to be used or reproduced by any other party for any purpose.

Site survey to be conducted before any building work is carried out. Any discrepancies to be reported to architect

DO NOT SCALE from drawings.

ISSUE:
PLANNING ISSUE

PROJECT:
**NEW AGRICULTURAL
SHEDS, GORE CROSS
FARM, SN10 4NB**

TITLE:
**PROPOSED SITE PLANS
GXF032 EXTENSION**

SCALE:
AS SHOWN

DATE:
MAR 2026

DWG NO:
GXF - 003