



FLOOR PLAN

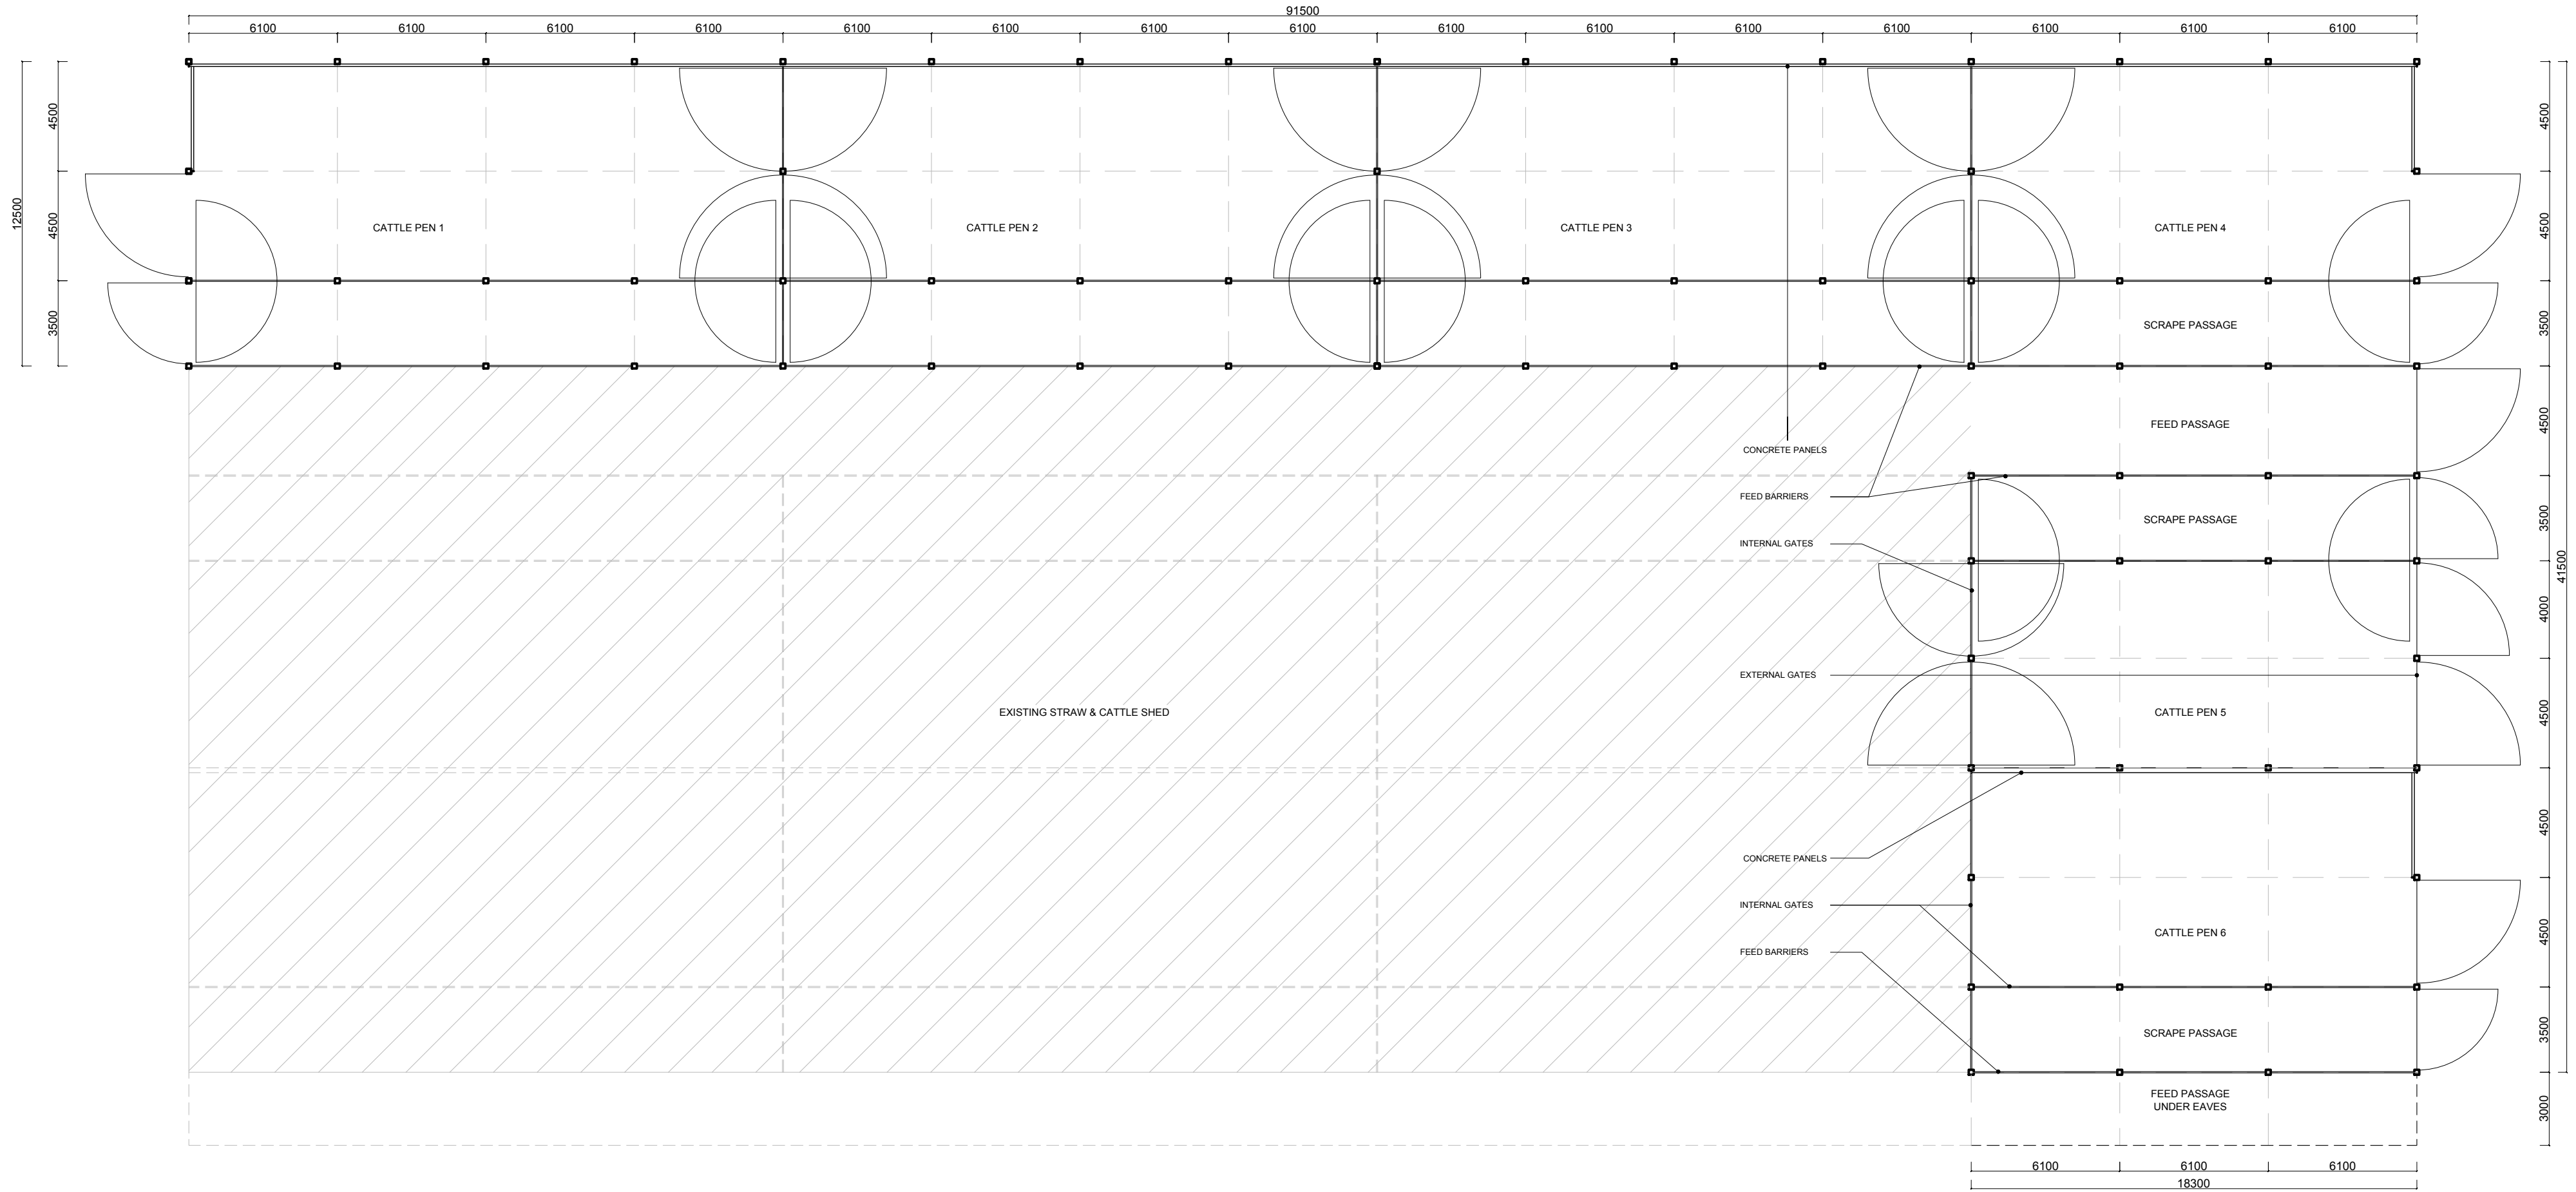

NORTH ELEVATION

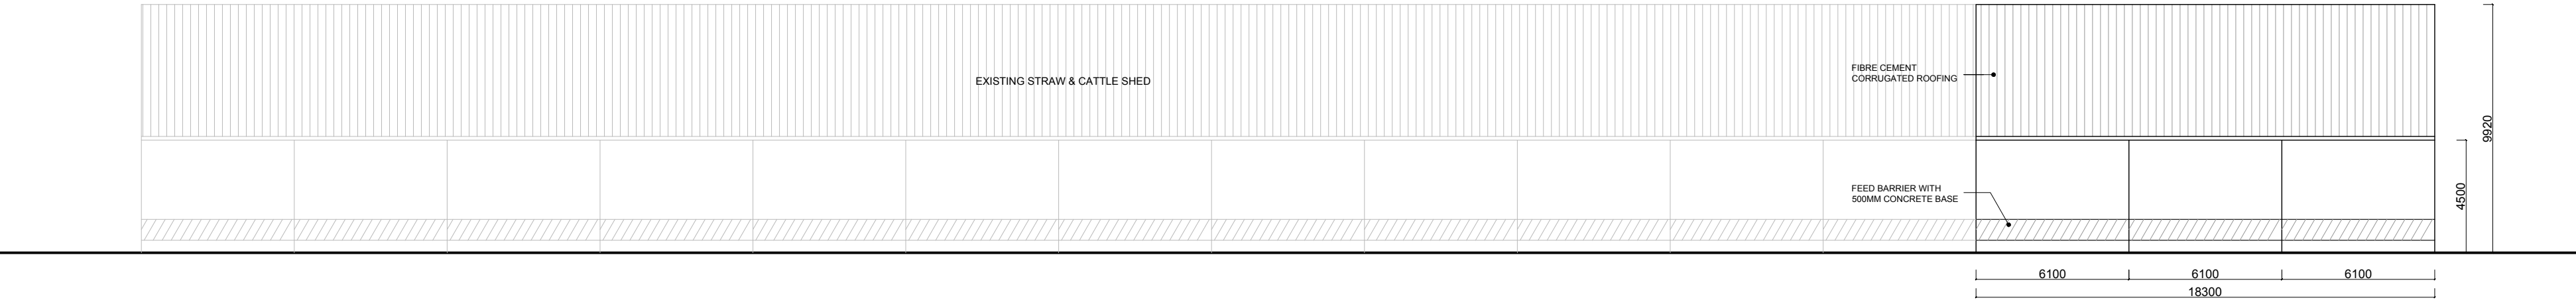

This drawing has been produced by Tim Collins and is not to be used or reproduced by any other party for any purpose. Site survey to be conducted before any building work is carried out. Any discrepancies to be reported to architect DO NOT SCALE from drawings.	ISSUE: PLANNING ISSUE		TITLE: PROPOSED FLOOR PLAN AND NORTH ELEVATION GXF032		DWG NO: GXF032 - 200
	PROJECT: EXTENSION TO STRAW & CATTLE SHED, GORE CROSS FARM, SN10 4NB		SCALE: 1:200 @ A2	DATE: MAR 2026	