




Plot 1

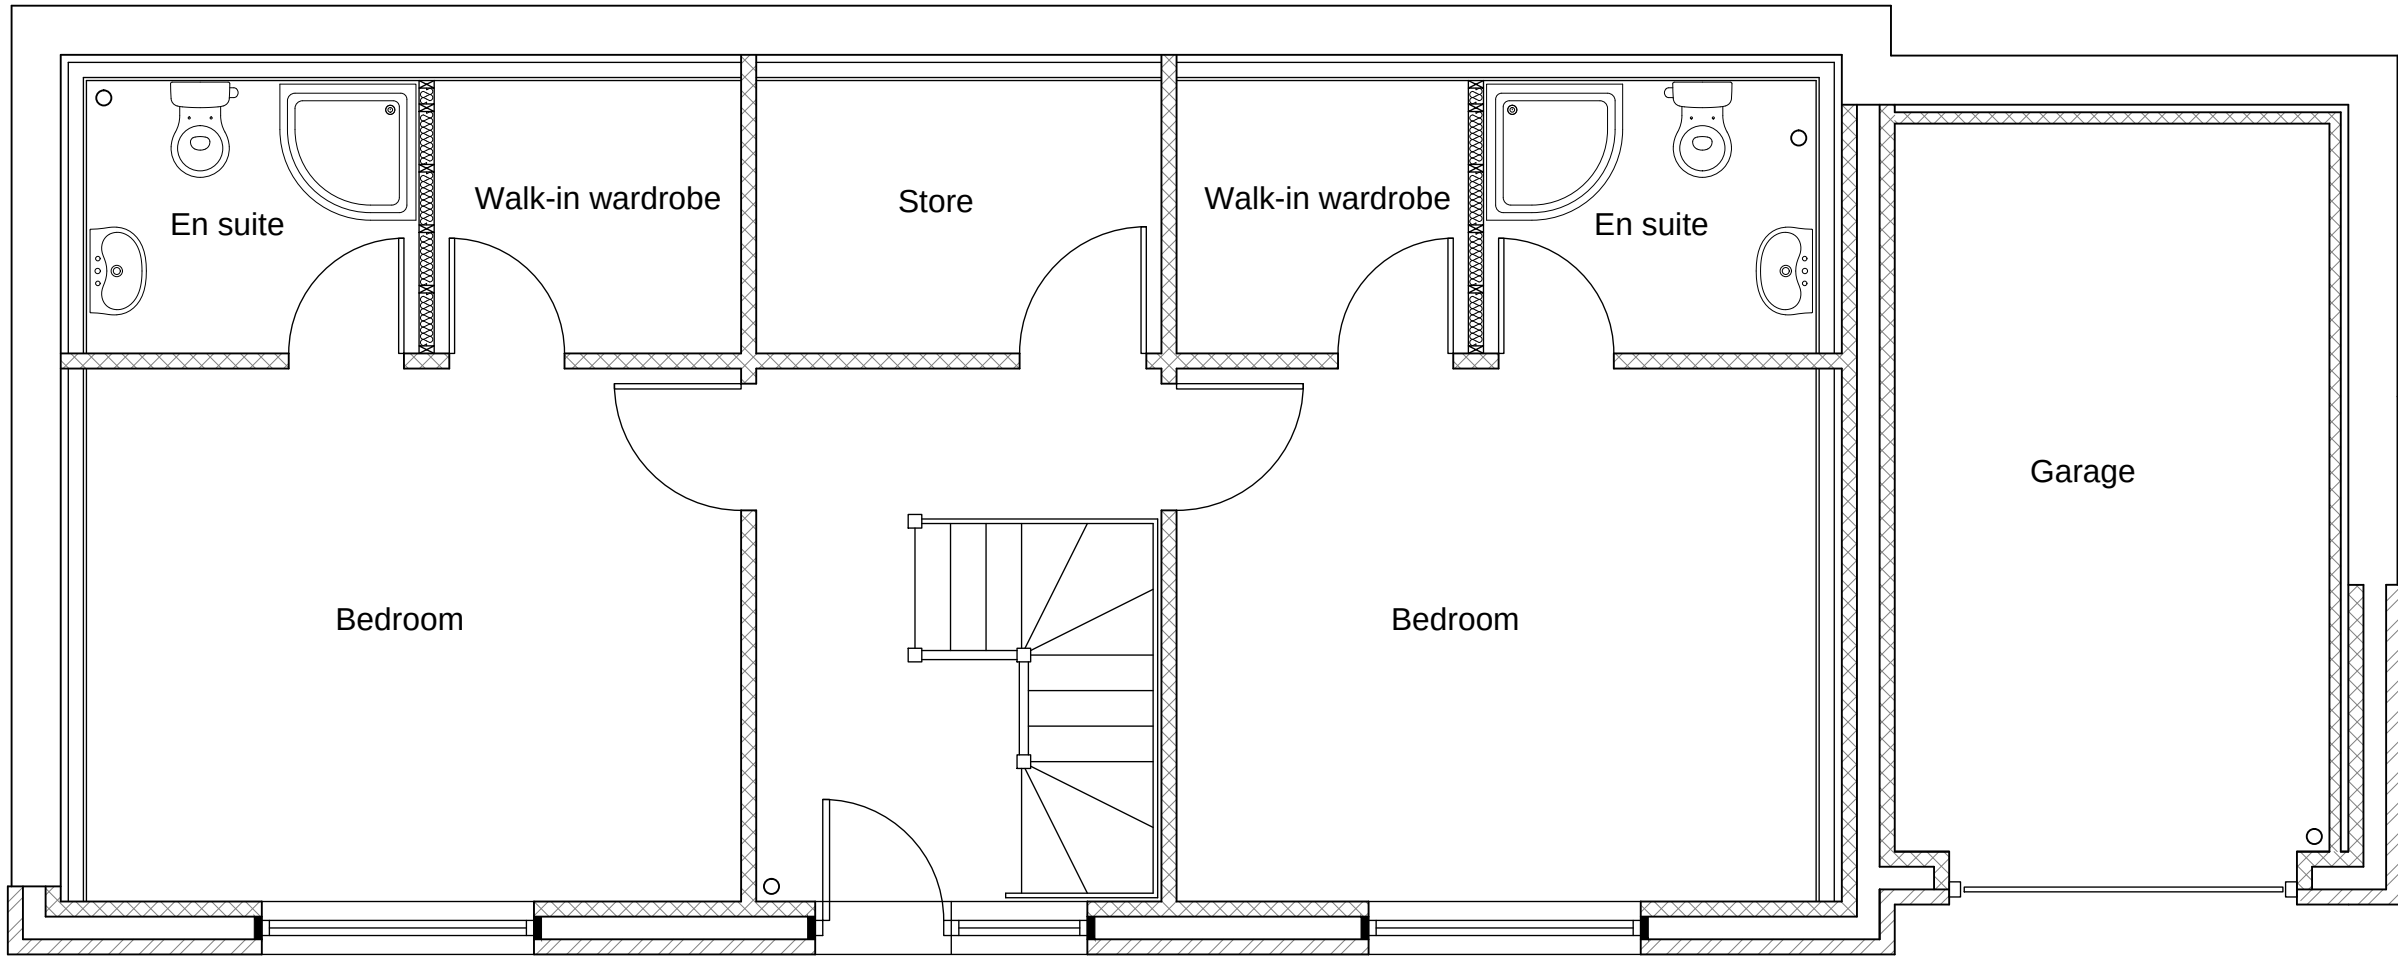

Ground Floor Layout

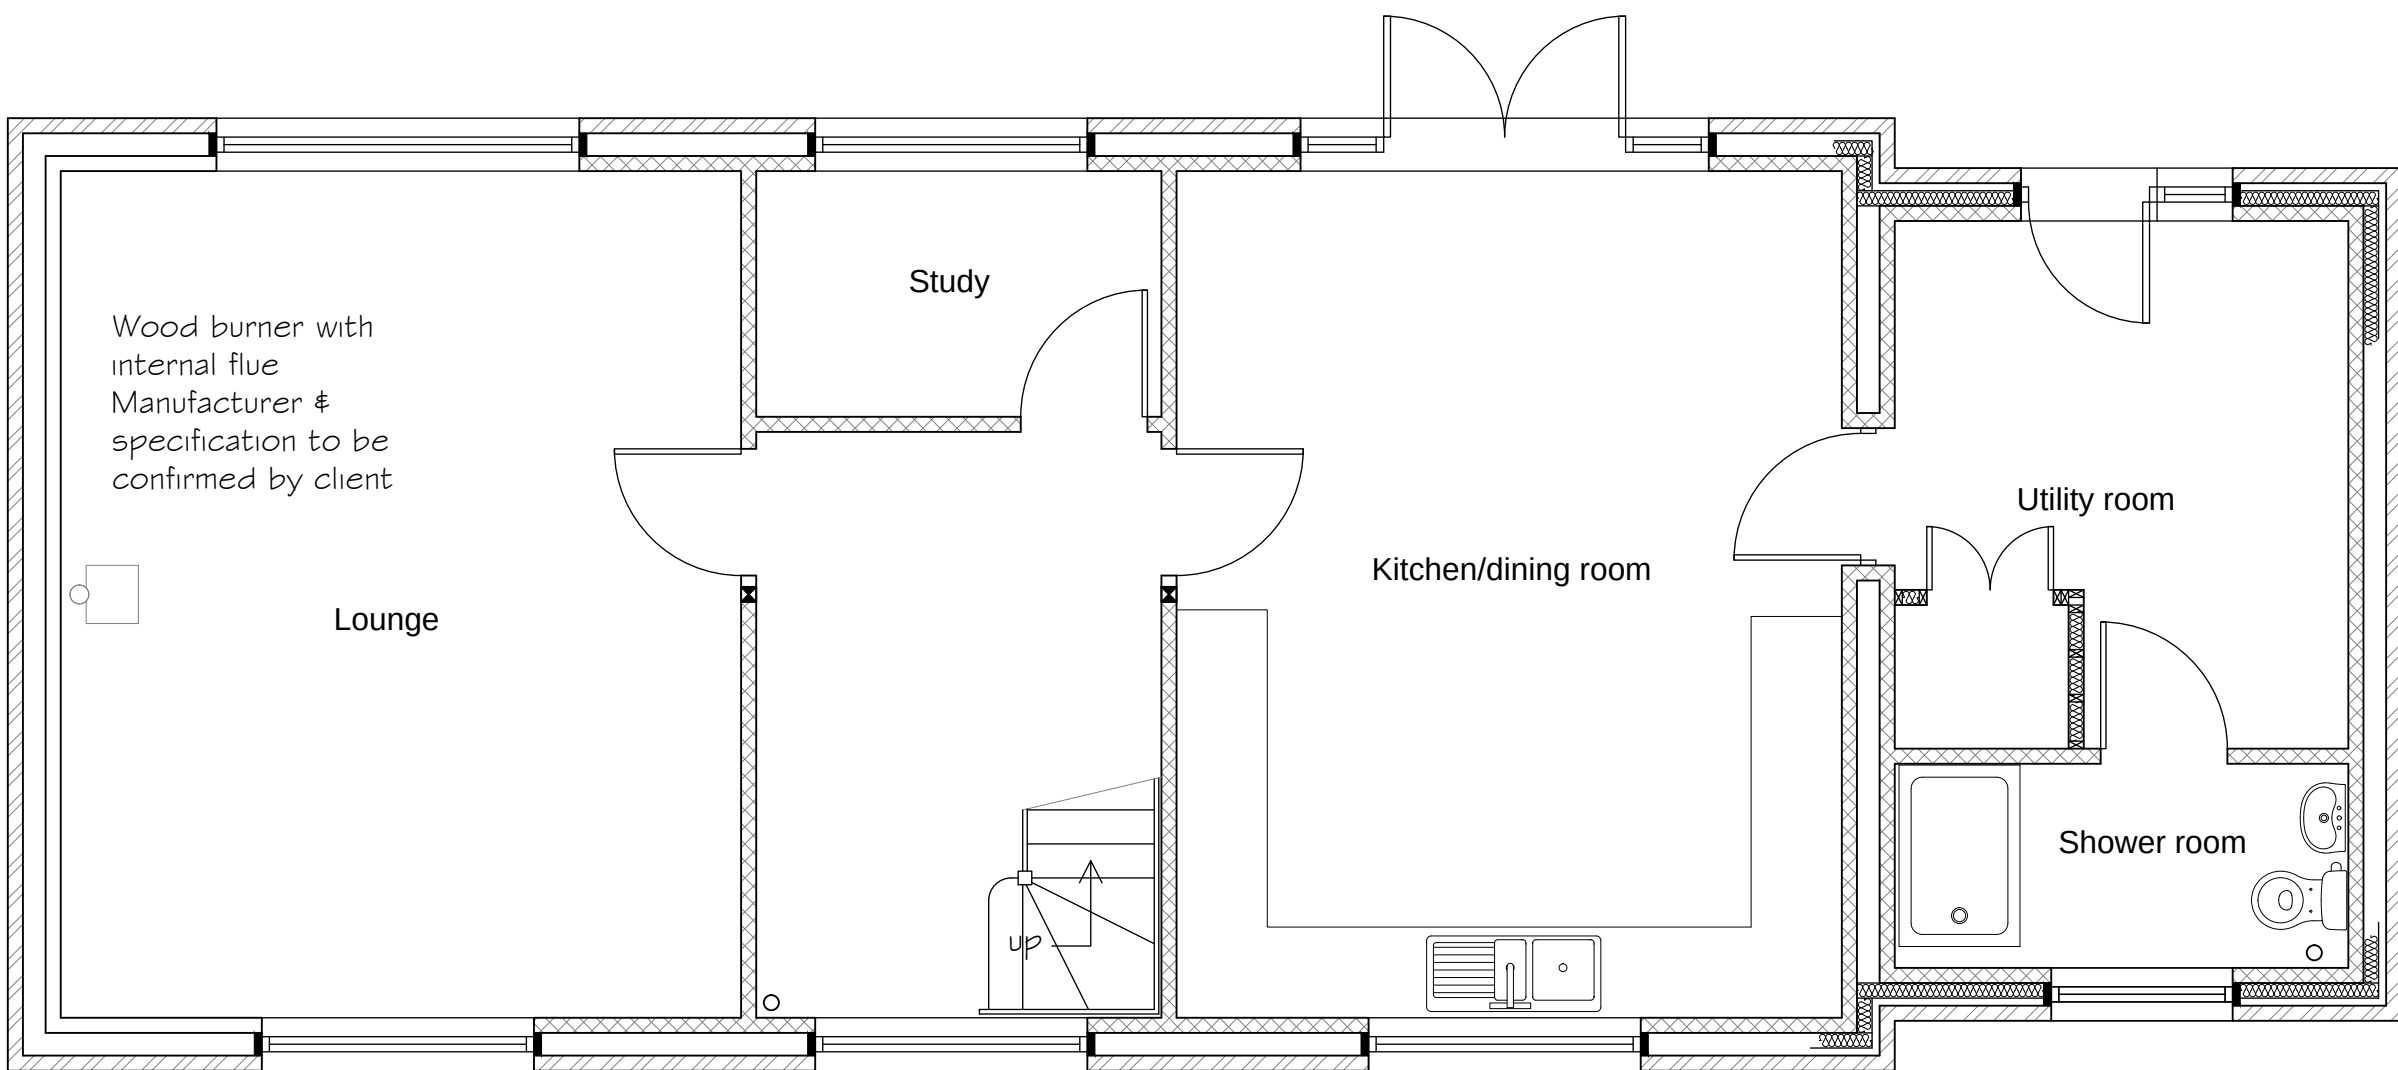


First Floor Layout

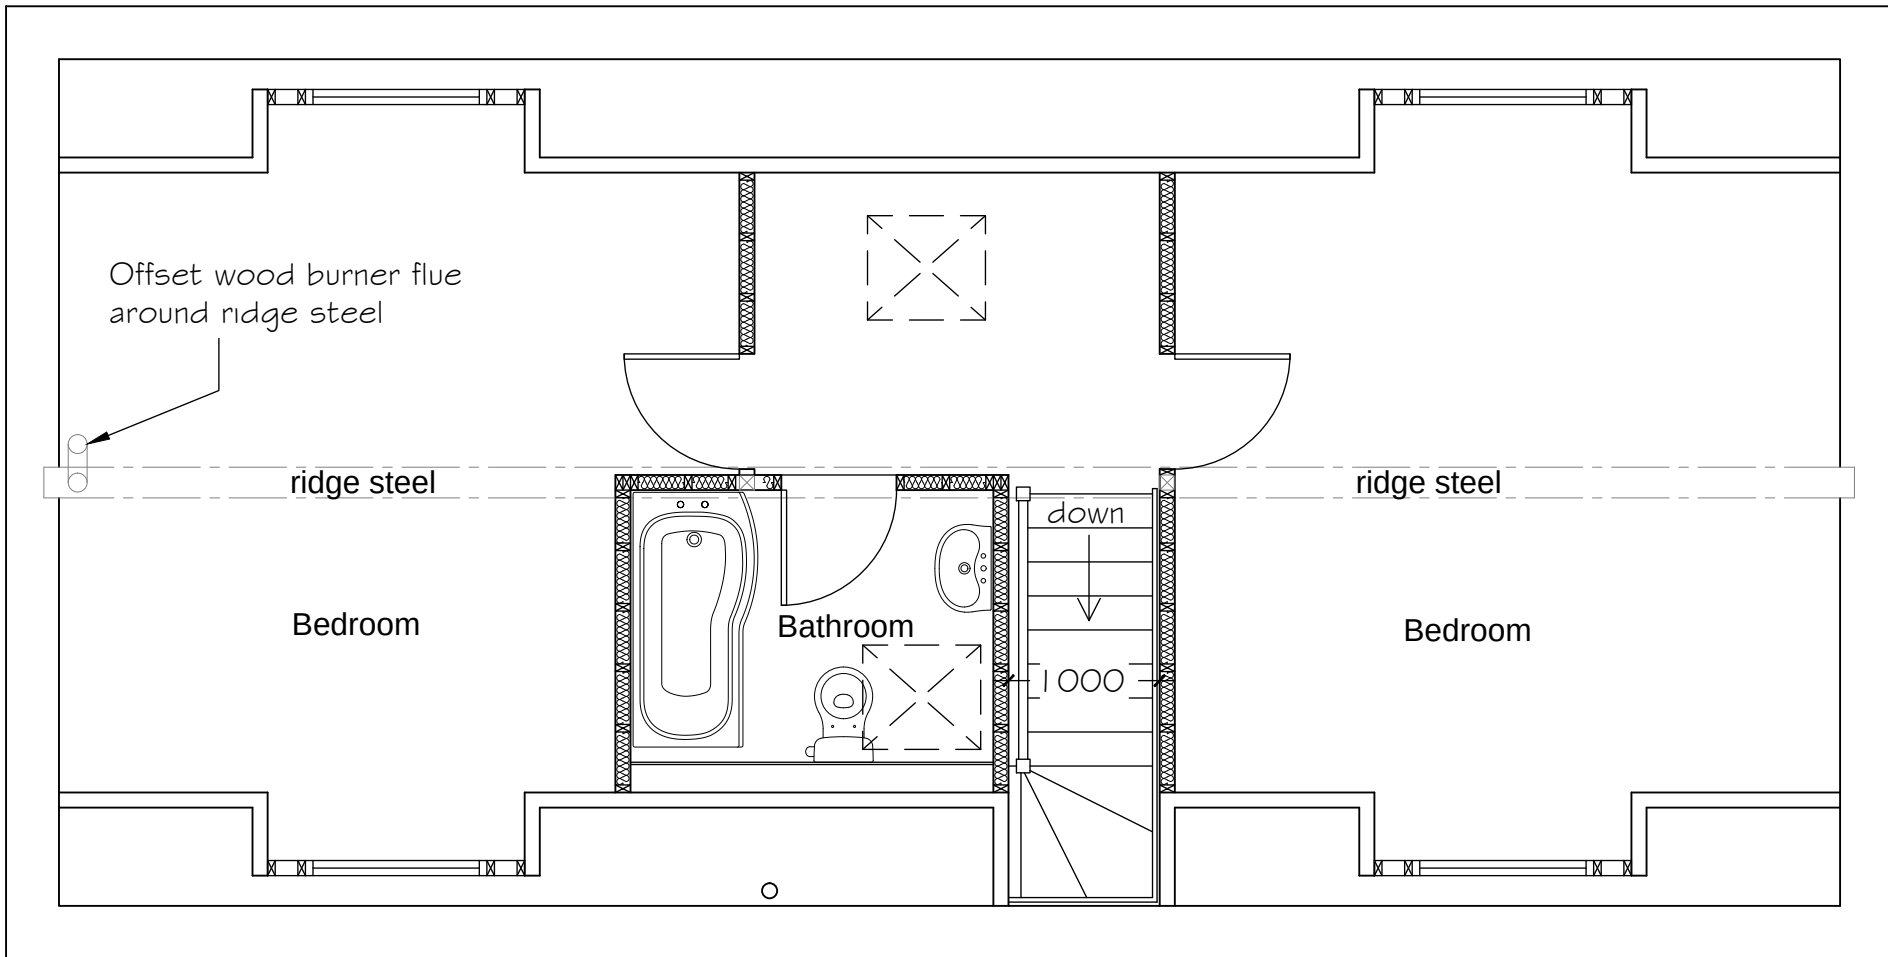


Loft Layout


Plot 2

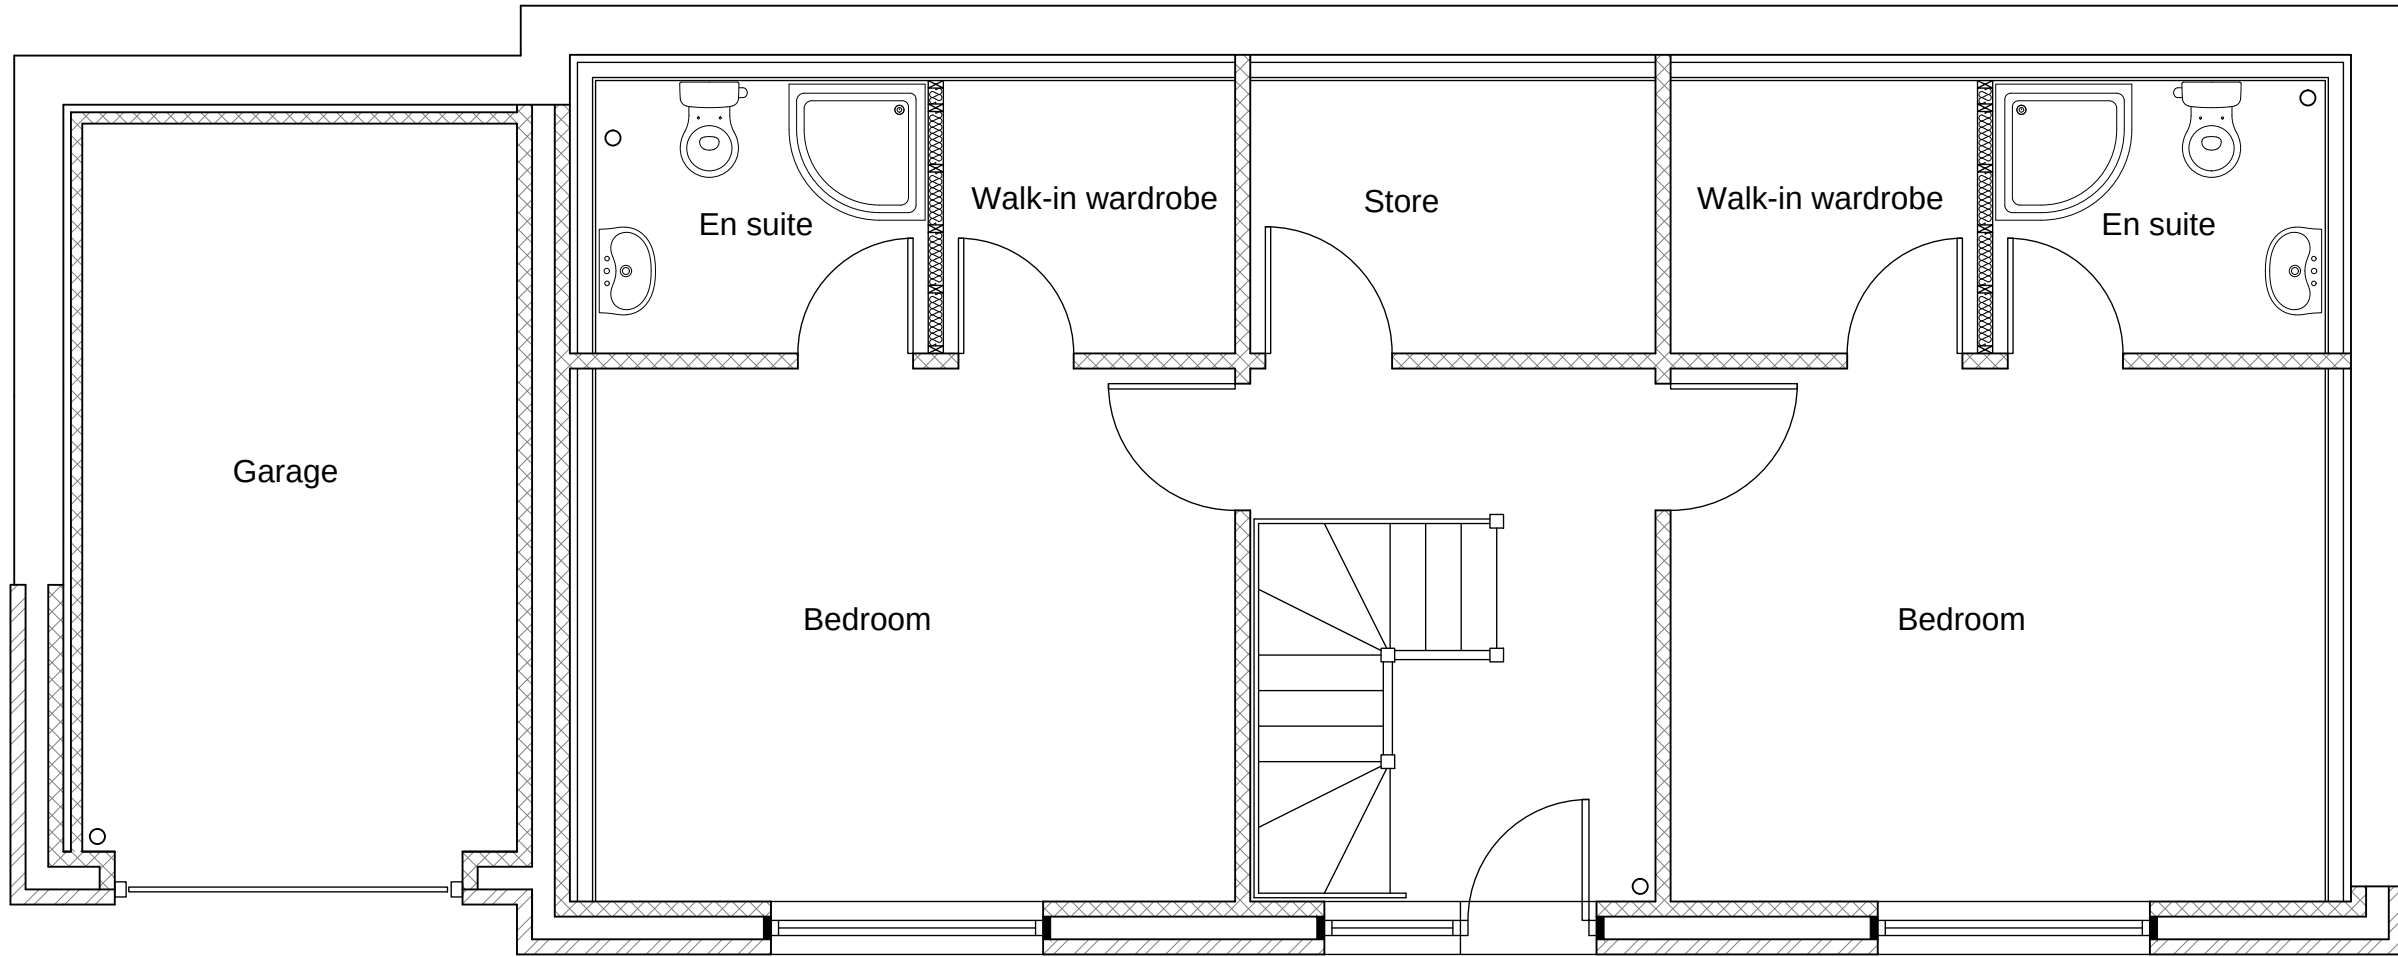

Ground Floor Layout

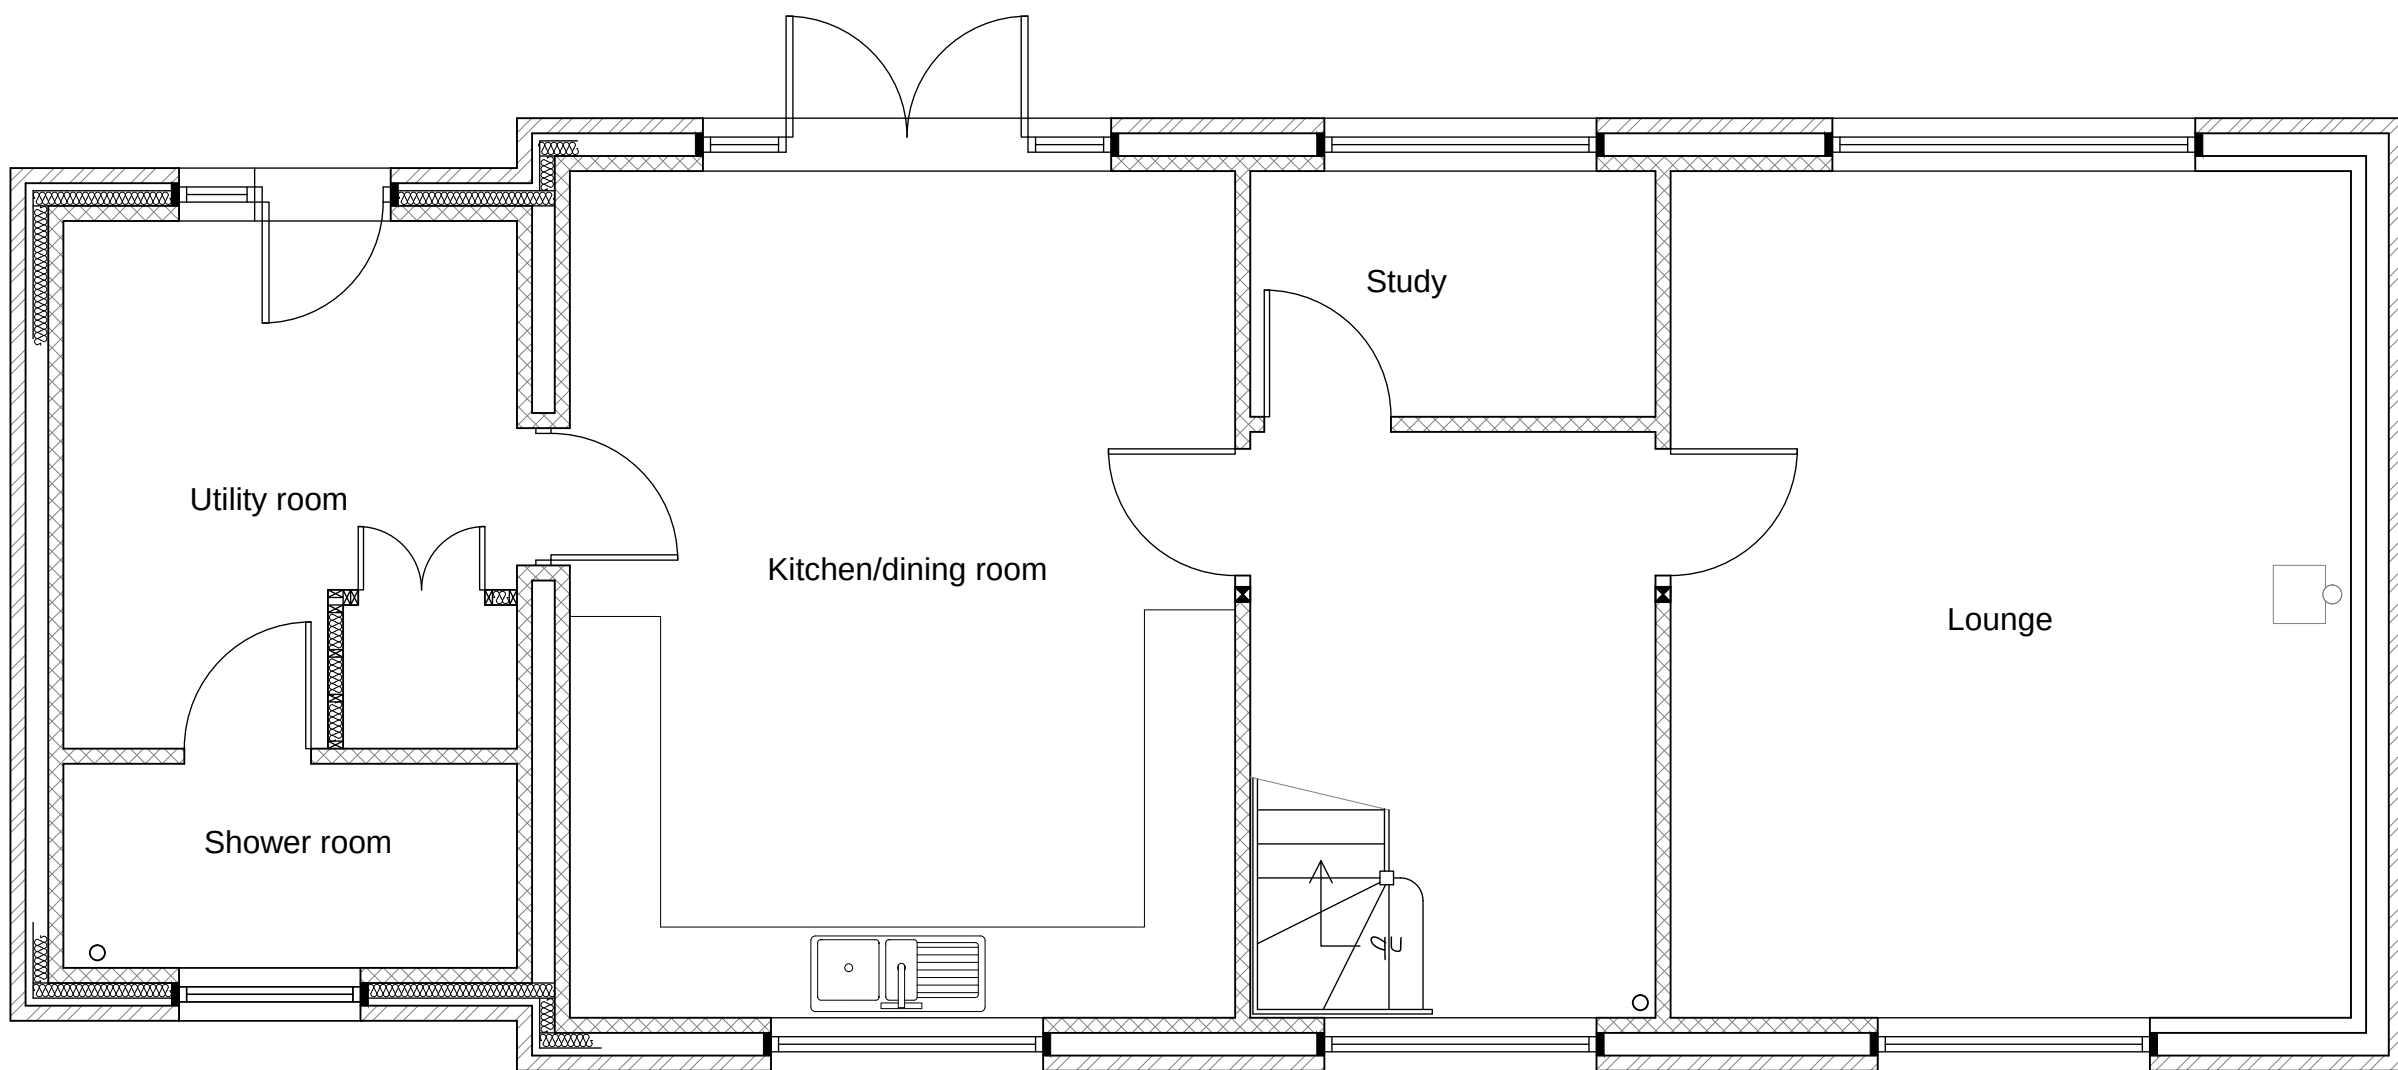

First Floor Layout

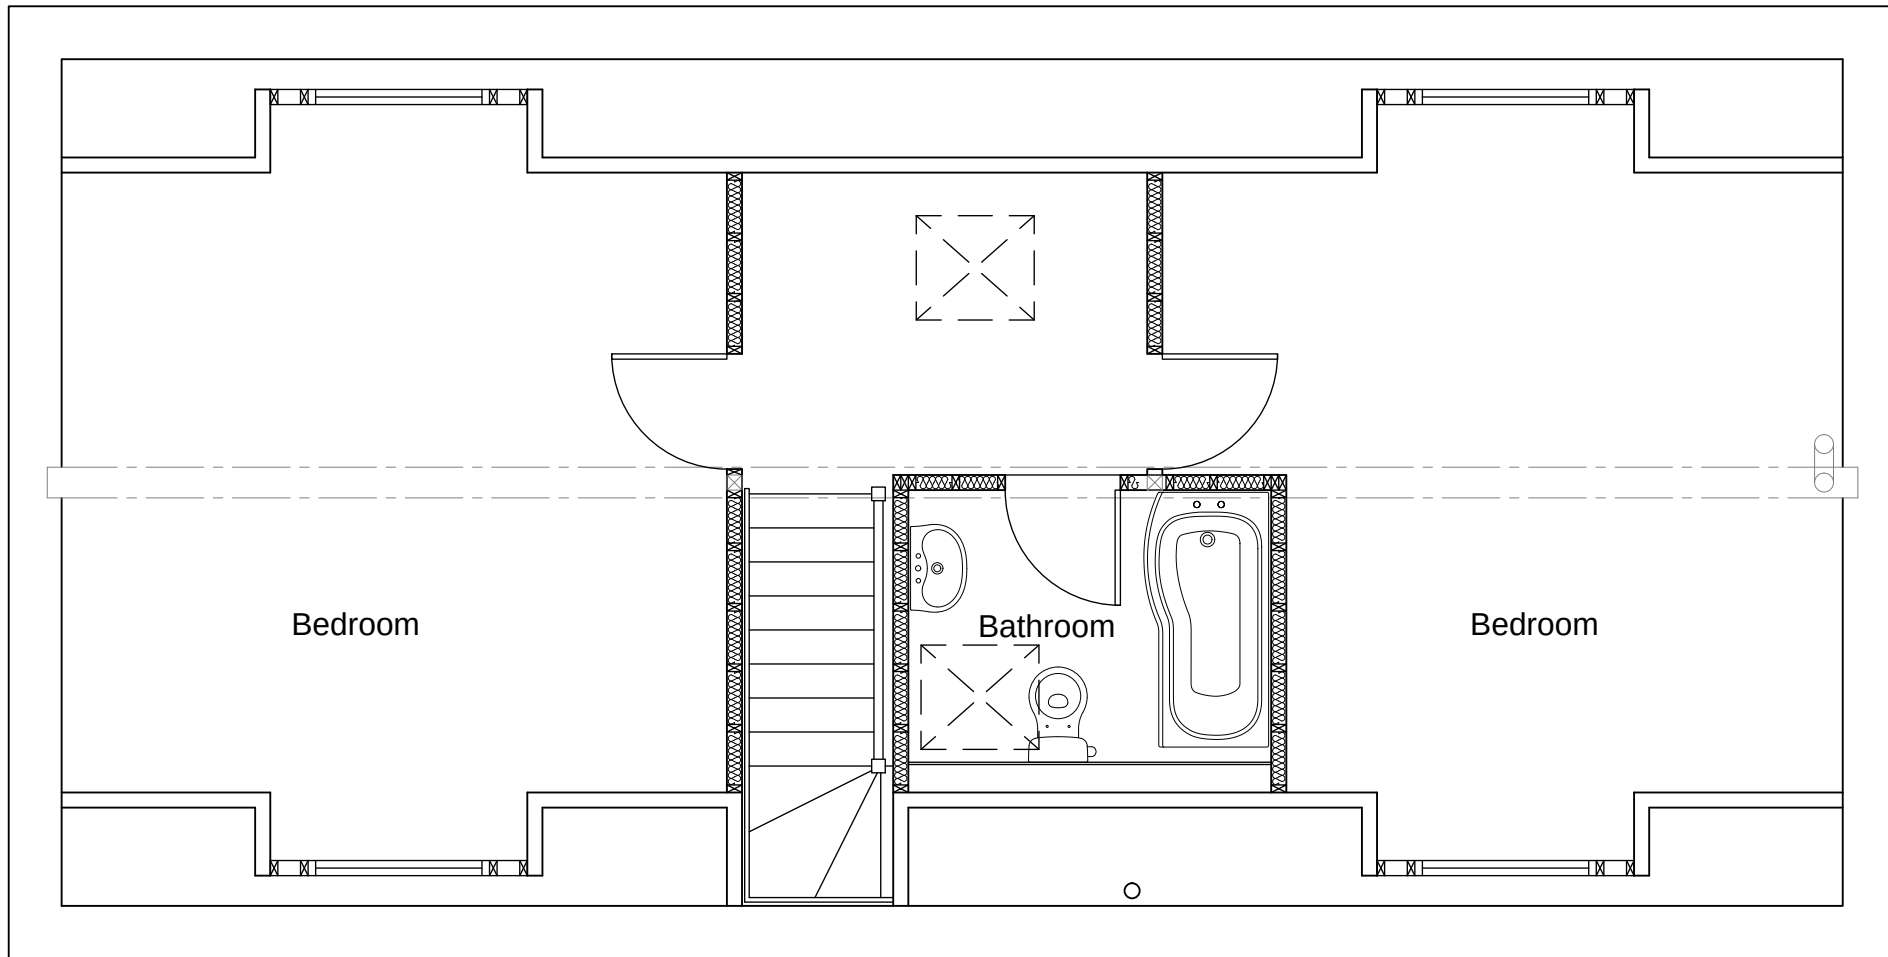

Loft Layout



Leslie Timmons BSc (Hons)
Building Surveyor

Client
Stuart Ingram
Manor Farm
Church Road, Idmiston
SP4 0AS

Project
Erection of 2no. detached four bed dwellings
with integral garages, access & associated
works

Drawing title
Floor plans

Scale 1:50	Drawn LJT	Date April 2025
Drawing No. 3021-08		Revision

This drawing is the copyright of Leslie Timmons and must not be reproduced or used without permission. Figured dimensions to be taken in preference to scaled dimensions and site dimensions must be checked before work is commenced.