



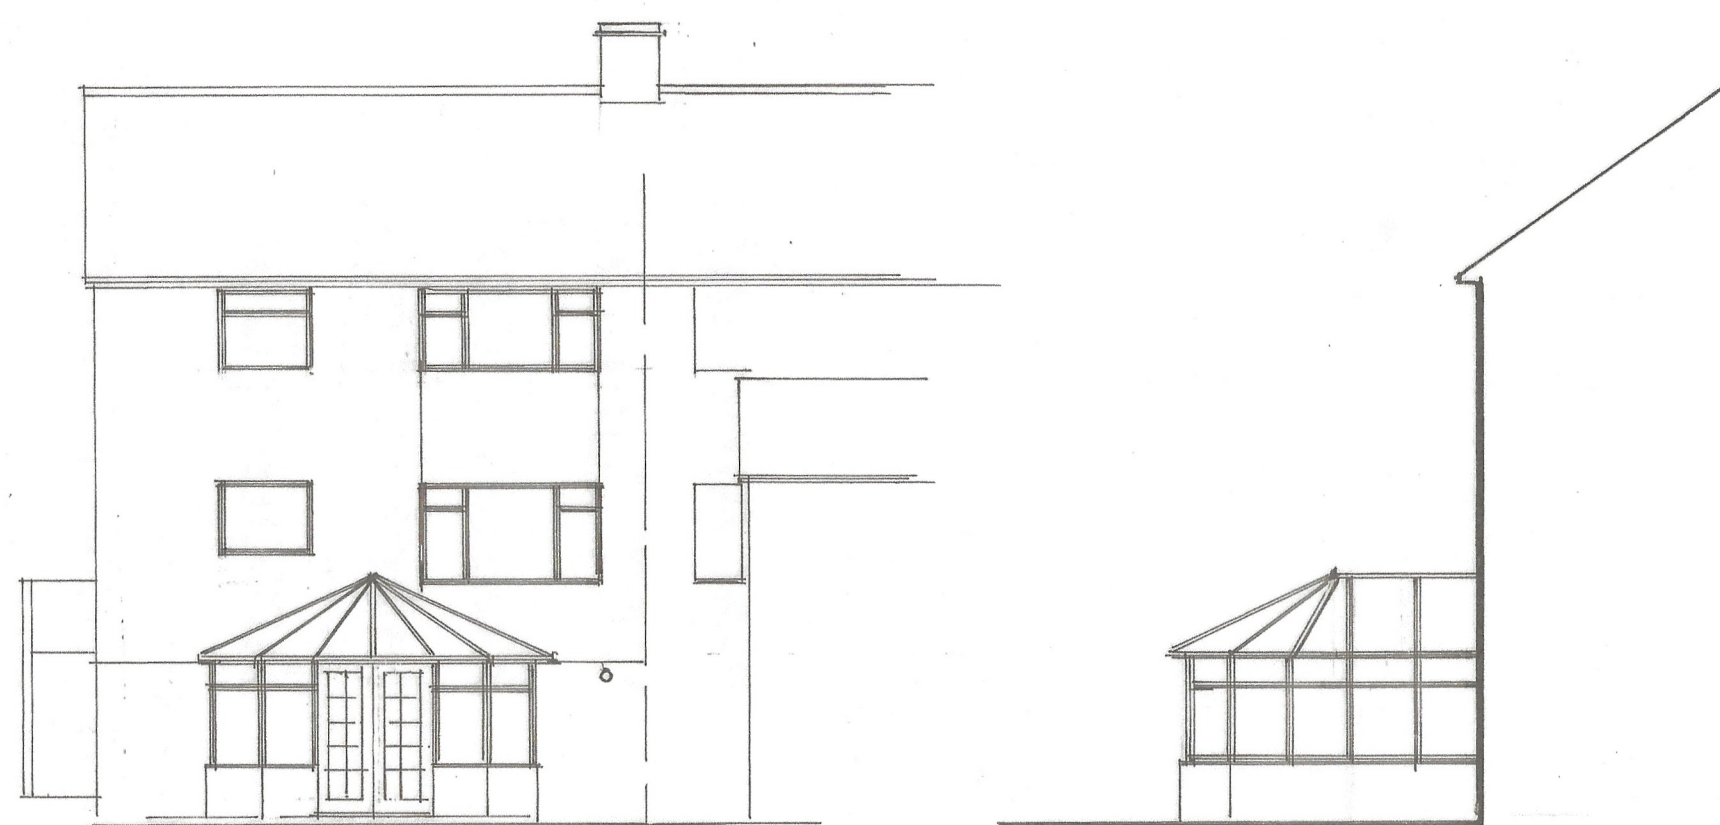


South East Elevation




North East Elevation

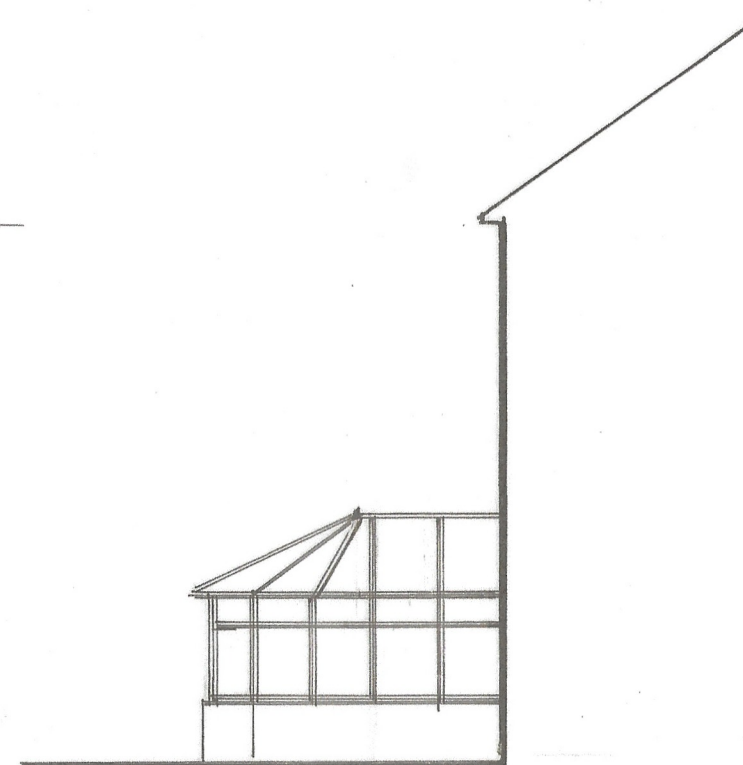

North West Elevation

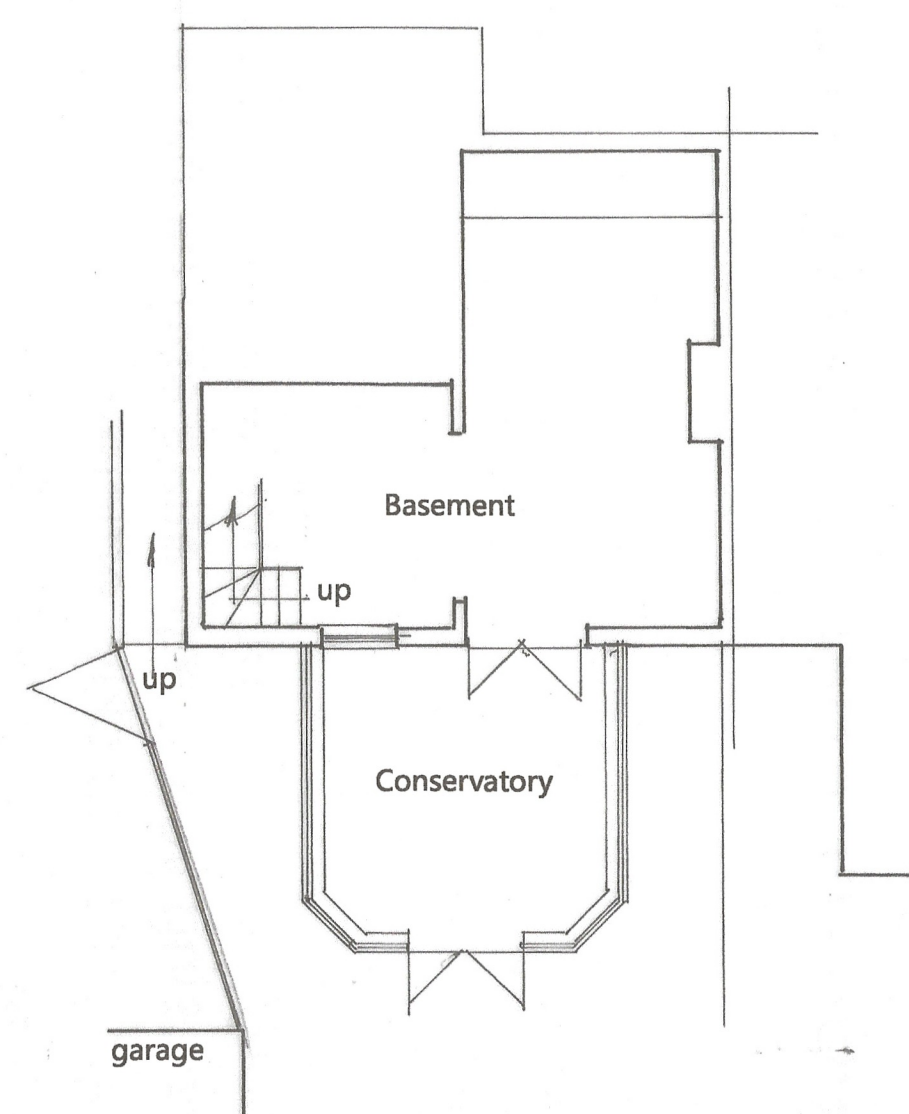


Basement Plan

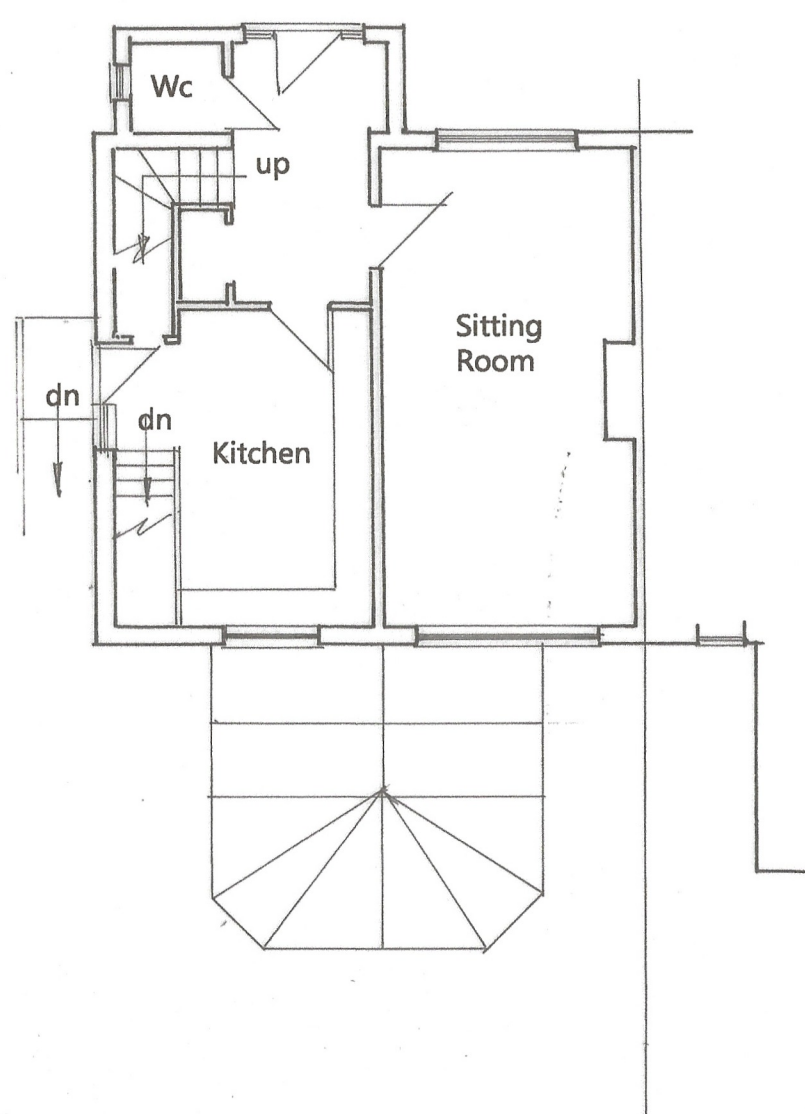

Ground Floor Plan

As Existing

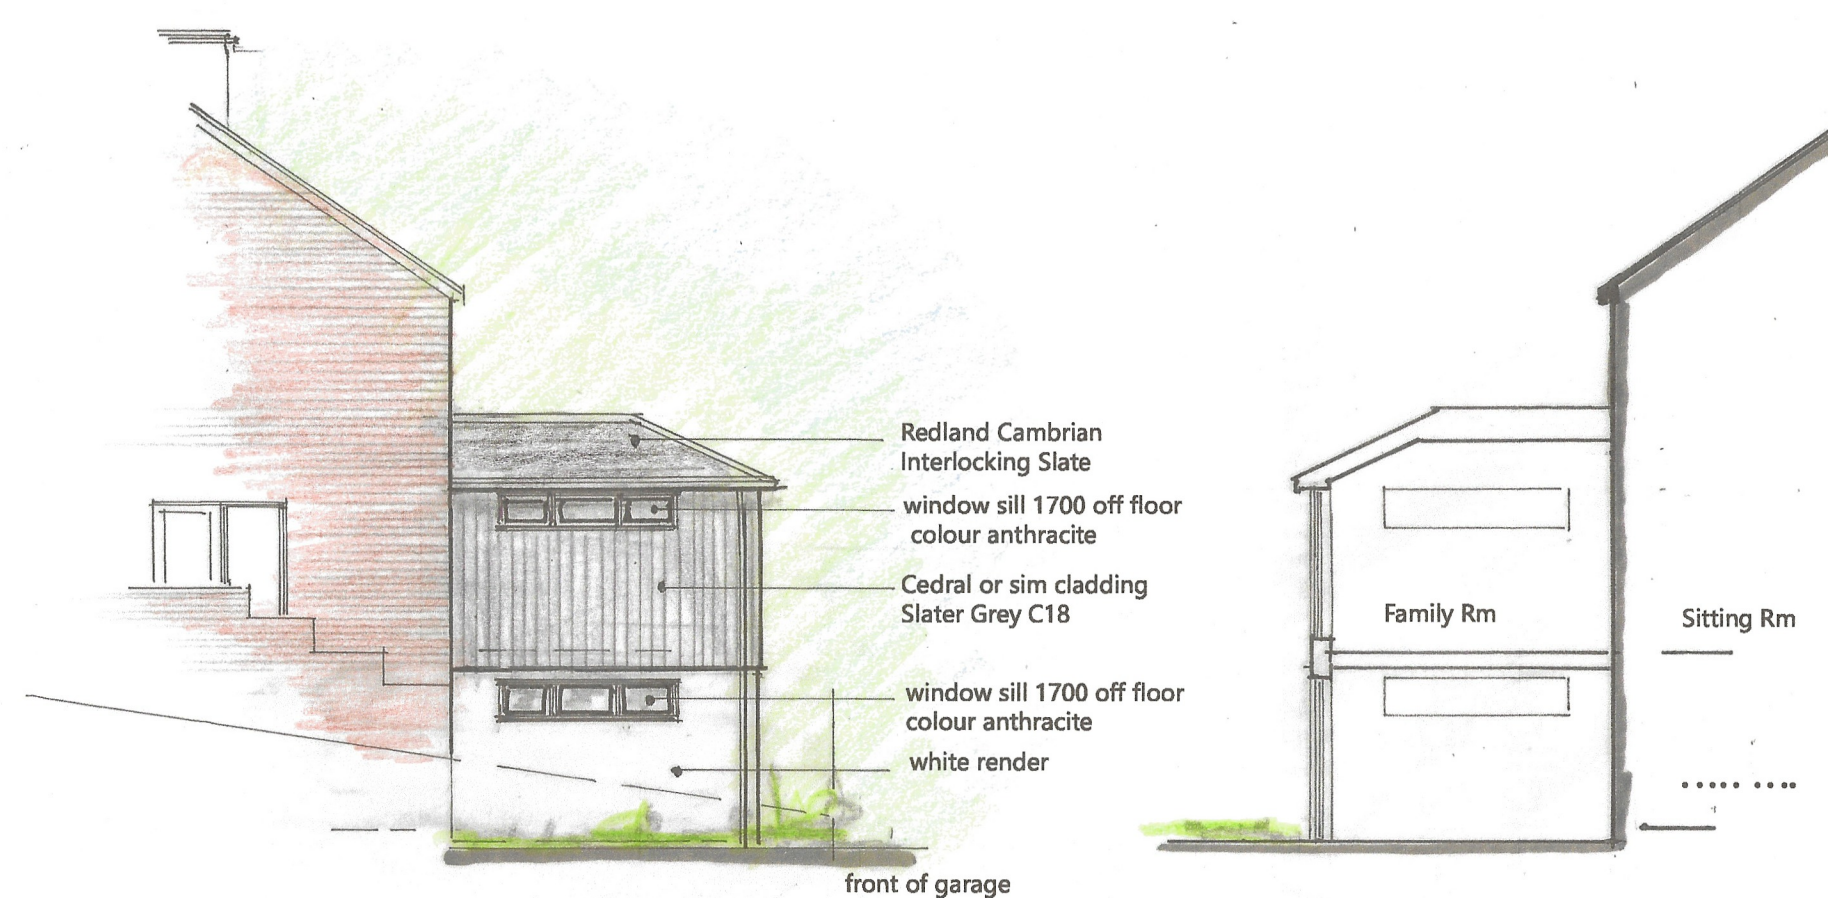

South East Elevation
Fencing omitted


Section




North East Elevation



North West Elevation

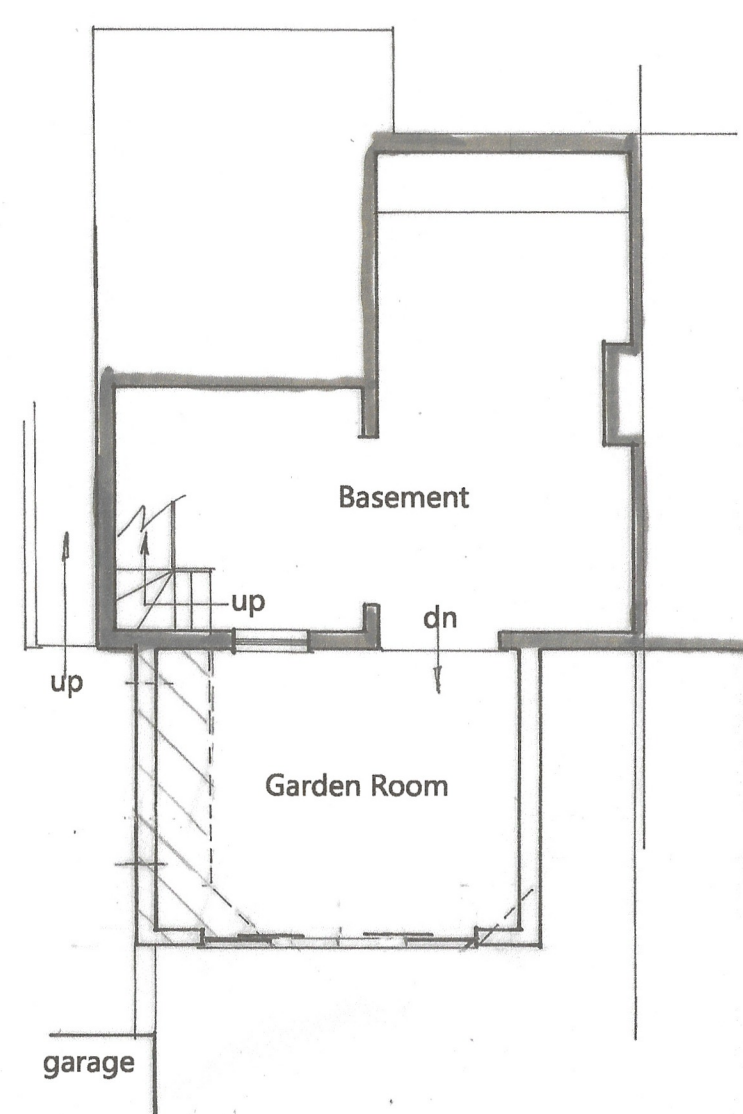


Basement Plan

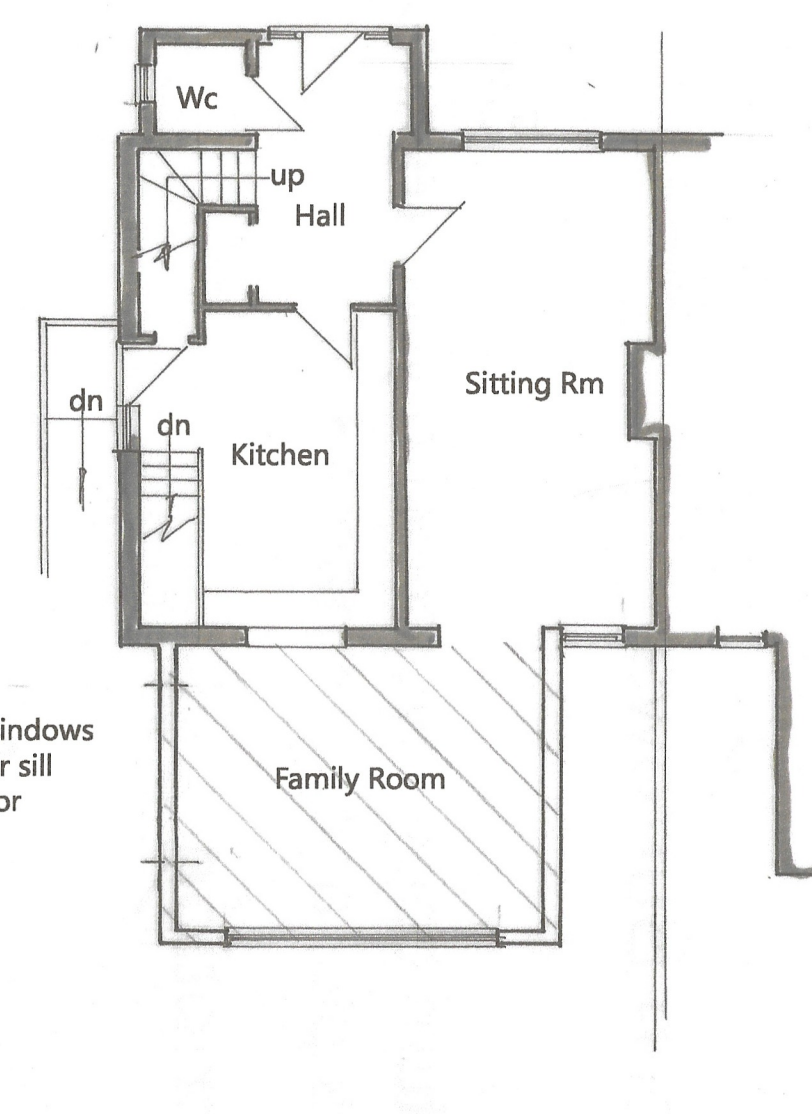

Ground Floor Plan

As Proposed

1-100
0 2 4 m @A1

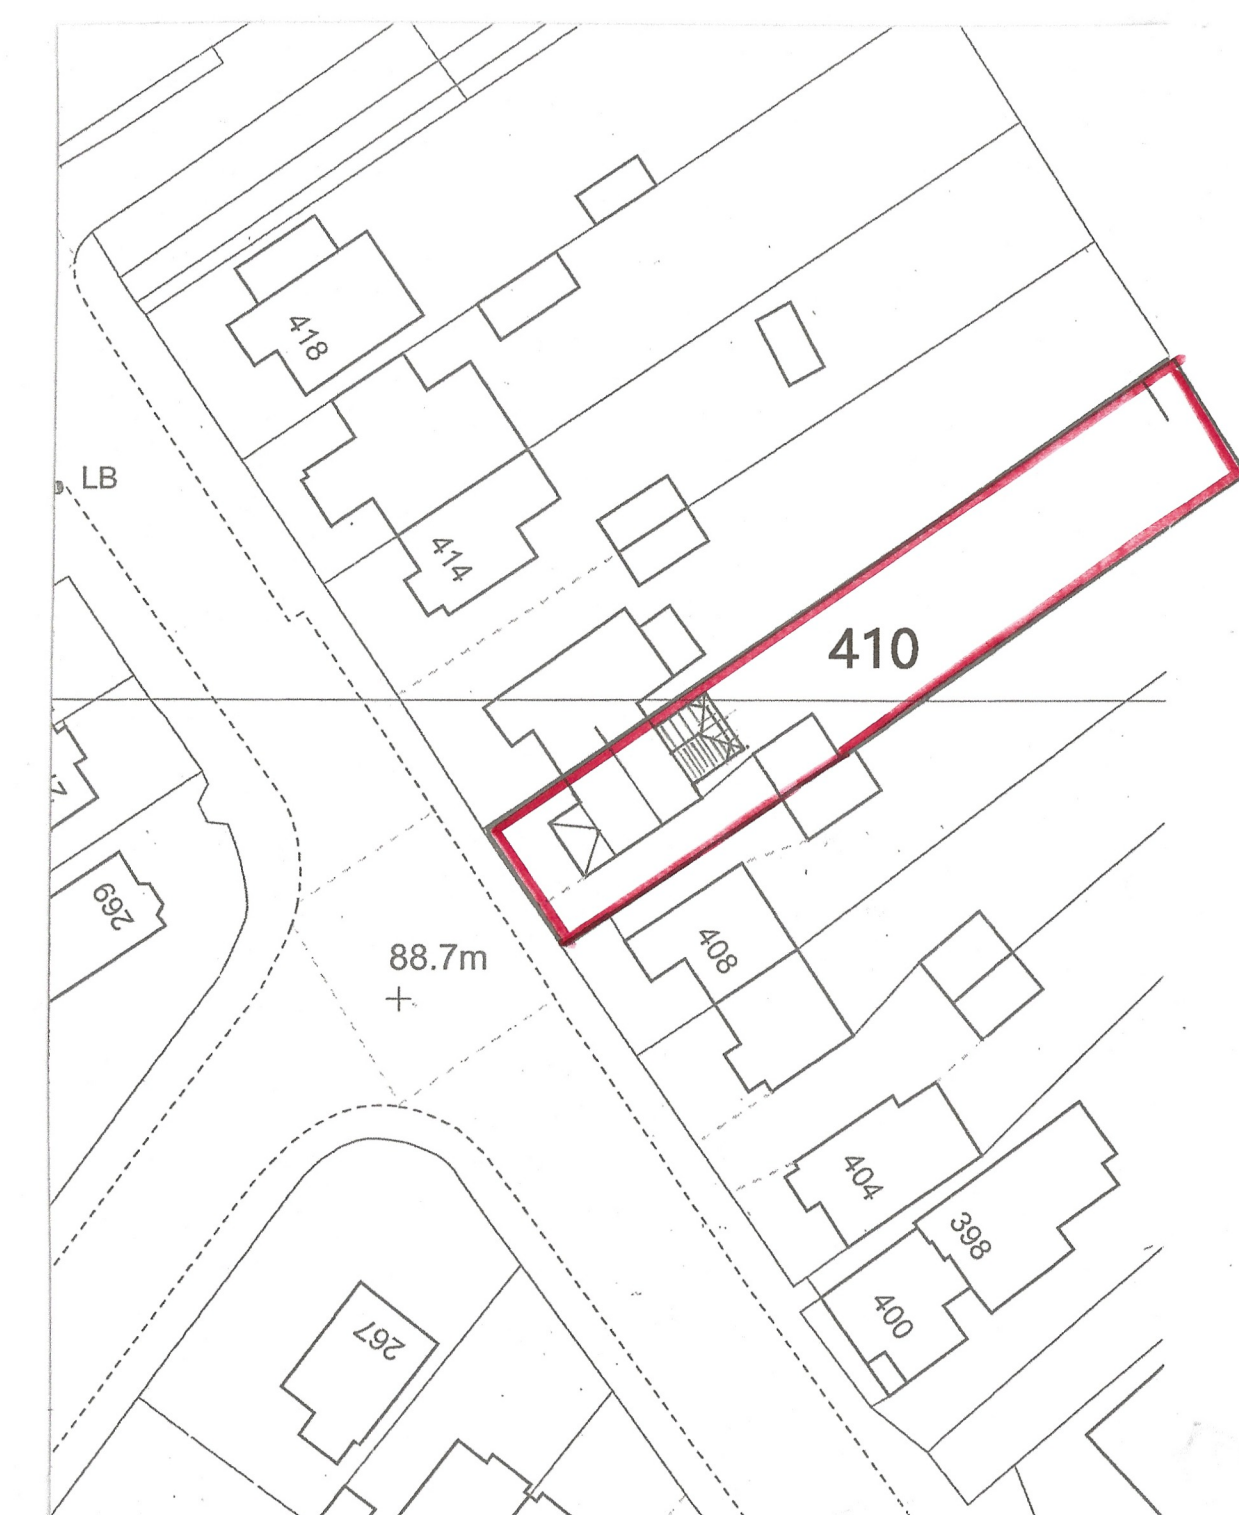

Block and Roof Plan

0 10 20m @A1

to Stonehenge



Location Plan
Crown Copyright Reserved
Licence 100007045

1-1250
0 20 40 m @A1

Damen Associates Ltd
Architectural Services

Kingsdown Studio
Back Drove
West Winterslow
Salisbury, Wiltshire SP5 1SX
Tel: 01980 863191
E-mail: burrows.damen@btconnect.com

Mr & Mrs S Kirby
410 Devizes Road
Salisbury
SP2 9LY

Removal of Conservatory
Construction of 2 Storey Extension

Scale as stated

Date March 2026

Dwg. no. 02126

1

Rev.

This plan is the Surveyors
COPYRIGHT

PN